


GENERAL NOTES

This scheme is subject to Town Planning and all other relevant legislation. It is intended to show the proposed design and construction of the building and its associated works. It is not intended to be a final design and it is not intended to be used for construction without the approval of the relevant authorities. The design is based on the information provided to the architect and it is the responsibility of the client to ensure that the information is accurate and complete. The architect is not responsible for the accuracy or completeness of the information provided to the architect.


NOTES

Proposed store plan taken from latest SSL store plan ref: 23/2001-01 REV. B issued 16.11.12


Proposed elevations taken from latest C/D drawings ref: C/D 1/1547 - 1503 REV. G.

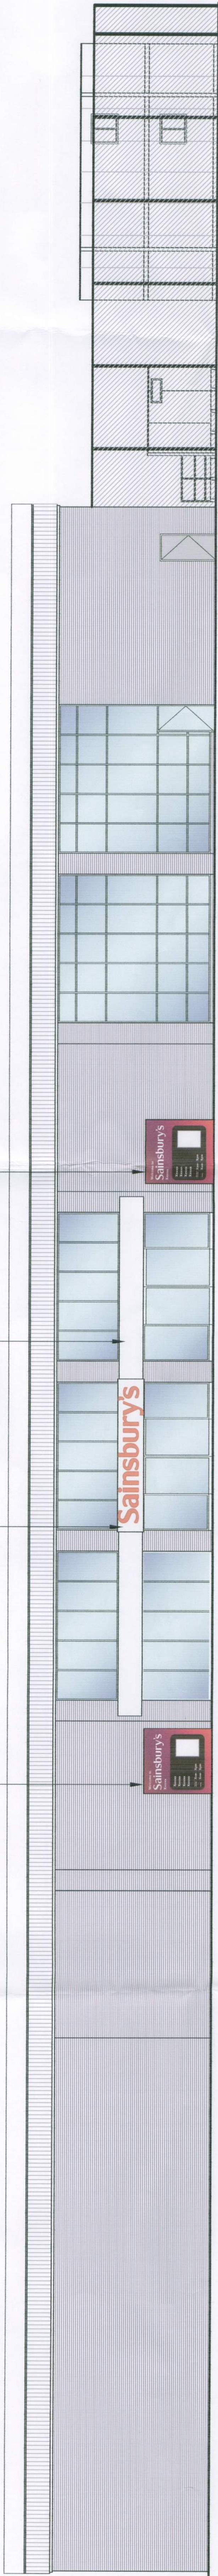

Proposed North Elevation

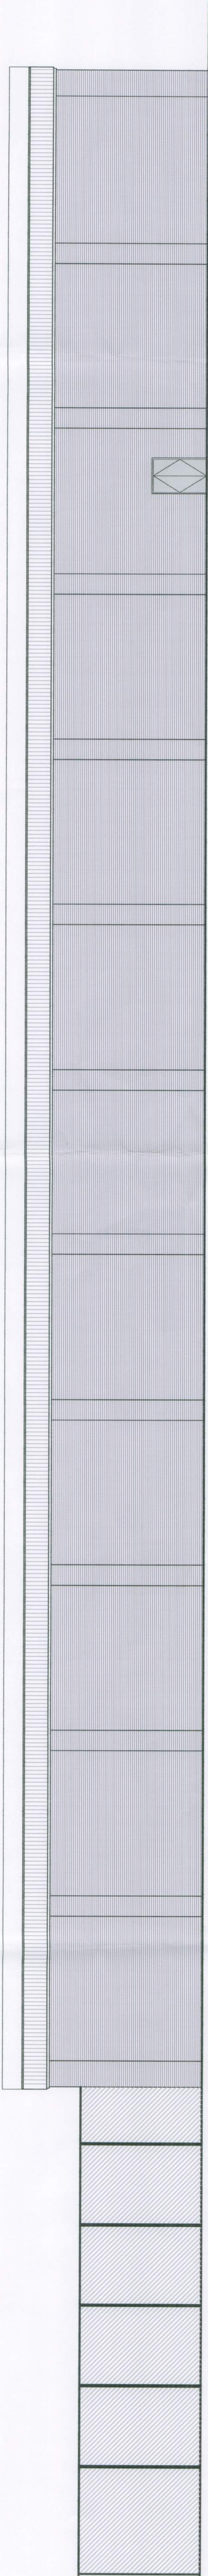


Proposed South Elevation

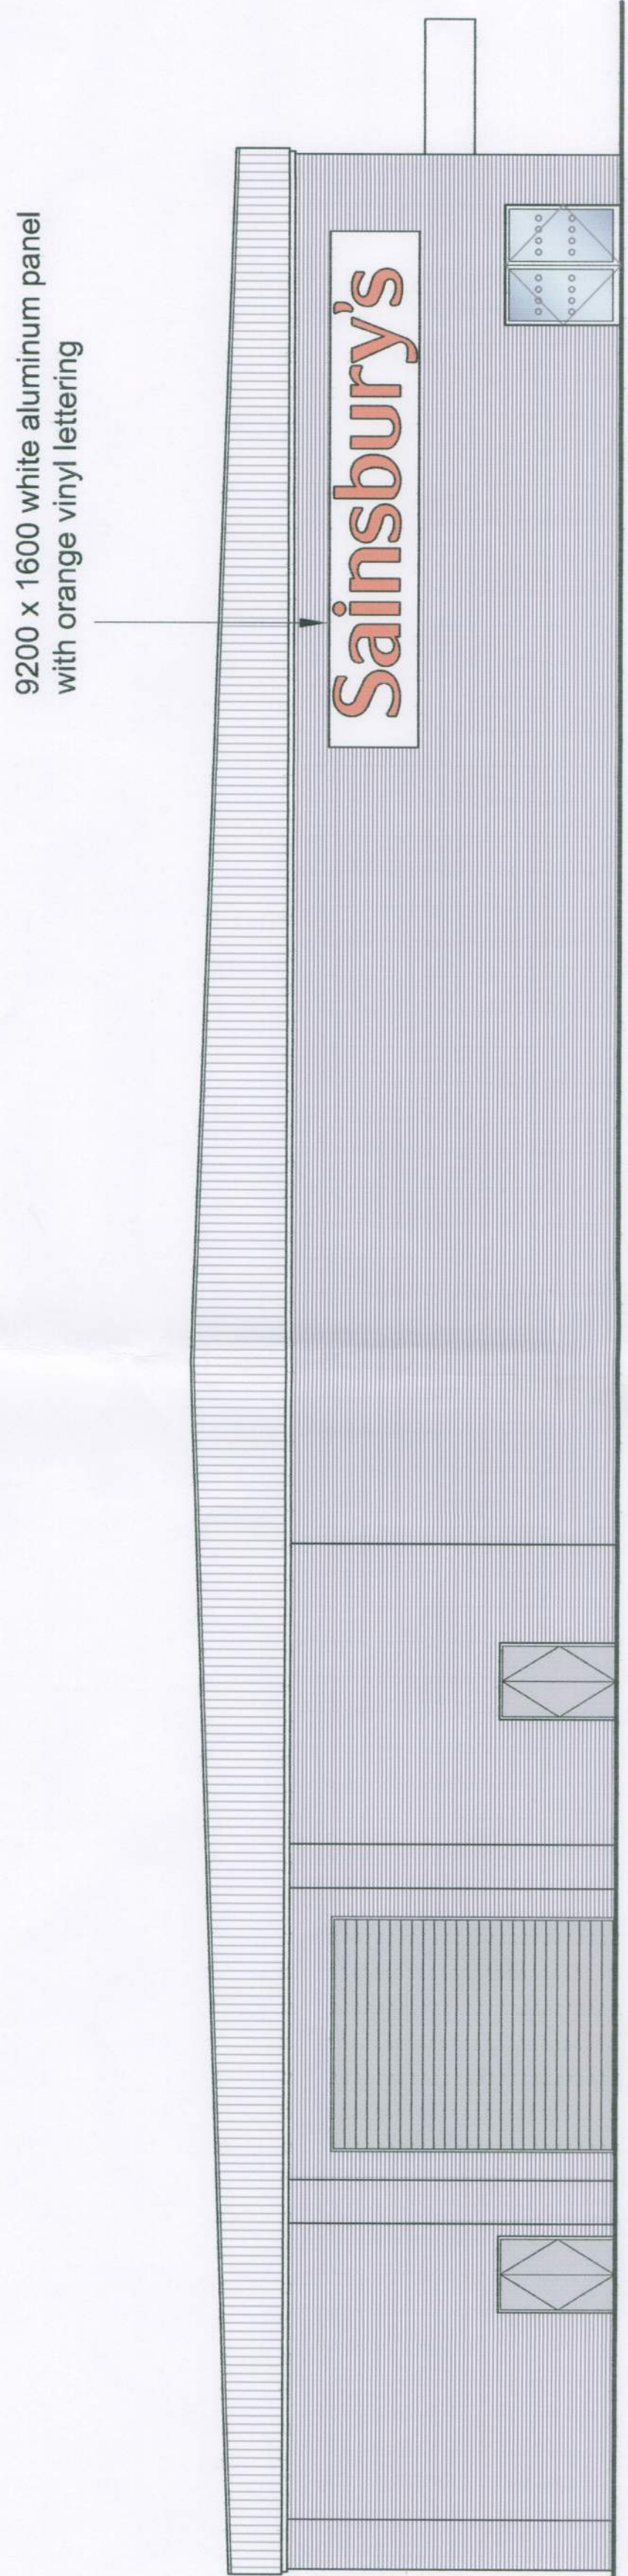


Proposed East Elevation



Proposed West Elevation

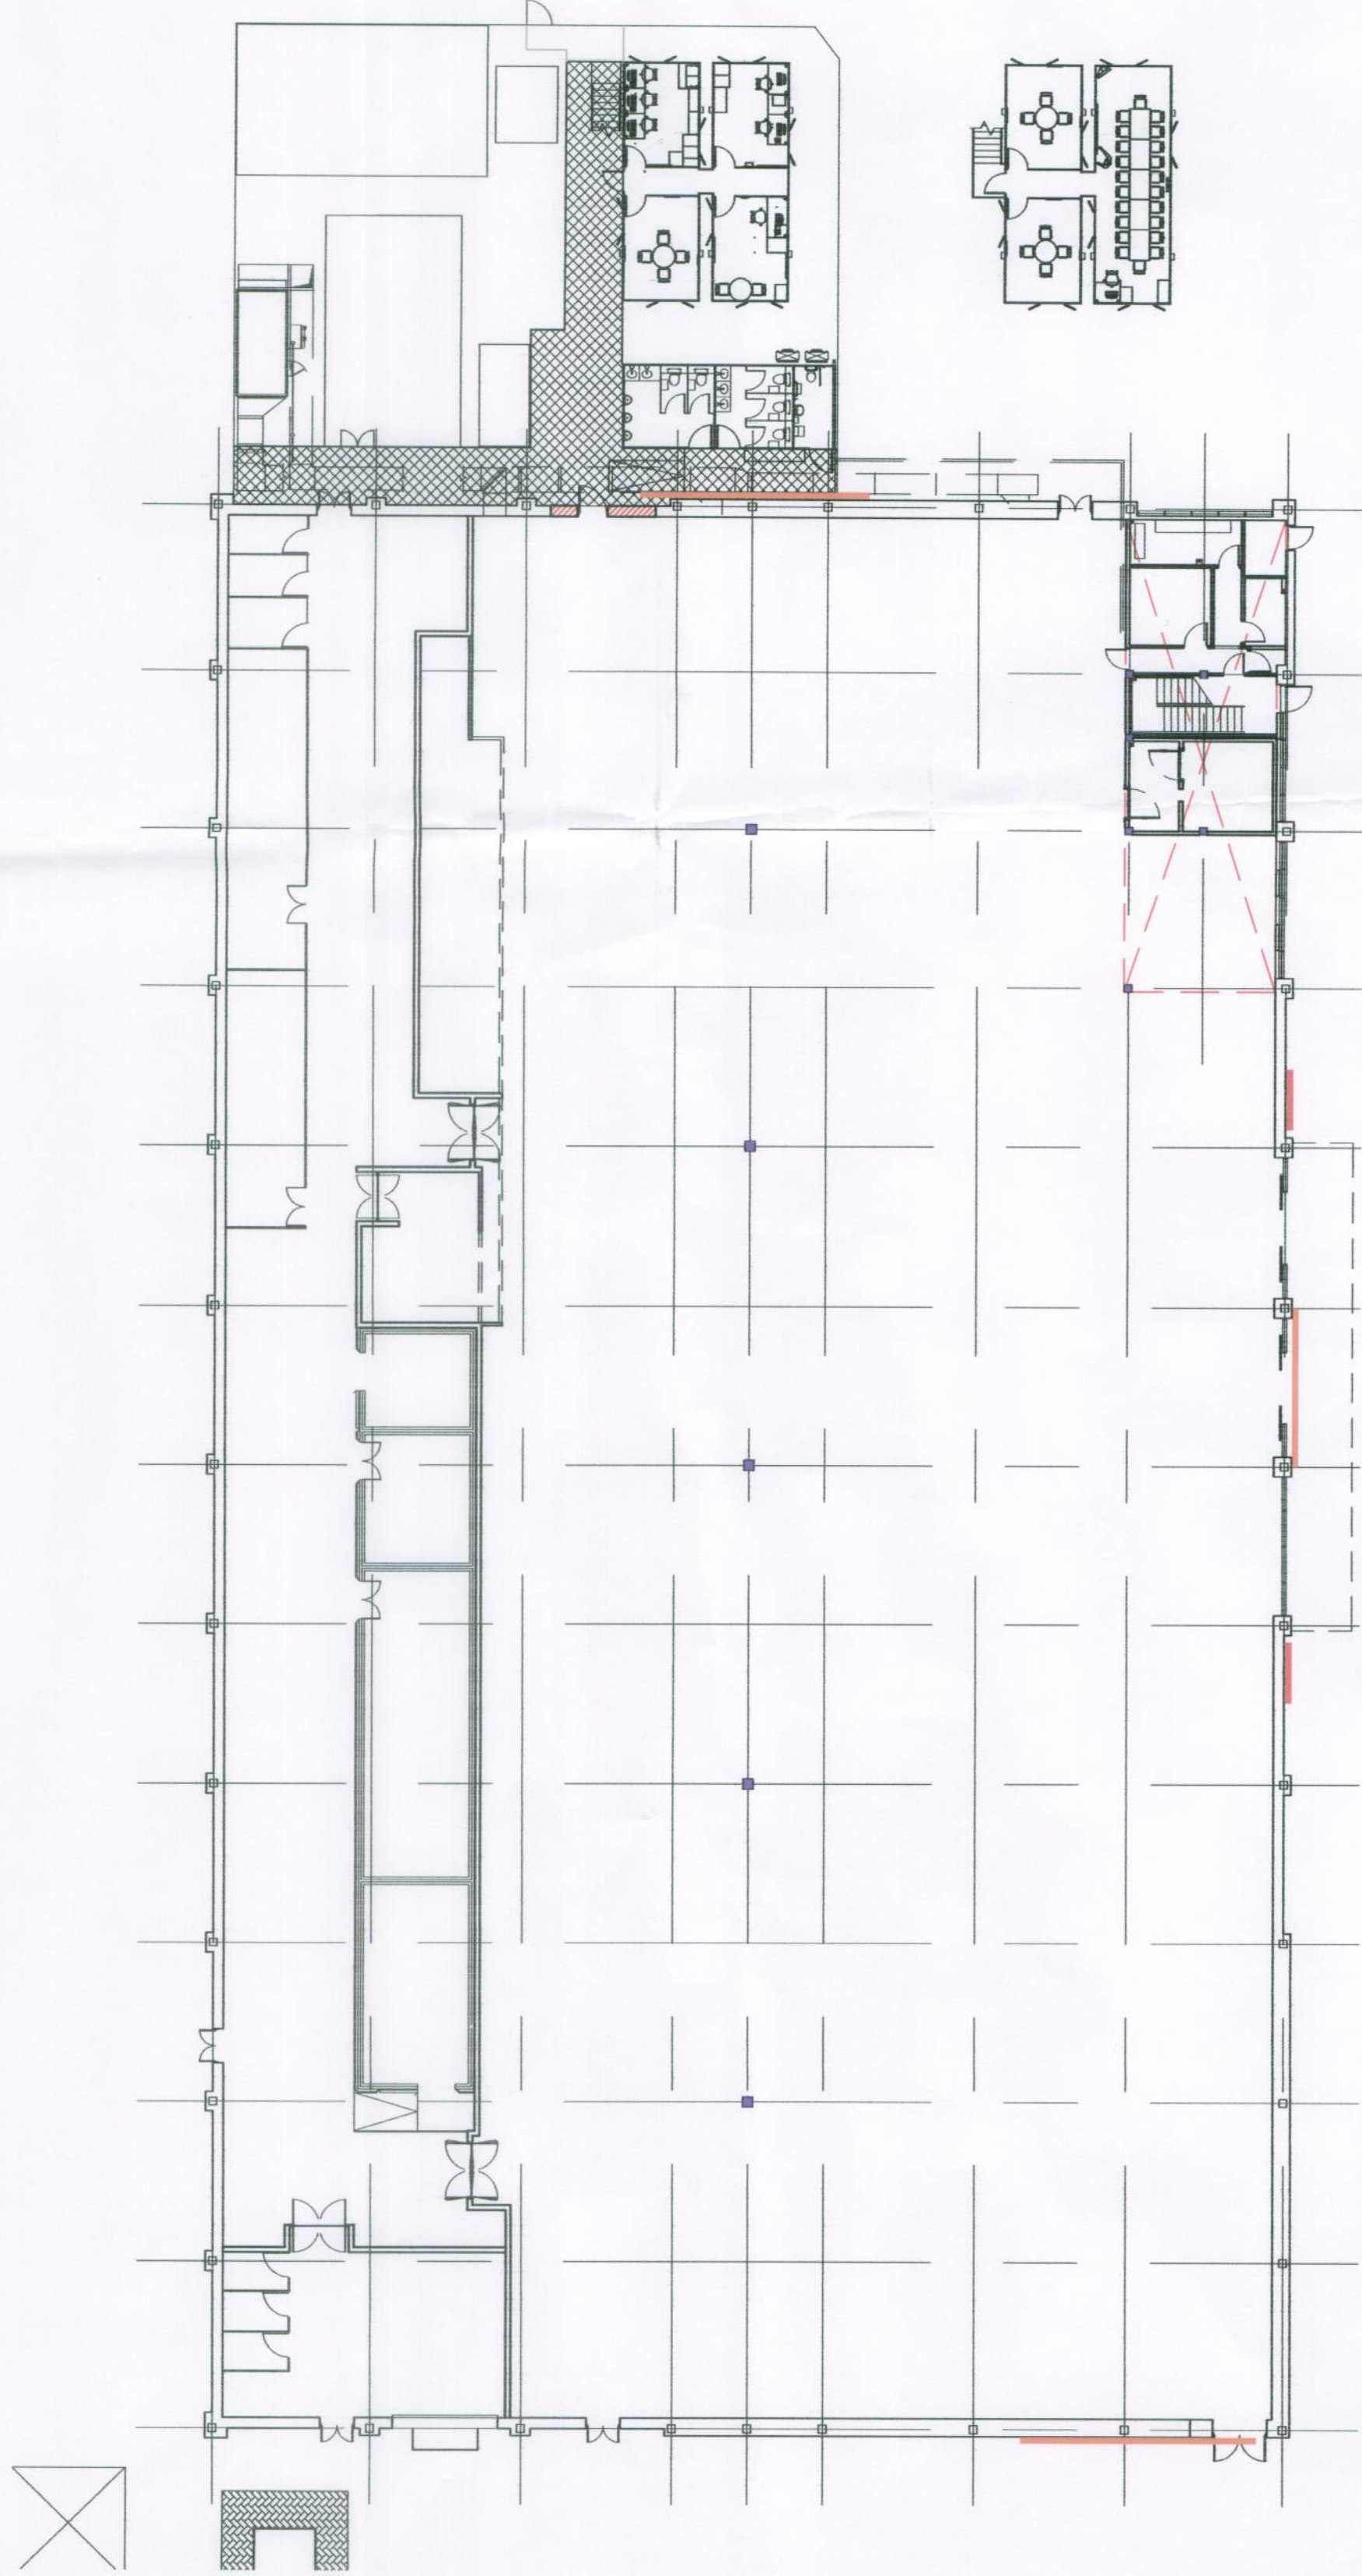

Key Plan (NTS)

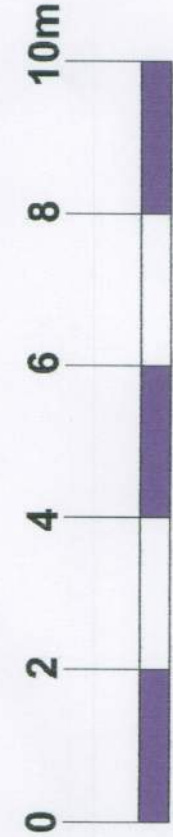

PLANNING

REV. CLIENT DATE BY

base build SERVICES LTD

PRODUCT
New Road
RUSTINGTON,

PROPOSED ELEVATIONS
SHOWING SIGNAGE

CHQ PARTNERSHIP
Architects • Building Surveyors

DATE: 25.08.12 SCALE: 1:100 0 A0 DRAWN: LT PLOTTED: CHQ.12.9647-PI 18