




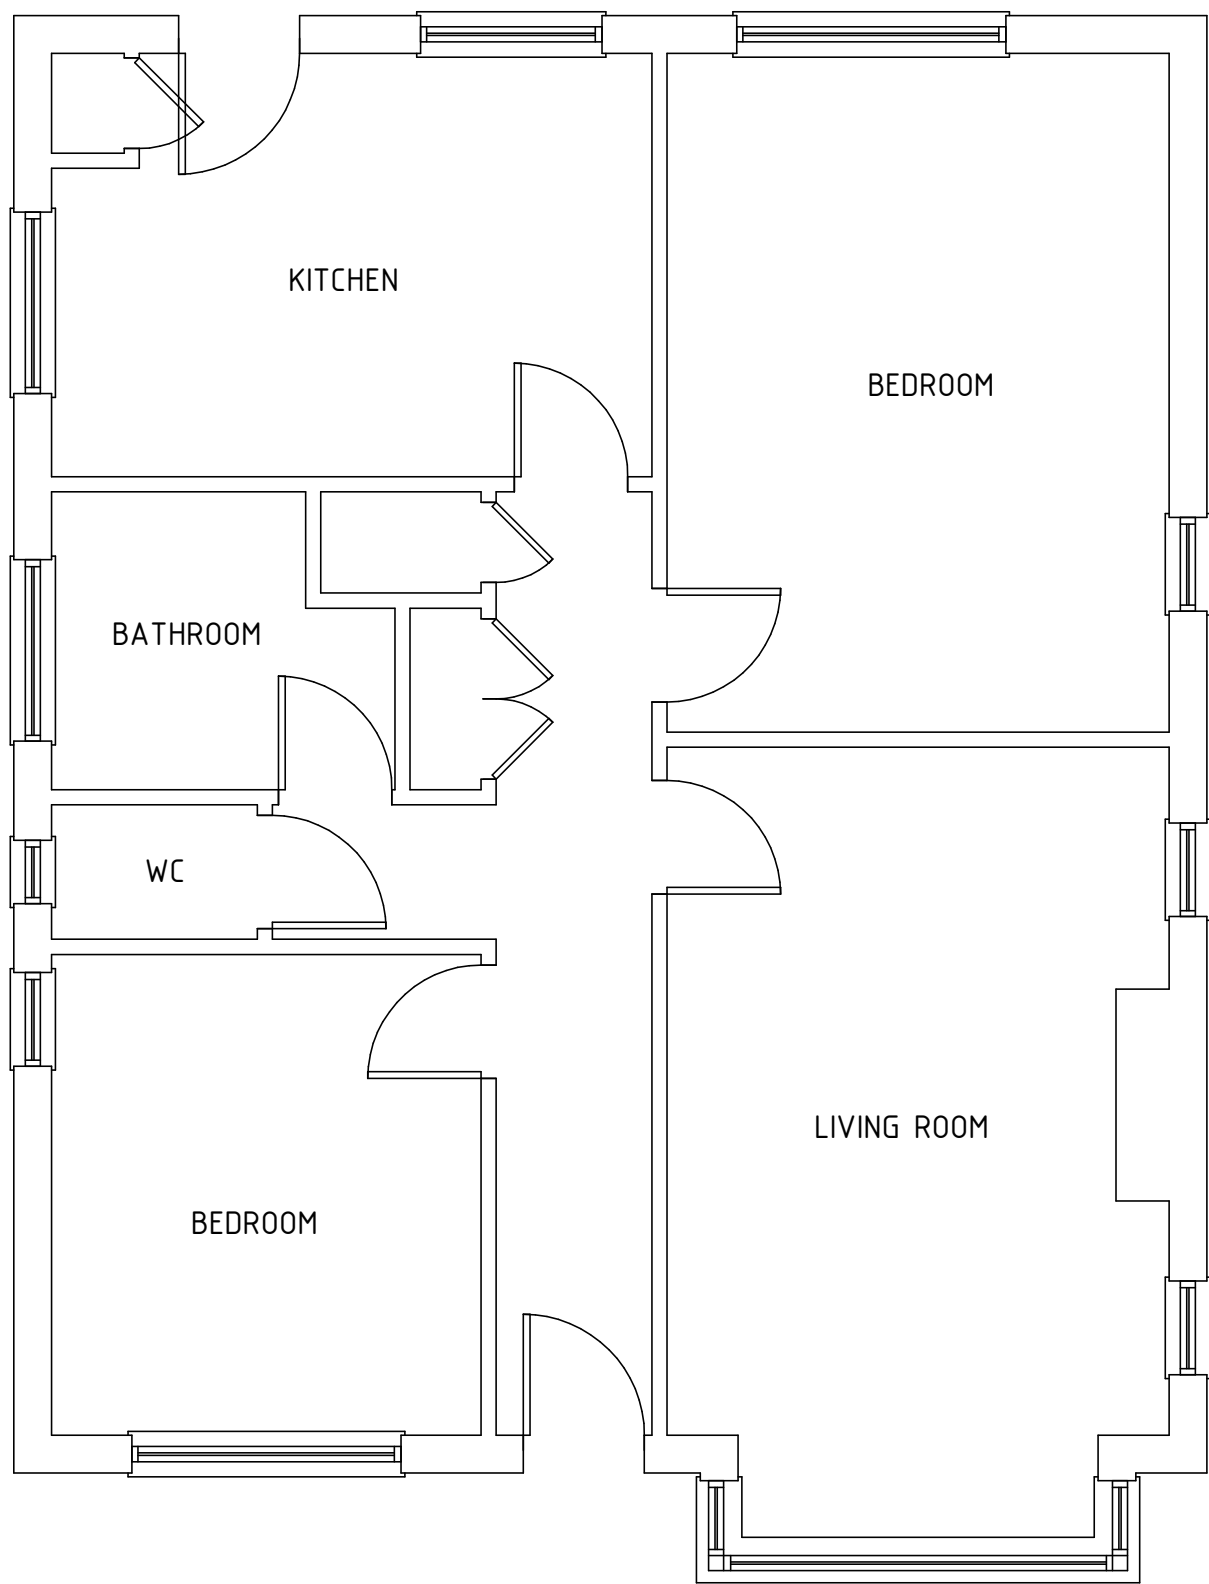


EXISTING GROUND FLOOR
1:50

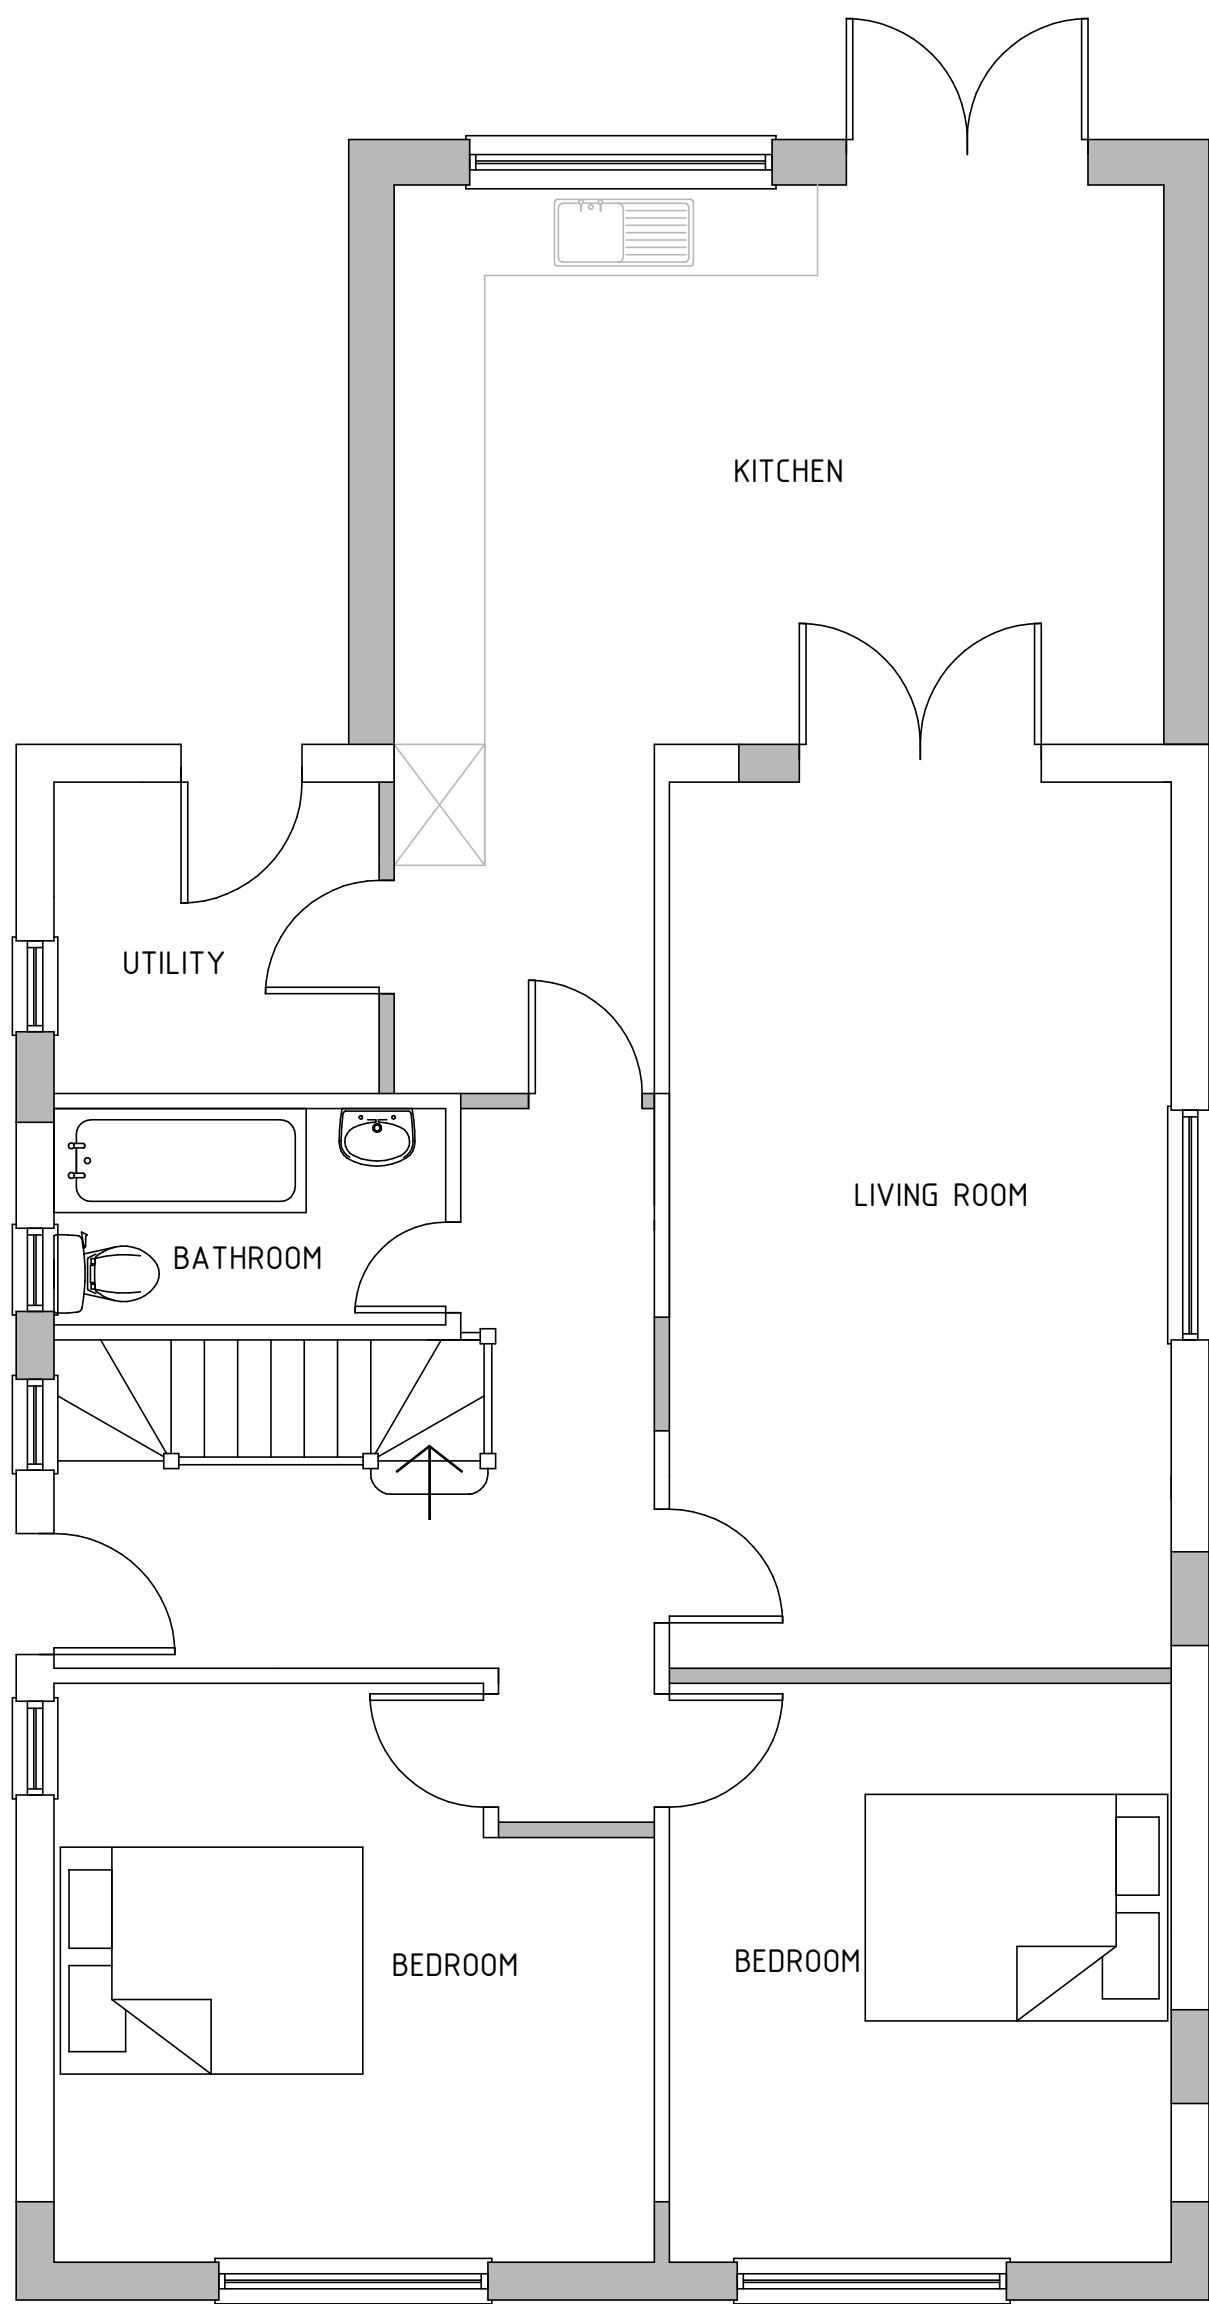


PROPOSED GROUND FLOOR
1:50

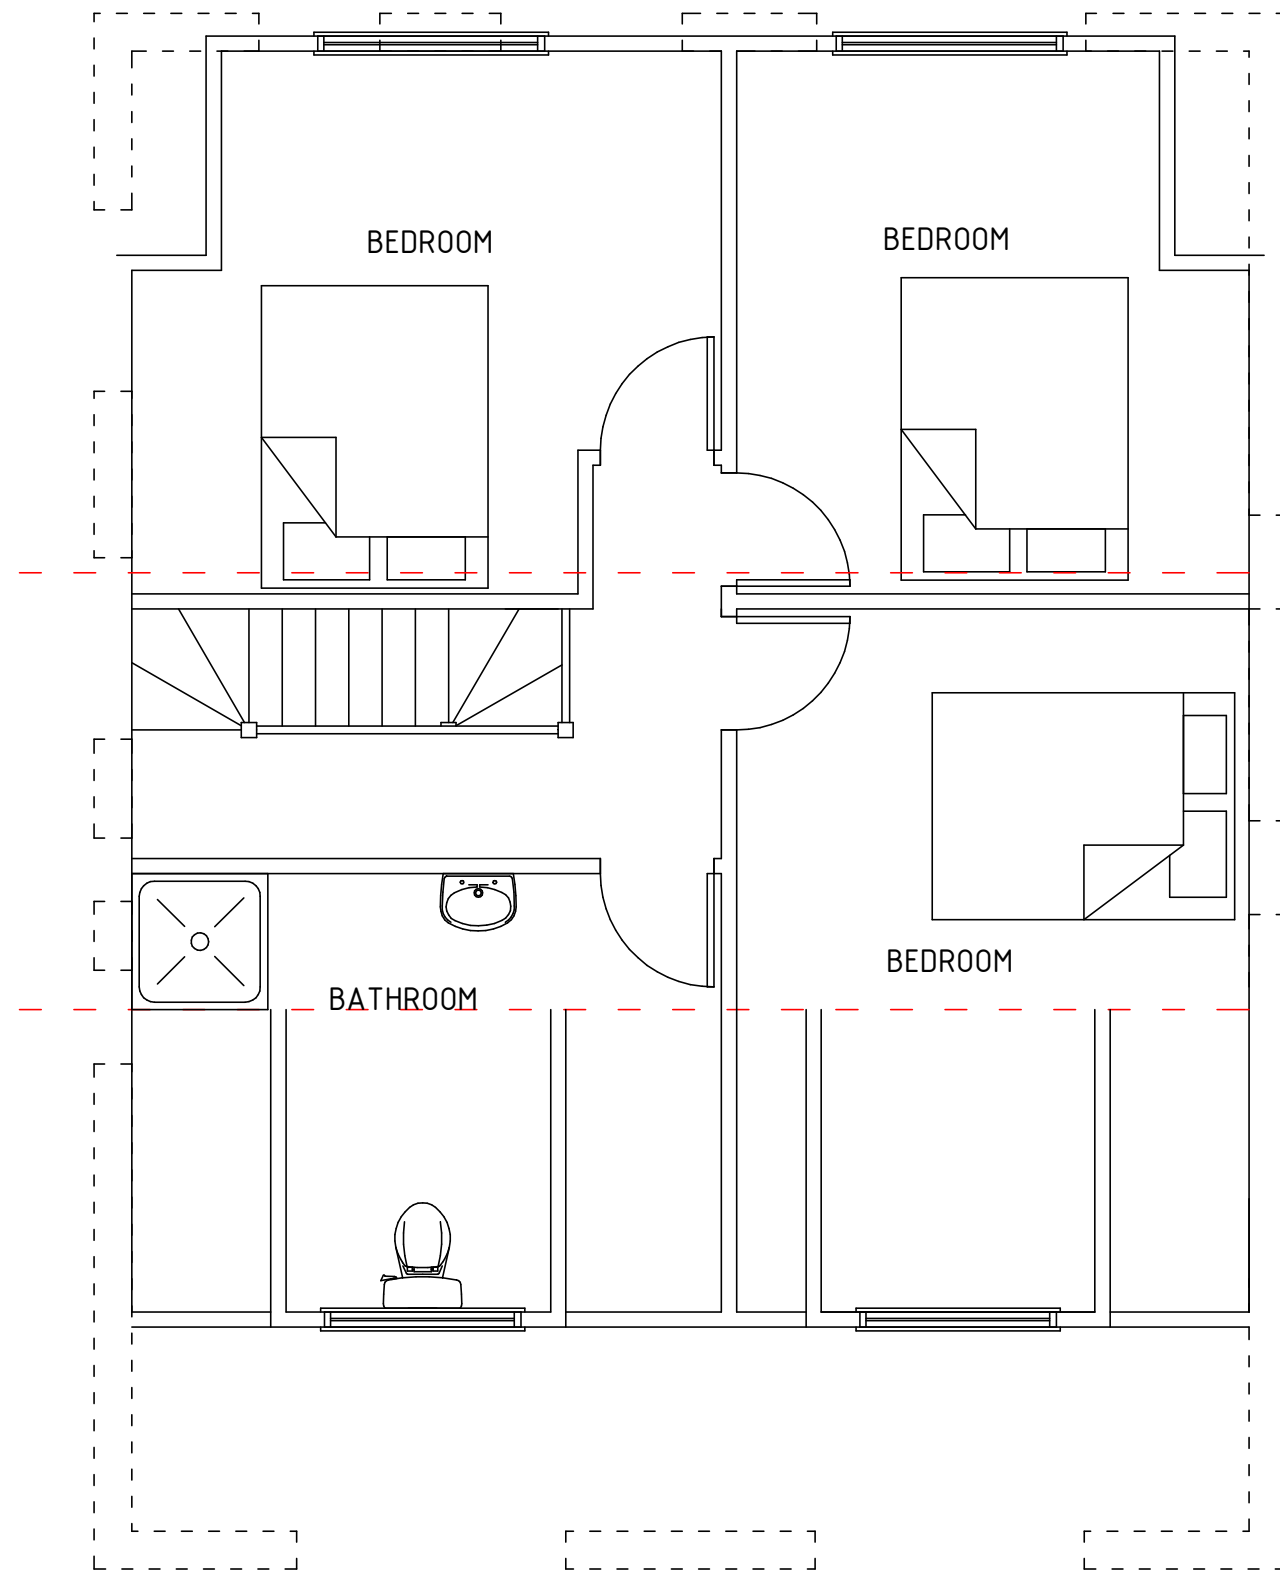

PROPOSED FIRST FLOOR
1:50

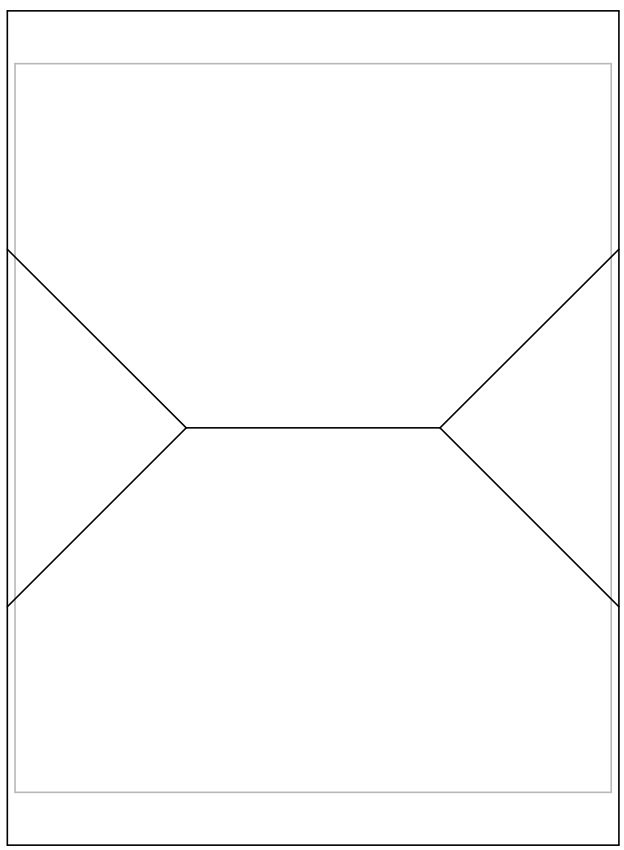

EXISTING ROOF PLAN
1:100

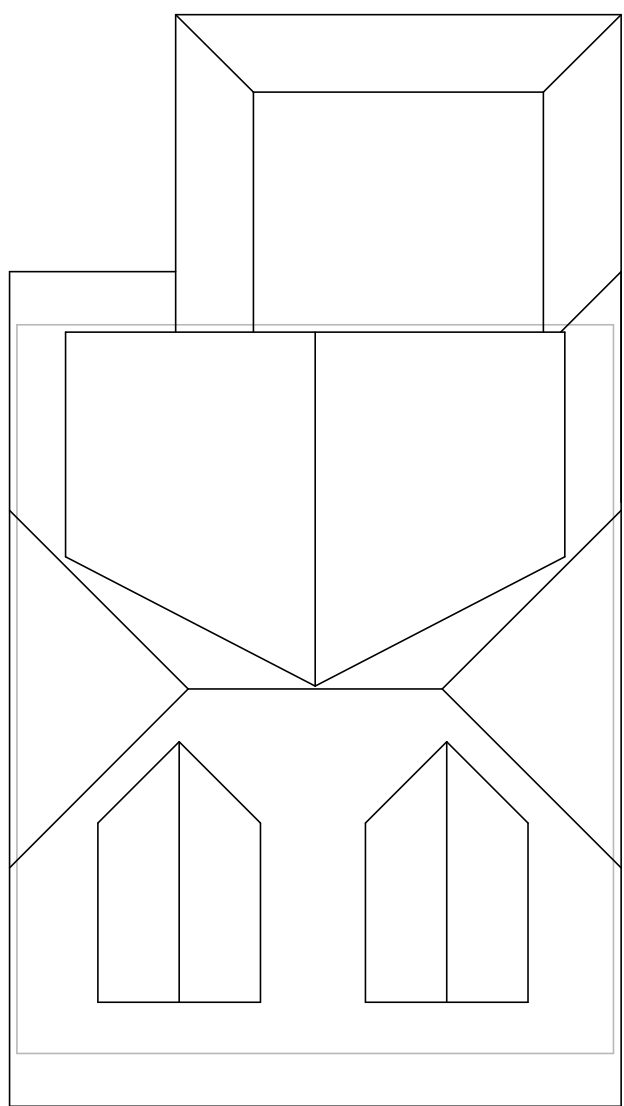


PROPOSED ROOF PLAN
1:100




EXISTING FRONT ELEVATION
1:100



EXISTING REAR ELEVATION
1:100

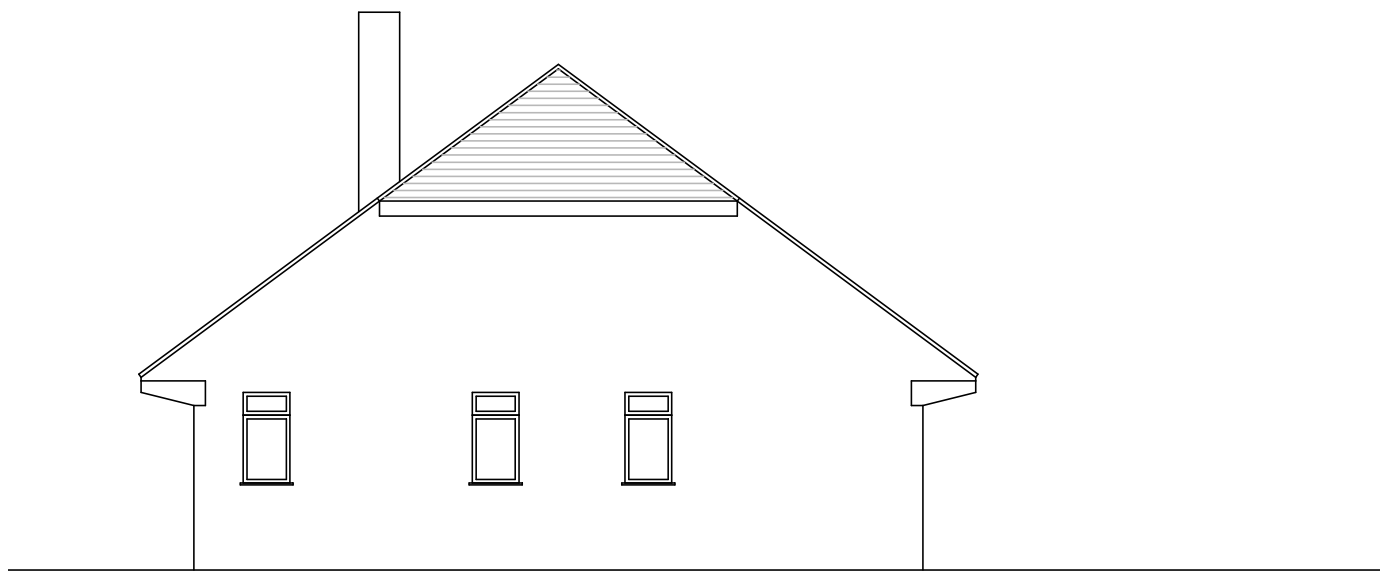

EXISTING SOUTH ELEVATION
1:100

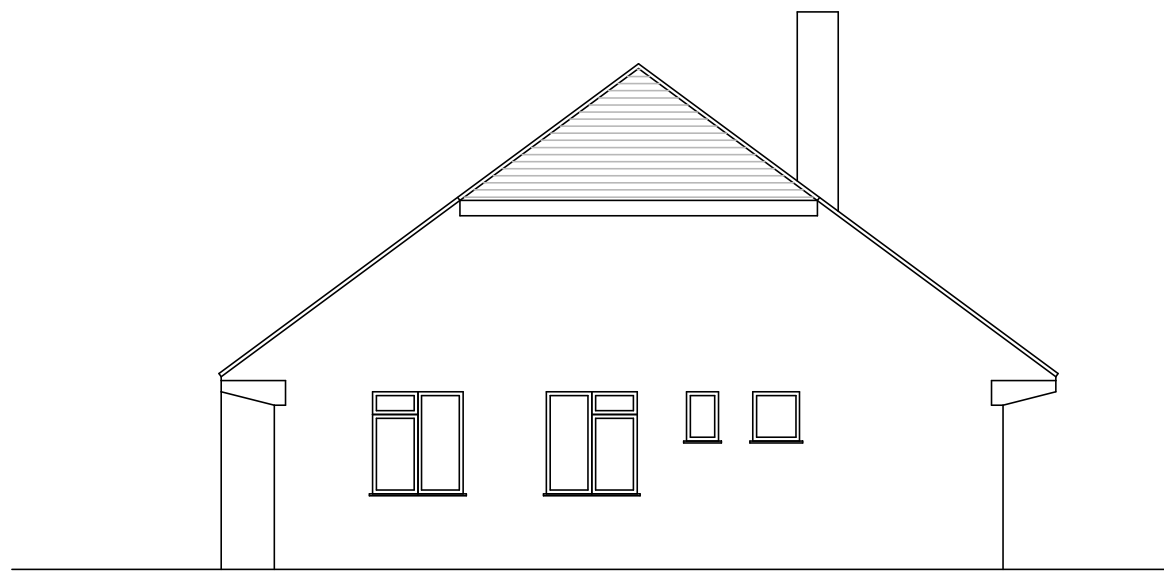


EXISTING NORTH ELEVATION
1:100



PROPOSED FRONT ELEVATION
1:100



PROPOSED REAR ELEVATION
1:100

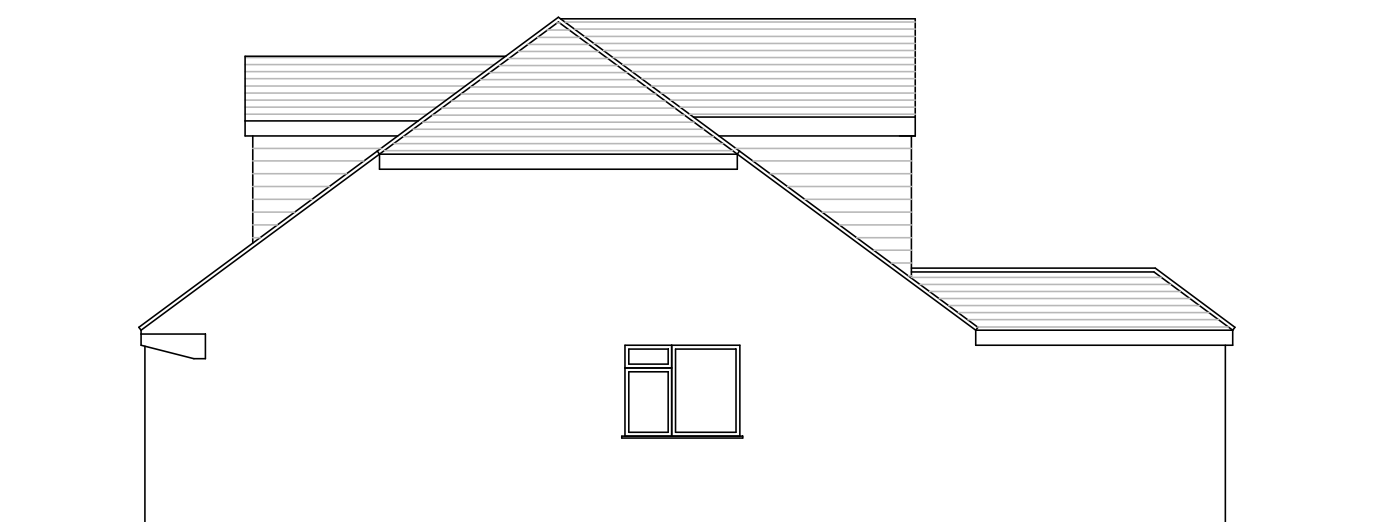

PROPOSED SOUTH ELEVATION
1:100



PROPOSED NORTH ELEVATION
1:100

DATE	AMENDMENT

PBPlans Ltd
Phil Brigly BSc (Hons) MBEng
Building Engineer

email: pbplans@yahoo.co.uk
mob: 07966 578180

CLIENT:

ADDRESS:

32 MILL LANE
RUSTINGTON

PROJECT:

LOFT CONVERSION AND
SINGLE STOREY EXTENSION

SCALE: 1:50, 1:100 DATE: DECEMBER 2018

DRAWING No: PBP1068/01 DRAWING SIZE: A1 594x841mm

