

Notes

THIS DRAWING IS THE COPYRIGHT OF SOUTHCOTT HOMES LTD AND MUST NOT BE COPIED, ALTERED OR REPRODUCED IN ANY WAY NEITHER PASSED TO A THIRD PARTY WITHOUT THEIR WRITTEN PERMISSION.

DIMENSIONS TO BE CHECKED ON SITE BEFORE COMMENCING WORK AND ANY DISCREPANCIES SHALL BE REPORTED TO THE DESIGNER. FIGURED DIMENSIONS MUST BE TAKEN IN PREFERENCE TO SCALED DIMENSIONS.

Rev:-	Description:-	Date:-	Chkd by:-


Project:-

Land to the Rear of
Greenoaks
Barnham Road
Barnham
West Sussex





Bramble House, Furzehall Farm, 112 Wickham Road,
Fareham, Hampshire, PO16 7JH
Tel: 01329 220227
Fax: 01329 220448
Email: info@southcotthomes.co.uk
Website: www.southcotthomes.co.uk

Title:-			
Proposed Floor Plans & Elevations			
Client:-			
Southcott Homes Ltd			
Scale:-			
1:100			
Drawn By:-	DH	Checked By:-	
Date:-	29/07/10	Date:-	
Job No:-	100063	Drg. No:-	03
		Rev:-	

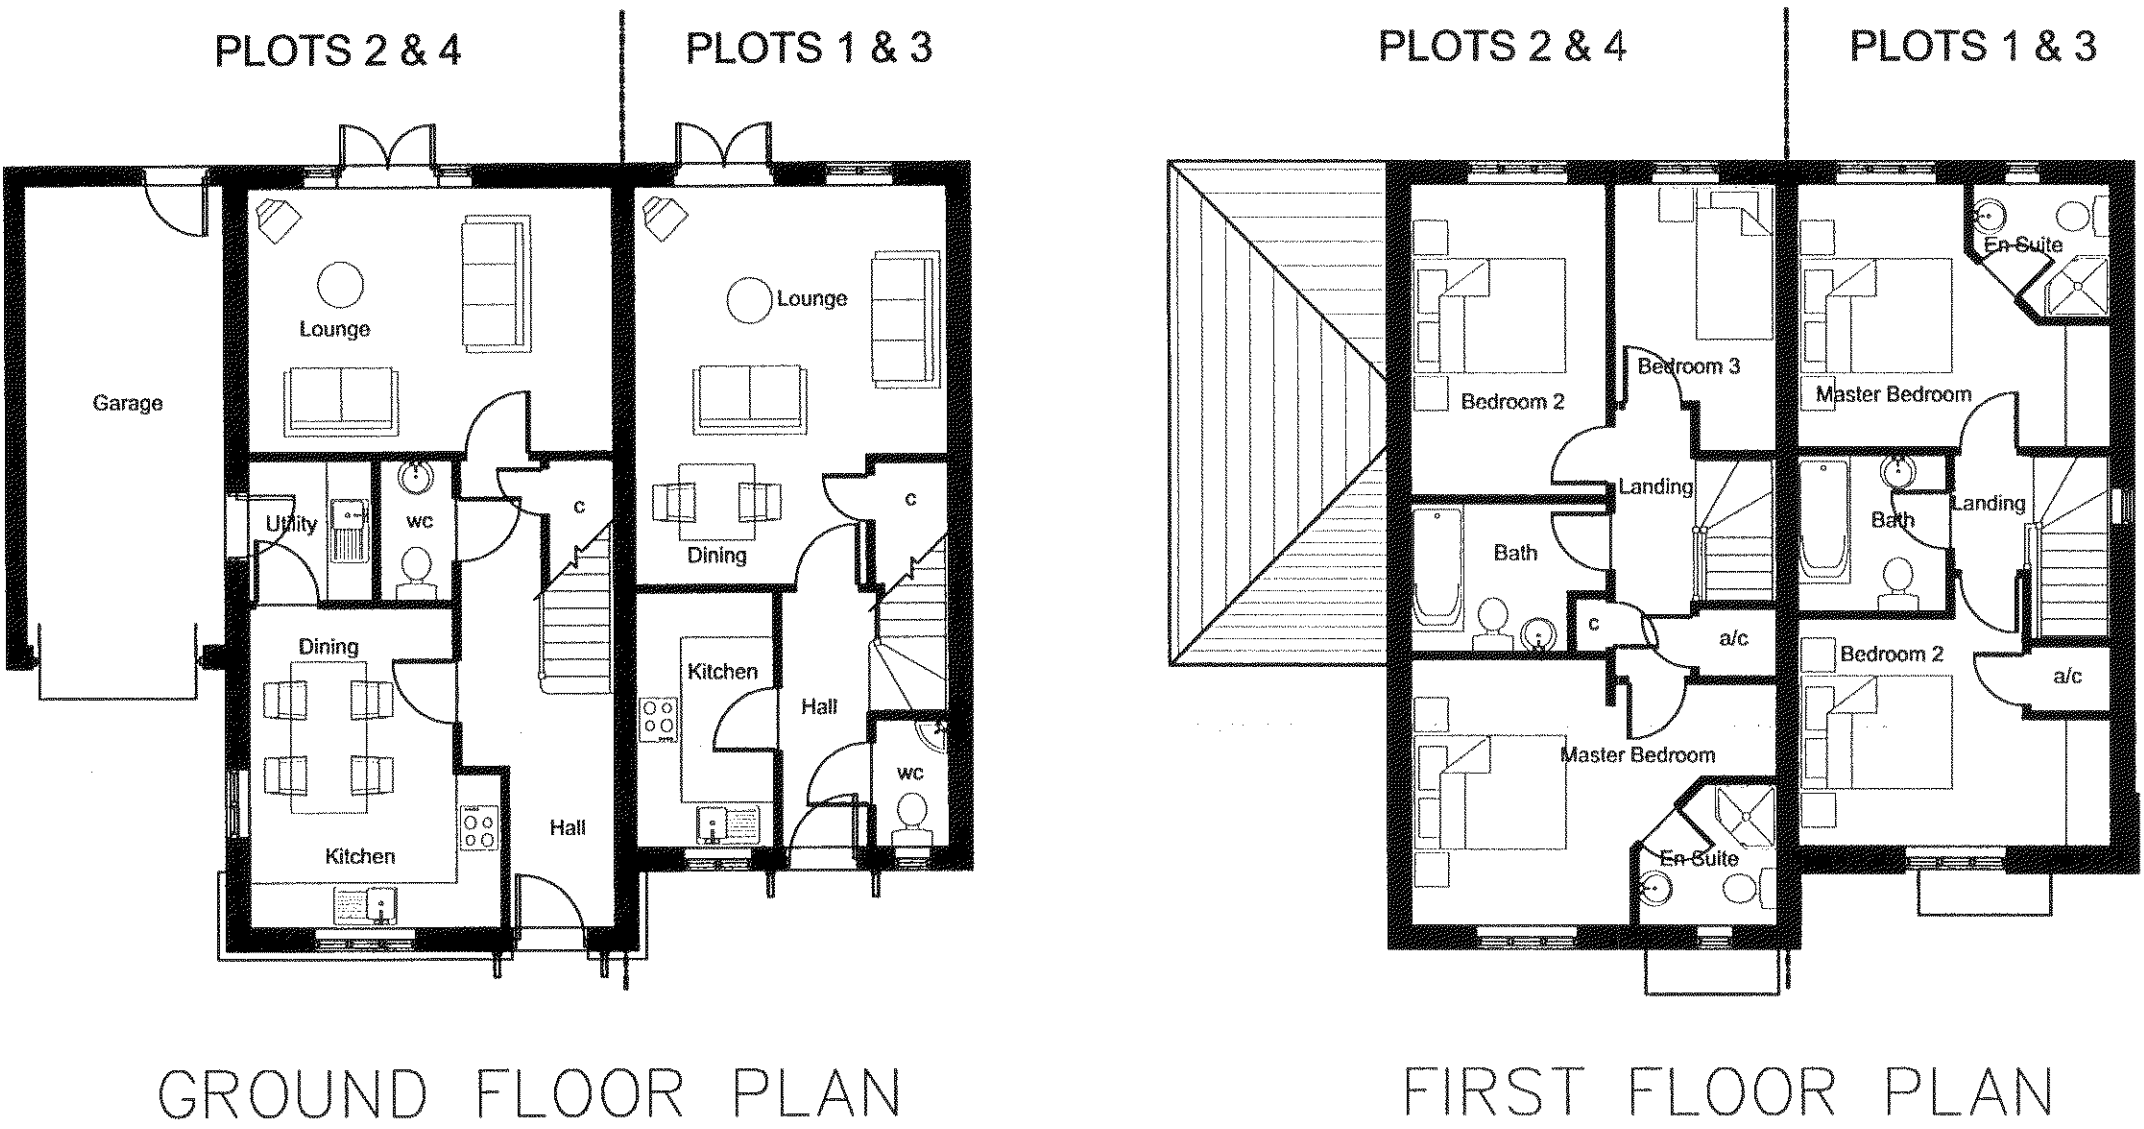

PLOTS 1, 2, 3 & 4

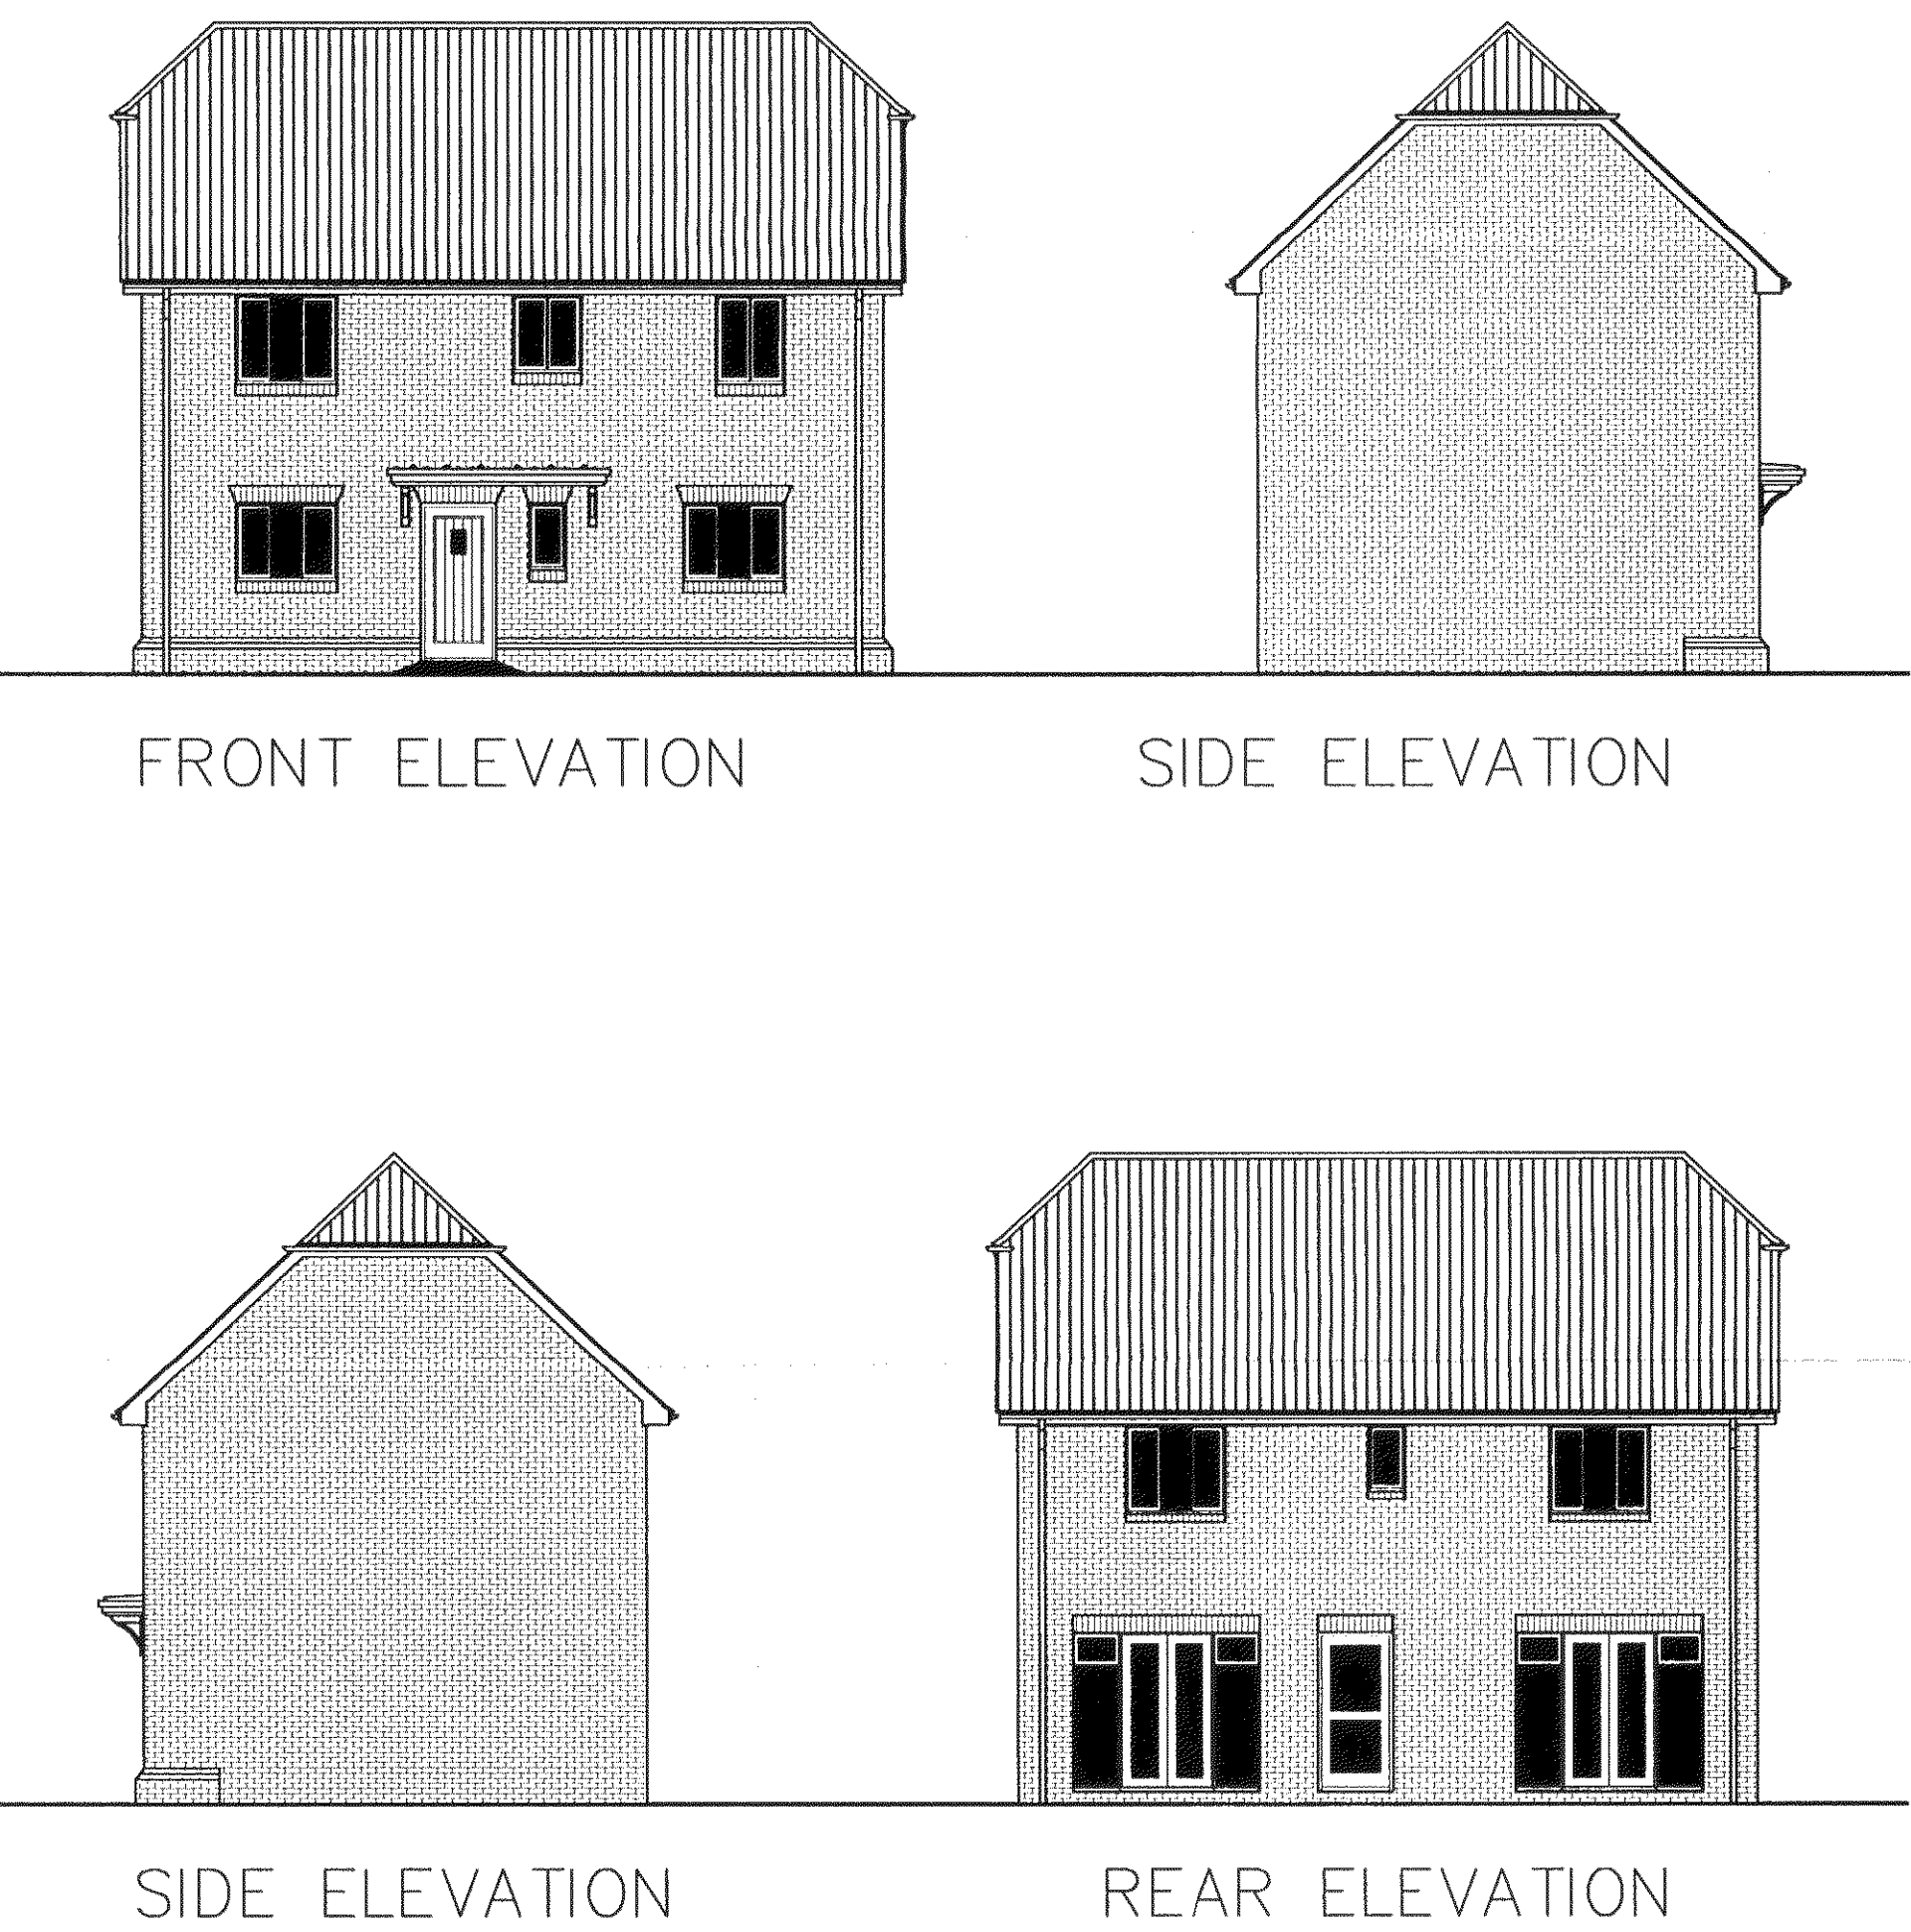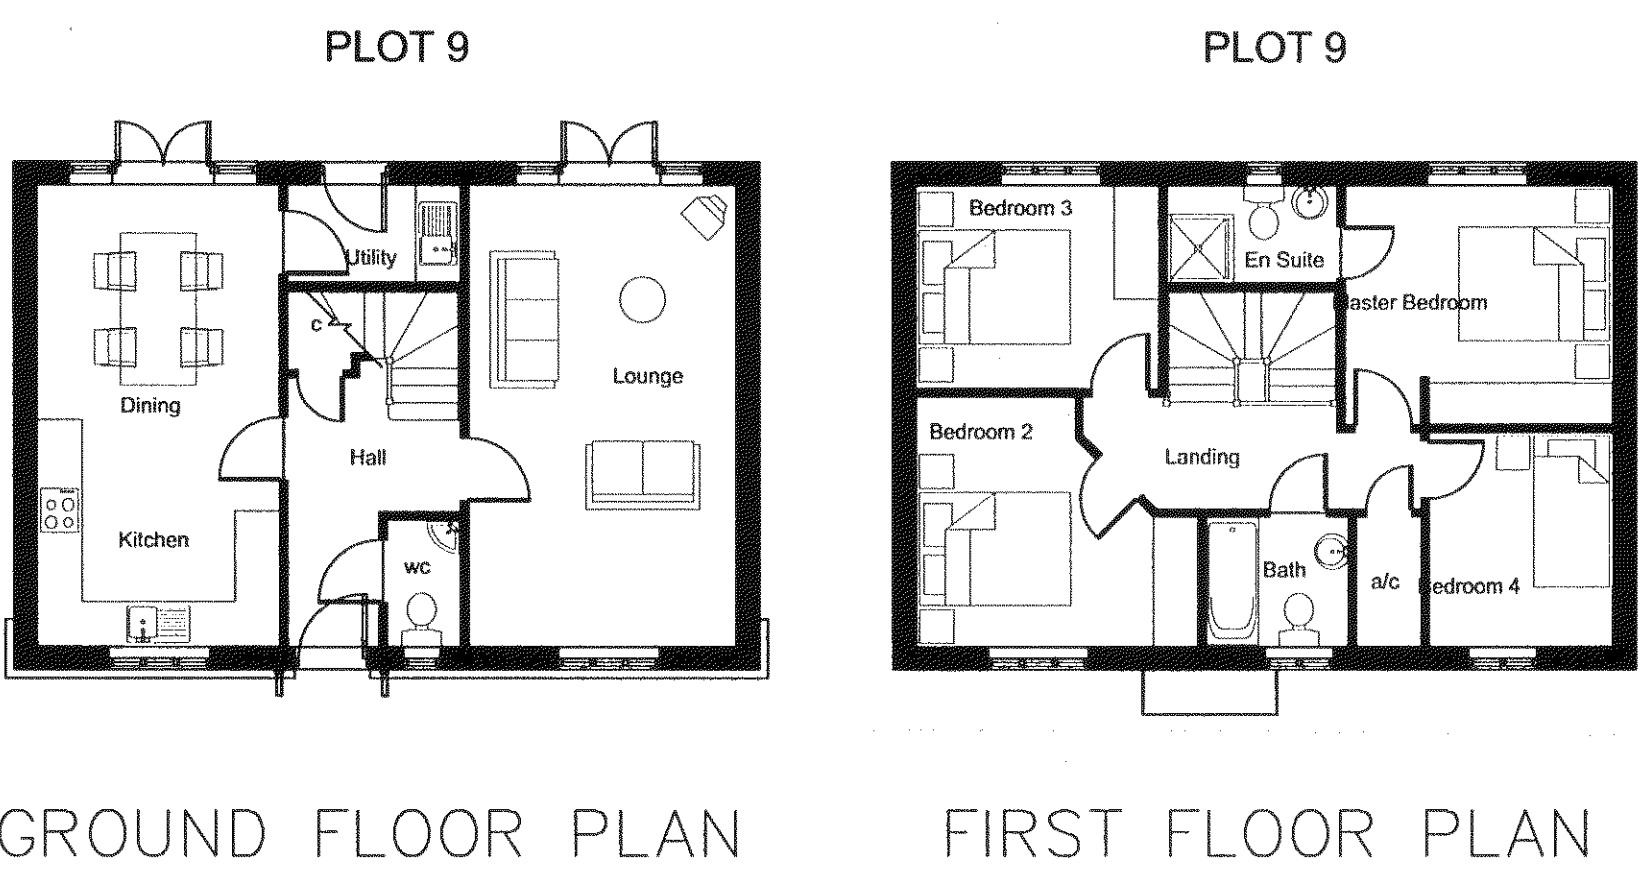

PLOT 9