




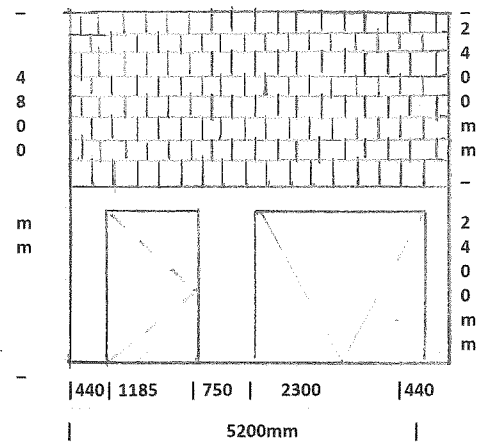

Front - East

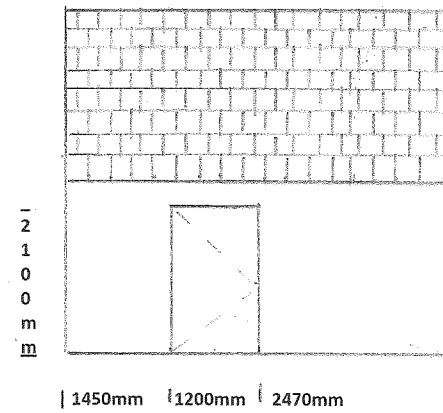


Rear - West

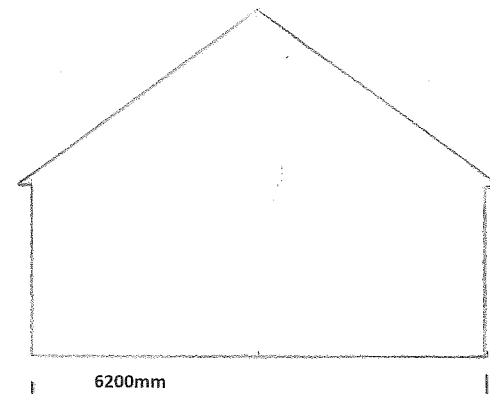


Side - North and South (Handed)

Proposed Elevations

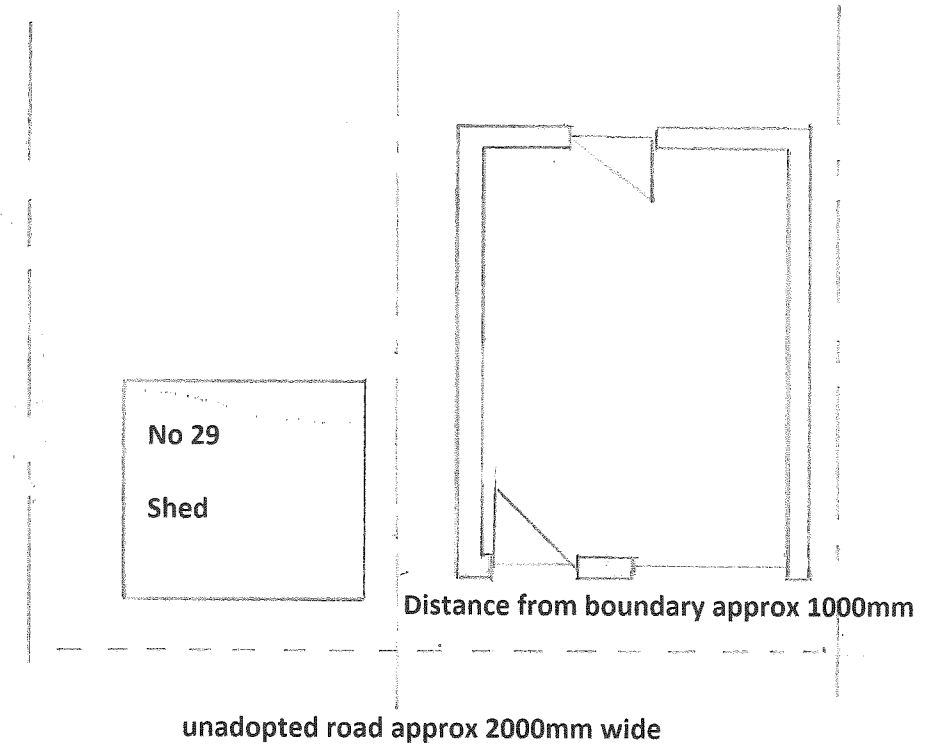

Proposed Site Plan

Proposed Construction
Fair Faced Concrete Block walls
White UPVC fascia and soffits
Roof - Single Lap plain Tiles

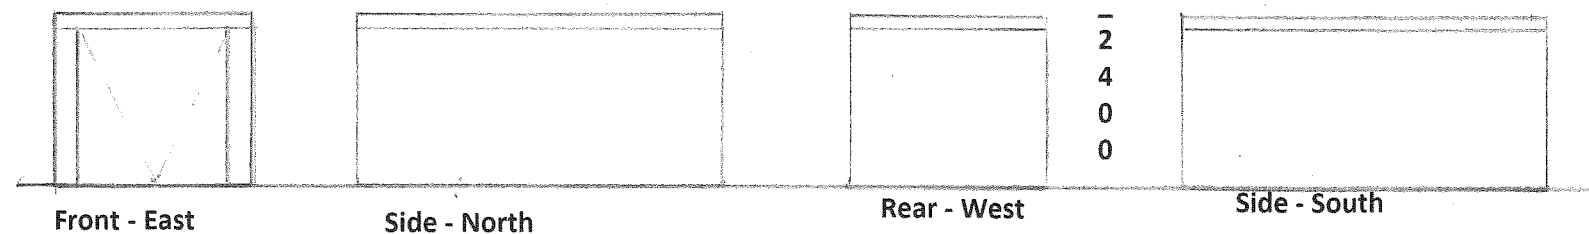

Proposed New Garage
27 Jubilee Avenue Rustington

Scale 1:100 @ A3

Existing Elevations