
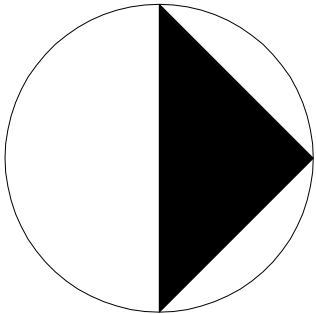
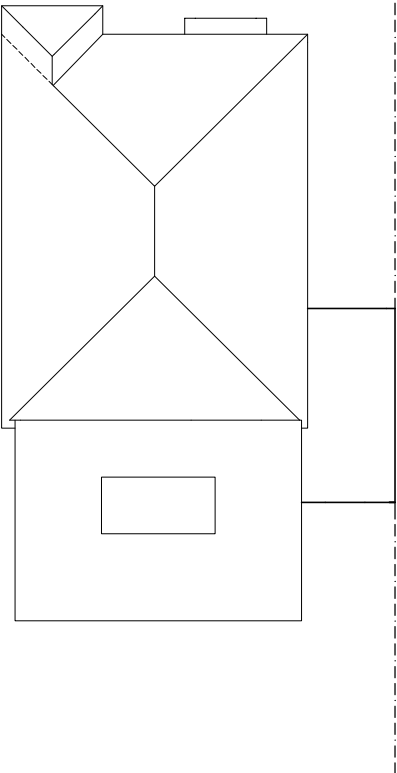


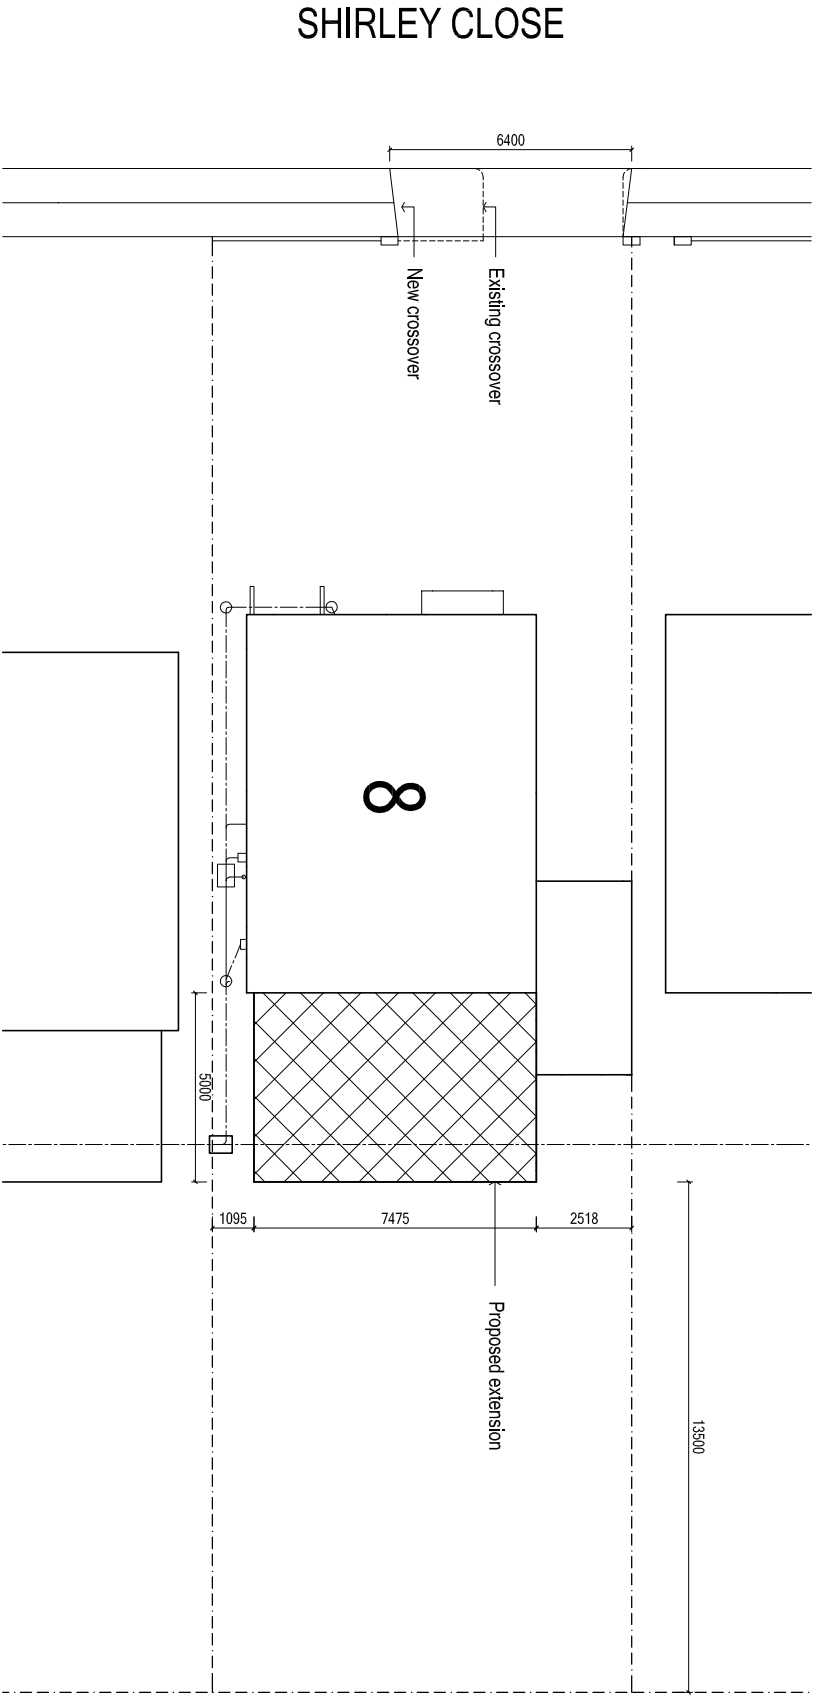

ARW Design	DRAWING TITLE: BLOCK PLAN & ROOF PLAN PROJECT: PROPOSED REAR EXTENSION & INTERNAL ALTERATIONS	LOCATION: 8, SHIRLEY CLOSE, RUSTINGTON CLIENT: ARUN CONSTRUCTION SERVICES LTD	SCALE: AS NOTED @ paper size A3 DATE: FEB 2020	DRAWING NO: 5001/4 REVISION:
------------	--	--	---	------------------------------------