






Scale Bar 1:100

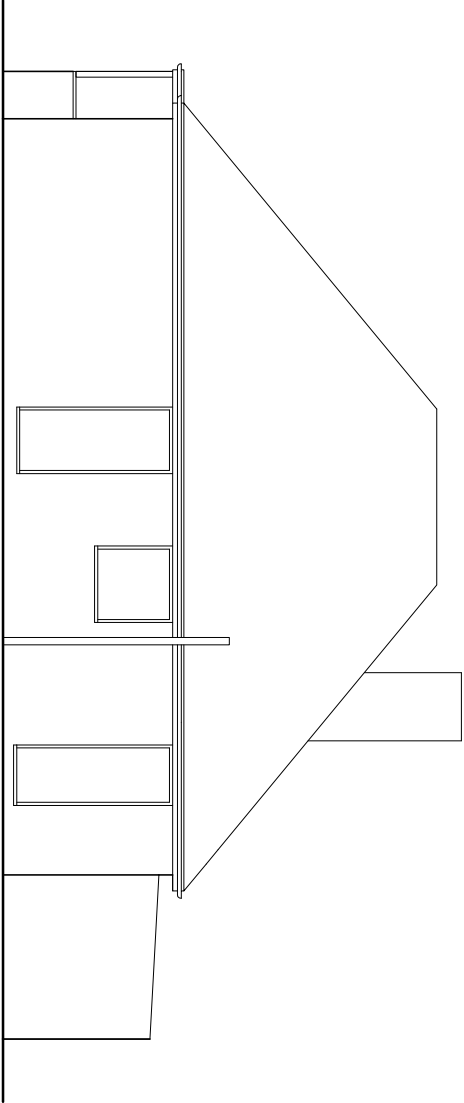


EXISTING SOUTH ELEVATION 1:100

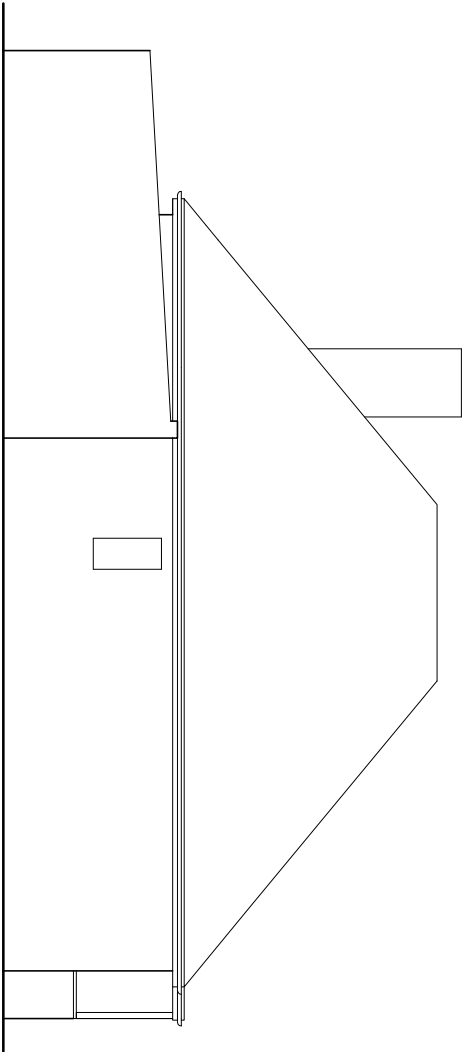

EXISTING NORTH ELEVATION 1:100

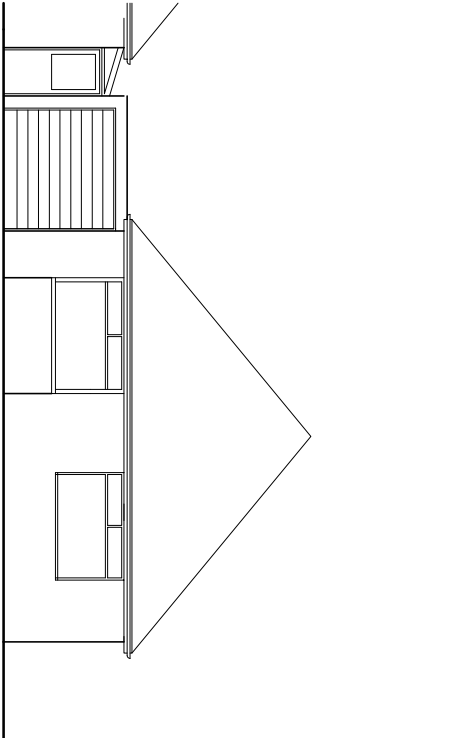

EXISTING WEST ELEVATION 1:100

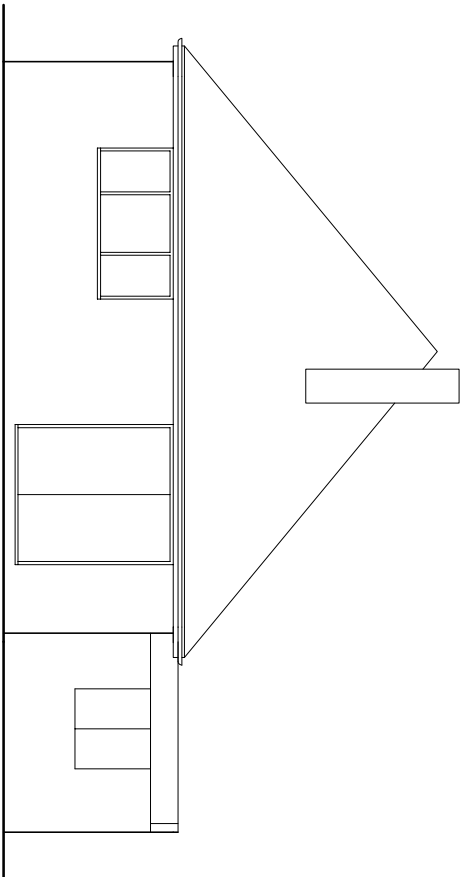

EXISTING EAST ELEVATION 1:100

ARW Design	DRAWING TITLE: EXISTING ELEVATIONS PROJECT: PROPOSED REAR EXTENSION & INTERNAL ALTERATIONS		LOCATION: 8, SHIRLEY CLOSE, RUSTINGTON CLIENT: ARUN CONSTRUCTION SERVICES LTD		SCALE: AS NOTED @ paper size A3 DATE: FEB 2020		DRAWING NO: 5001/2
					DRAWN: ARW REVISION:		