






Scale Bar 1:100

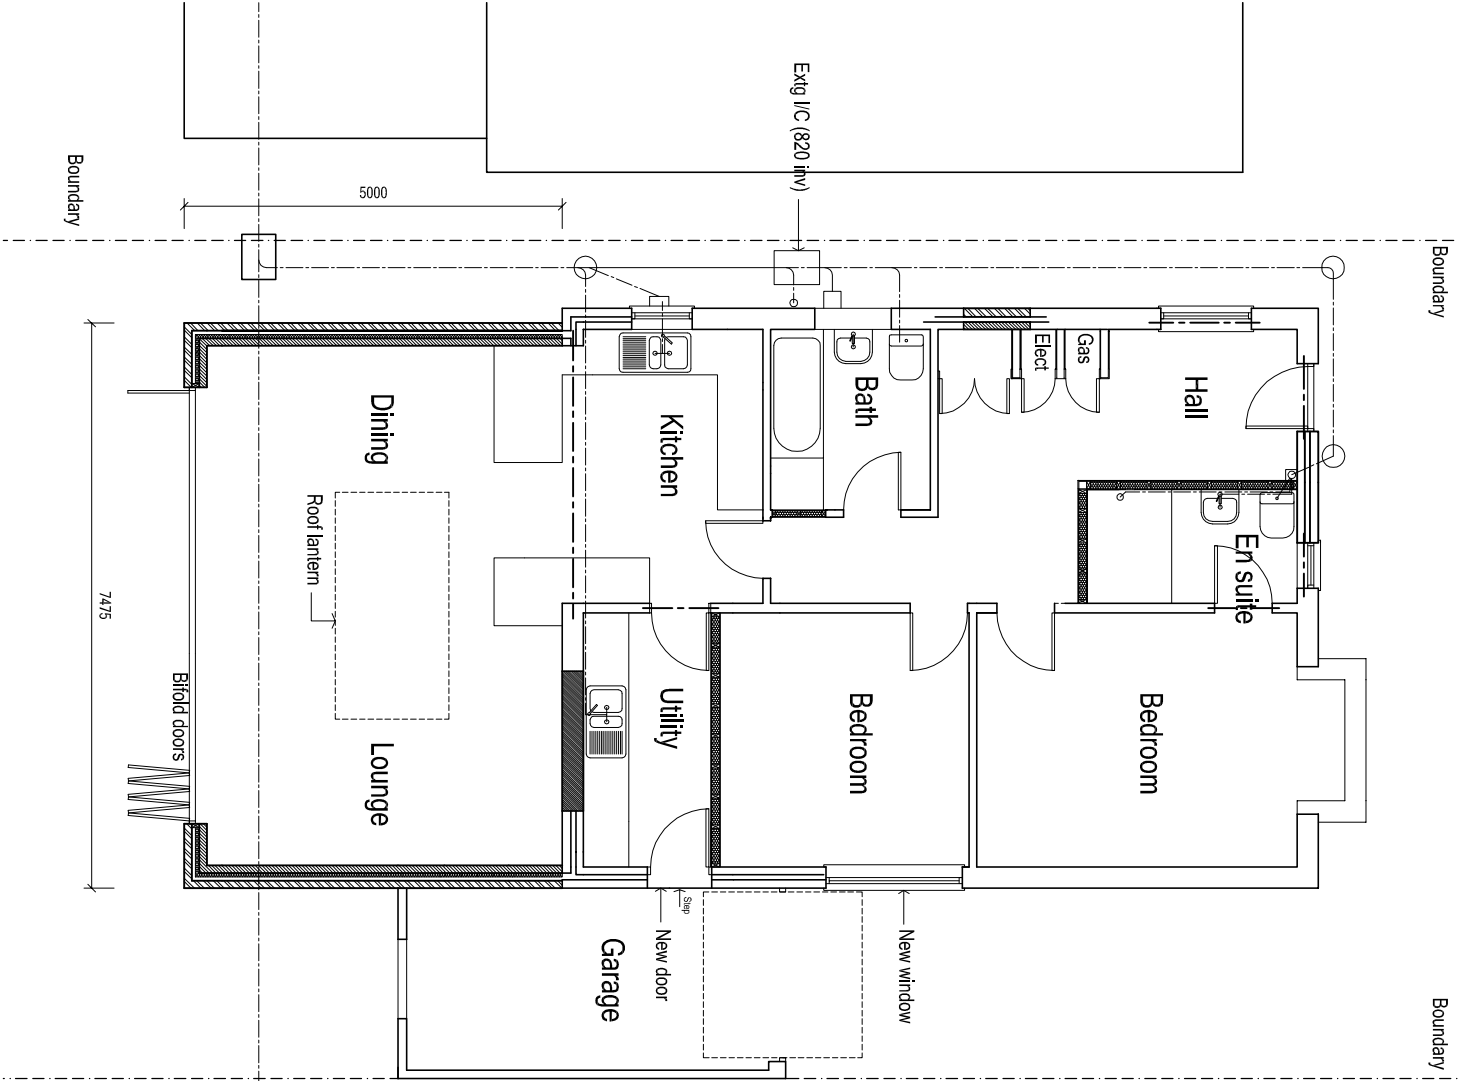

PROPOSED FLOOR PLAN 1:100

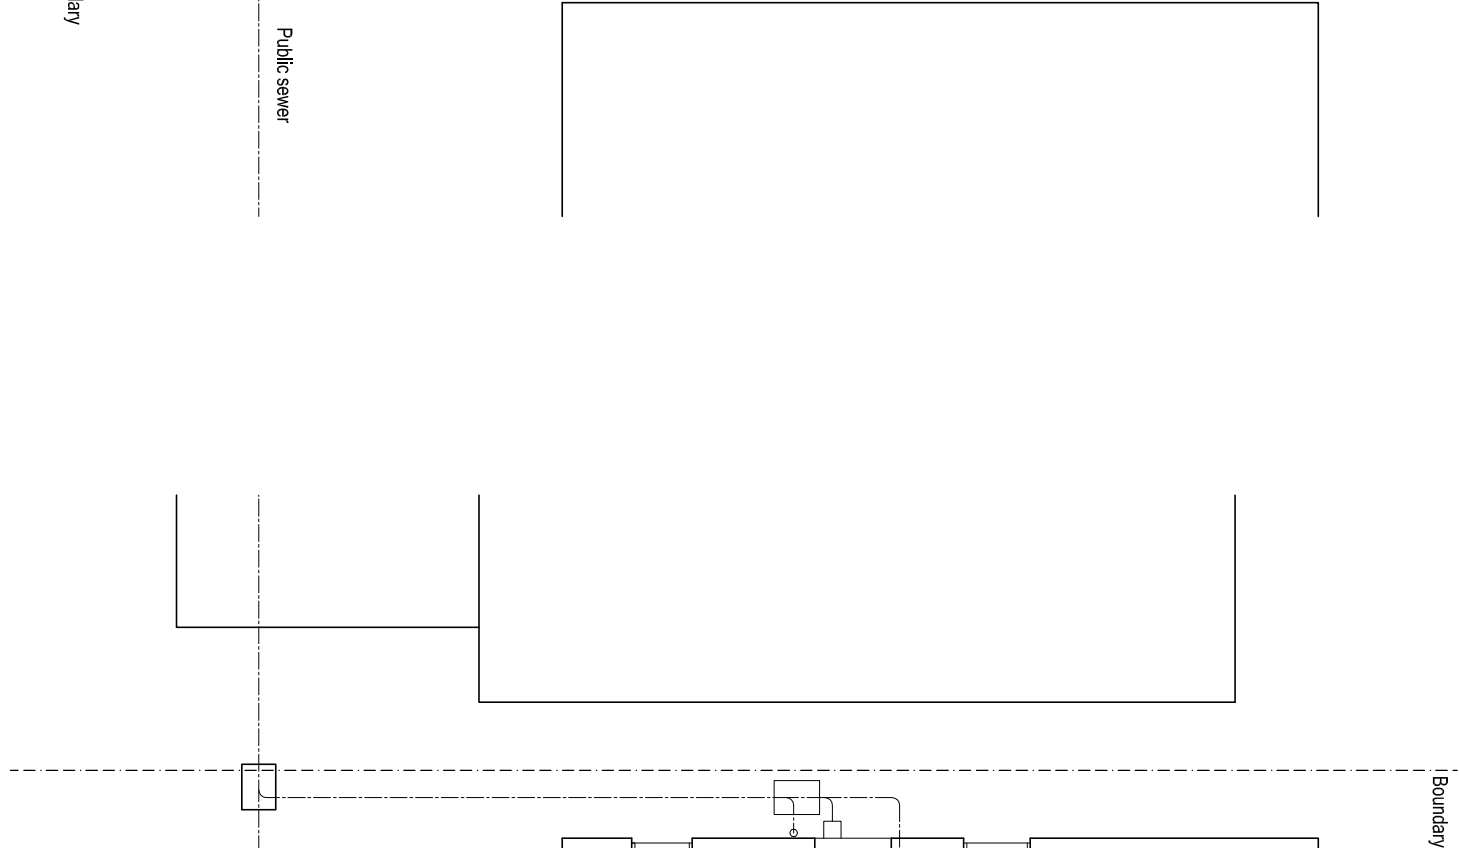

EXISTING FLOOR PLAN 1:100

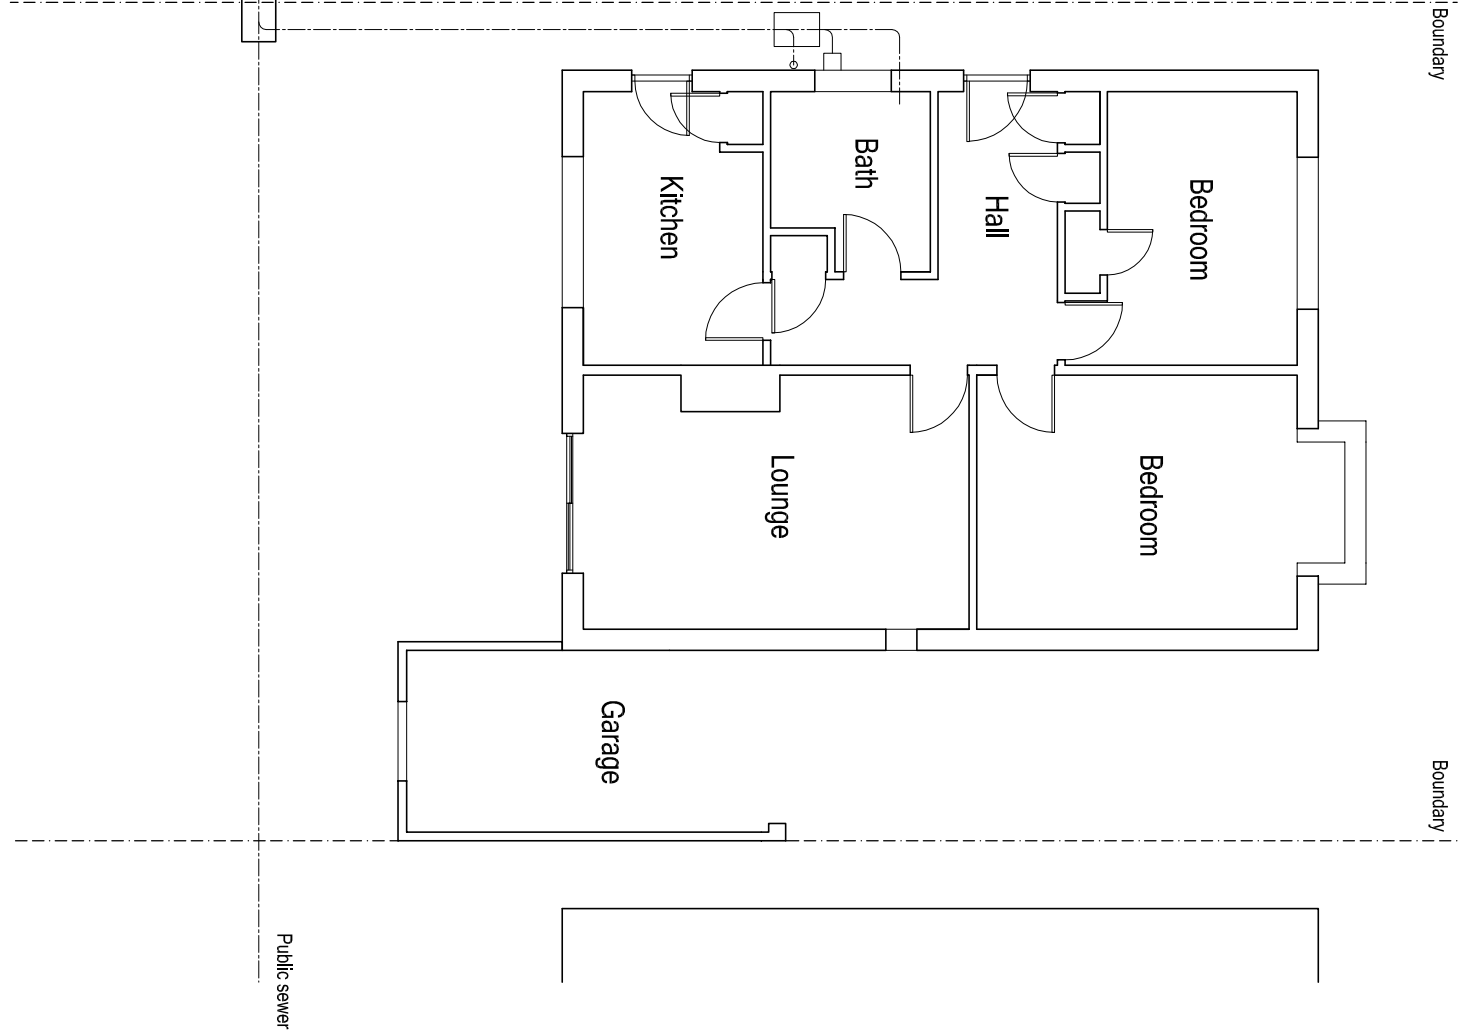

ARW Design	DRAWING TITLE: FLOOR PLANS PROJECT: PROPOSED REAR EXTENSION & INTERNAL ALTERATIONS		LOCATION: 8, SHIRLEY CLOSE, RUSTINGTON CLIENT: ARUN CONSTRUCTION SERVICES LTD		SCALE: AS NOTED @ paper size A3 DATE: FEB 2020		DRAWN: ARW		DRAWING NO: 5001/1	
									REVISION:	