


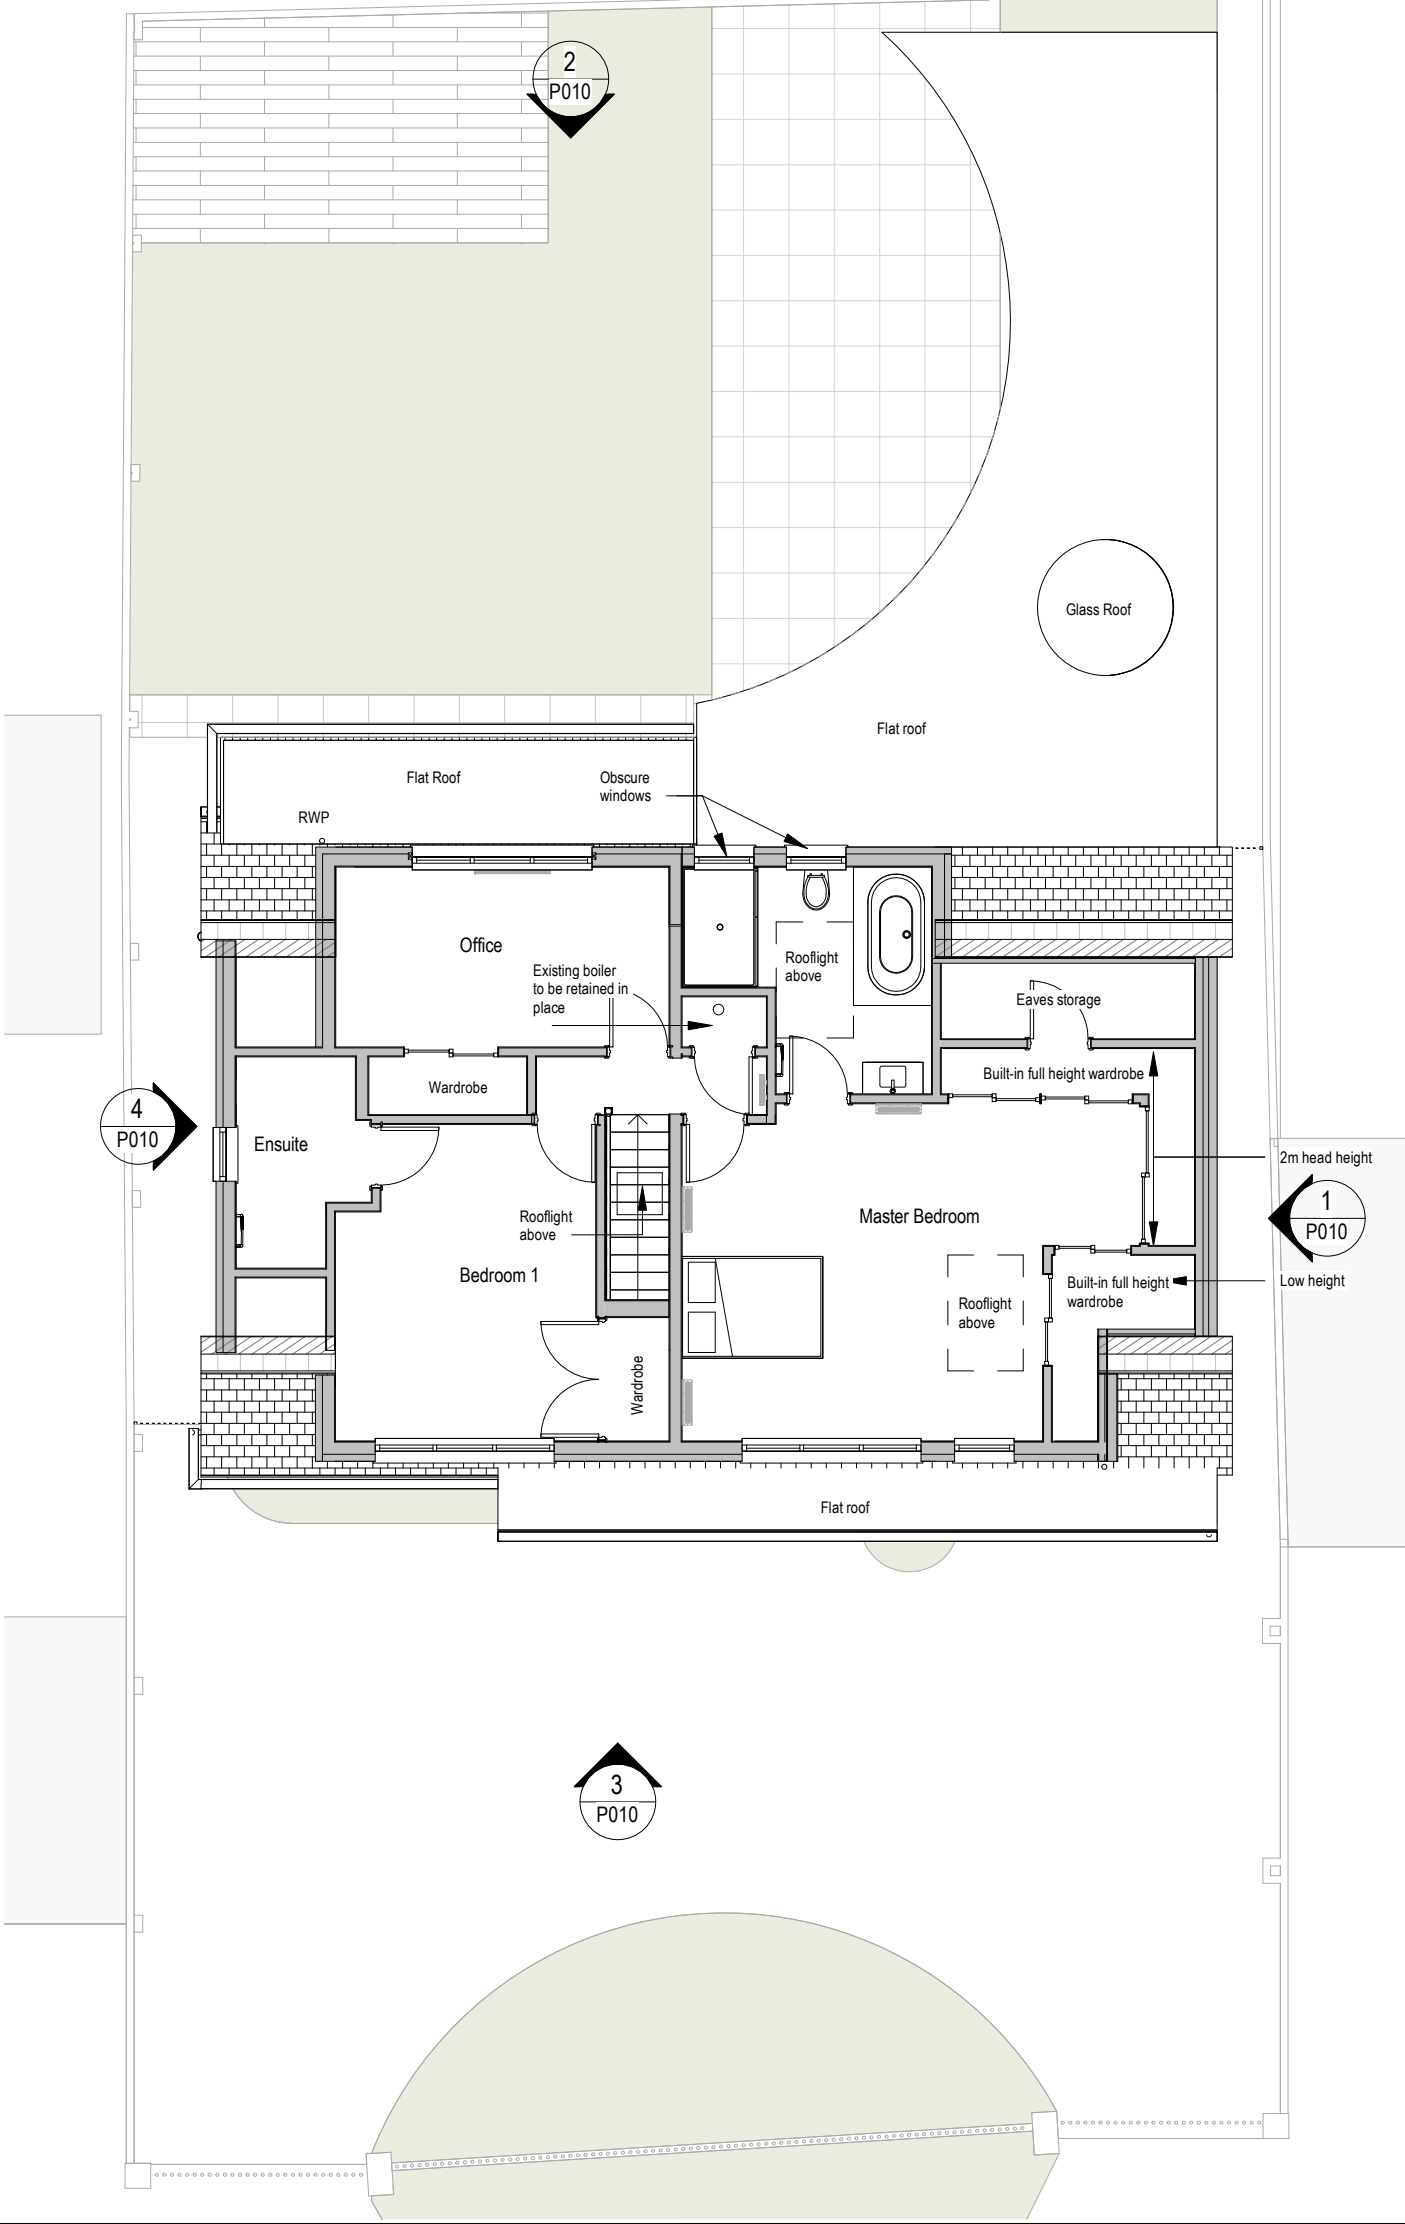


Revisions			
No.	Description	Date	By
1	PLANNING	10-03-22	

Notes:

GENERAL NOTES:

All dimensions & levels are preliminary and approximate and subject to utilities search, legal boundaries and detailed layouts/ design development through consultation.

Dimensions are to be checked on site by contractor & sub contractors prior to commencement of work, any discrepancies are to be highlighted immediately to the architects.

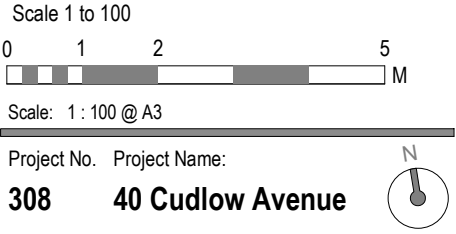

Project No.	Project Name:		
308	40 Cudlow Avenue		
Drawing No.	Drawing Name:		
P008	Proposed First Floor Plan		
Revision:	Suitability Description:	Project Issue Date:	
P 1	PLANNING	JAN 22	
Drawn: GF	Checked: MS	Orig Paper Size: A3	