




Part Side (East) Elevation

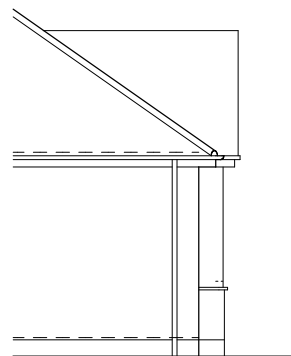



Part Side (West) Elevation

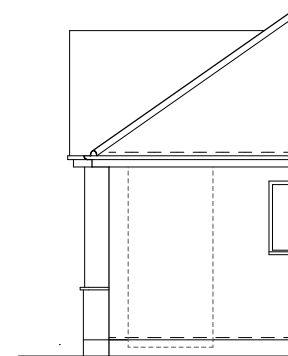


Part Side (East) Elevation

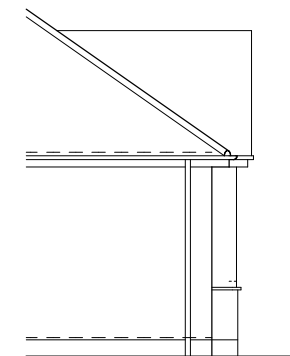


Part Side (West) Elevation

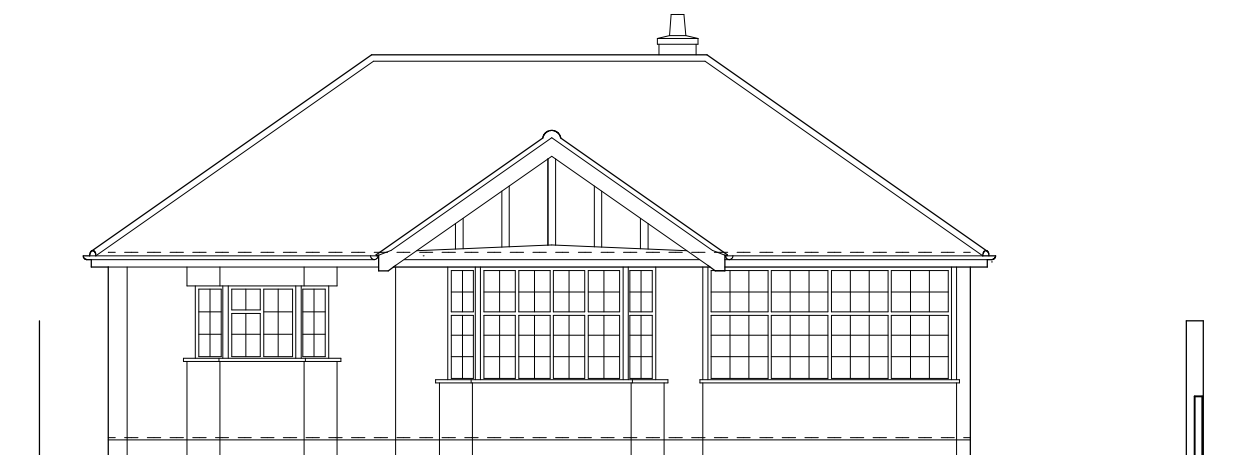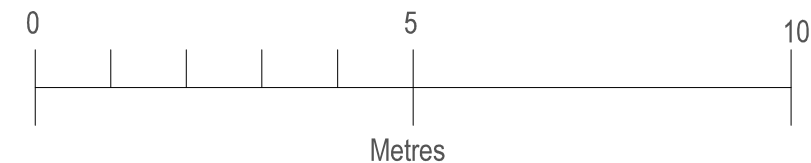


Front (South) Elevation to Cudlow Avenue

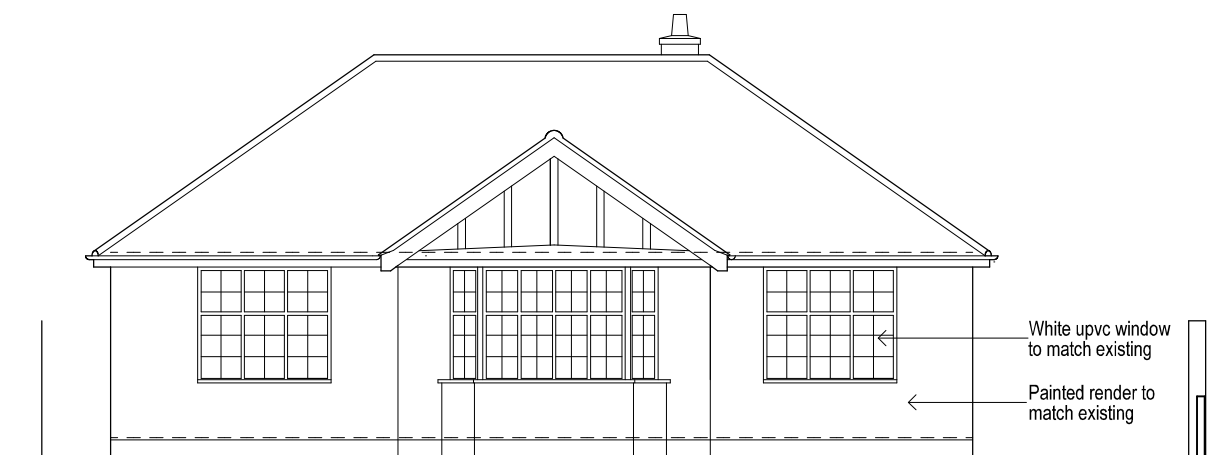

Front (South) Elevation to Cudlow Avenue

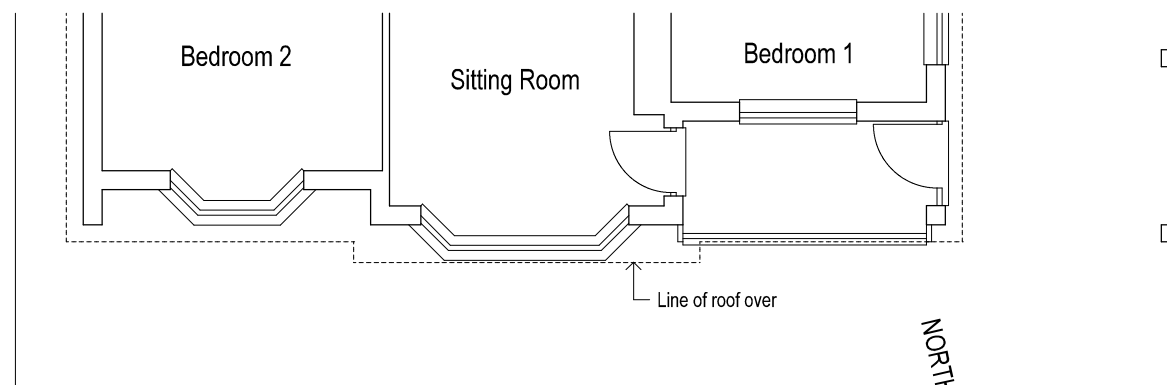

Part Ground Floor Plan

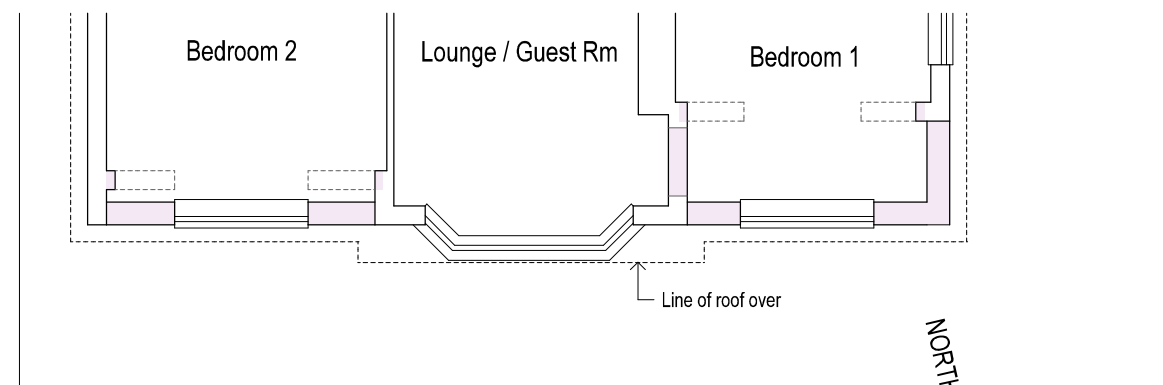

Part Ground Floor Plan

Revisions	
PROJECT	

22 Cudlow Avenue
Rustington

DRAWING

Proposed Alterations to Front Elevation

SCALE 1:100@A3 DATE Feb 2015 DRG No 1431/C05

Glenn Curran MCIAT

ARCHITECTURAL DESIGN + TECHNOLOGY
THE STUDIO 19 UPPER WEST DRIVE FERRING WEST SUSSEX BN12 5RG
T 01903 248787 M 07905 306375 E INFO@GLENNCURRAN.CO.UK

© Copyright

EXISTING

PROPOSED