


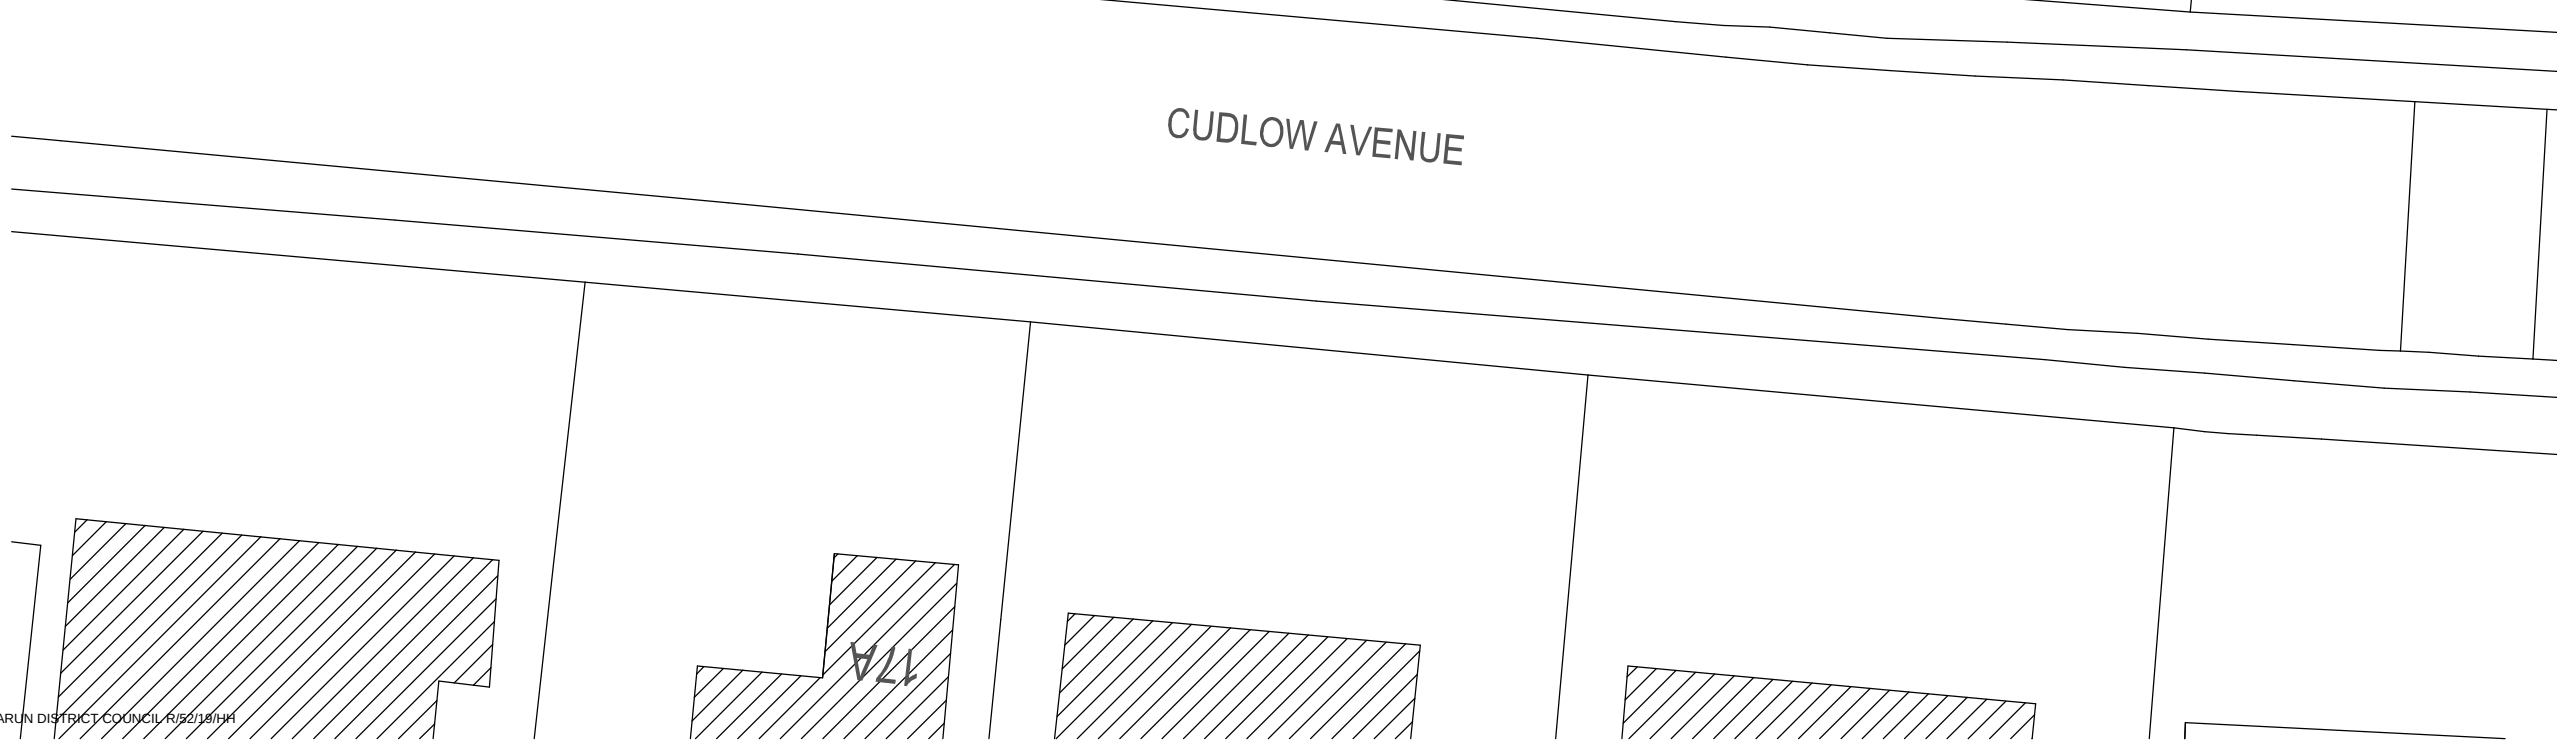

A	13.03.19	Dimensions & note added.
---	----------	--------------------------

Revisions

PROJECT

22 Cudlow Avenue
Rustington

DRAWING

Proposed Alterations to Front Elevation
Block / Roof Plan

SCALE	DATE	DRG No
1:200@A3	Feb 2015	1431/C06A

Glenn Curran MCIAT

ARCHITECTURAL DESIGN + TECHNOLOGY

THE STUDIO 19 UPPER WEST DRIVE FERRING WEST SUSSEX BN12 5FG
T 01903 248787 M 07905 306875 E INFO@GLENNCURRAN.CO.UK

© Copyright