



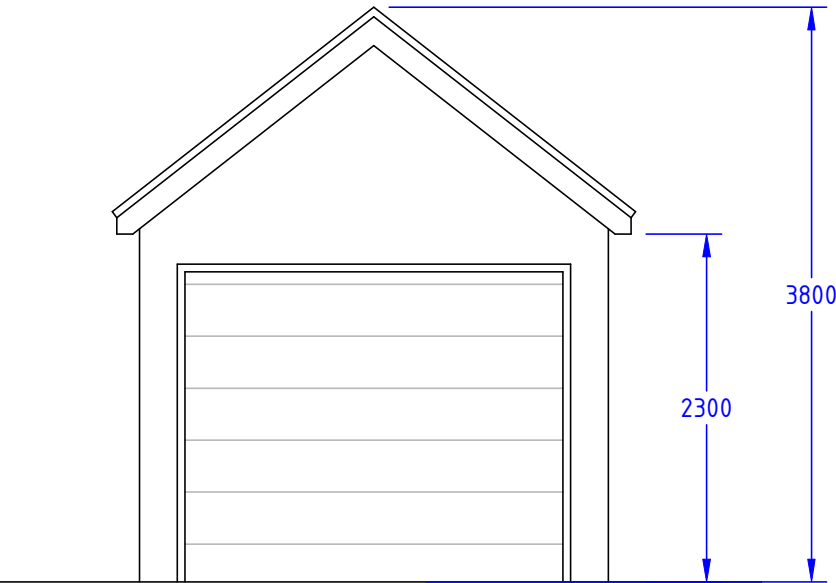


PROPOSED WEST ELEVATION
1:50




PROPOSED SOUTH ELEVATION
1:50

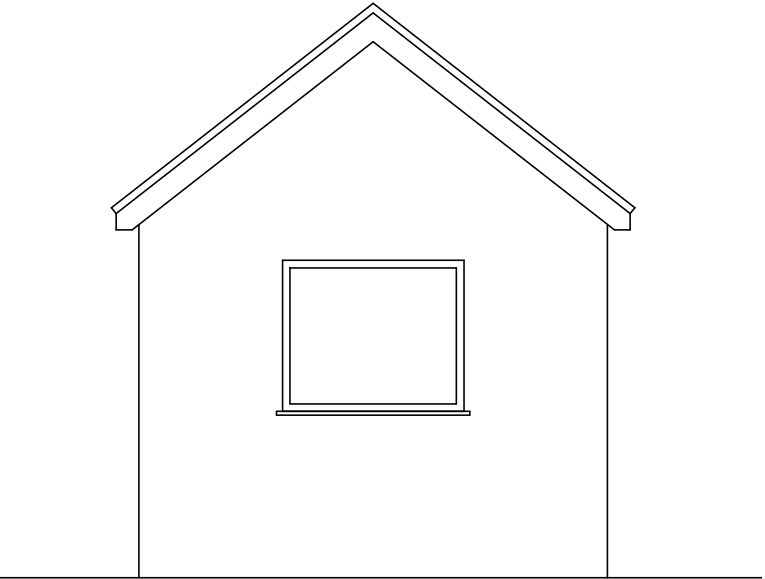

PROPOSED EAST ELEVATION
1:50

 

PROPOSED NORTH ELEVATION
1:50

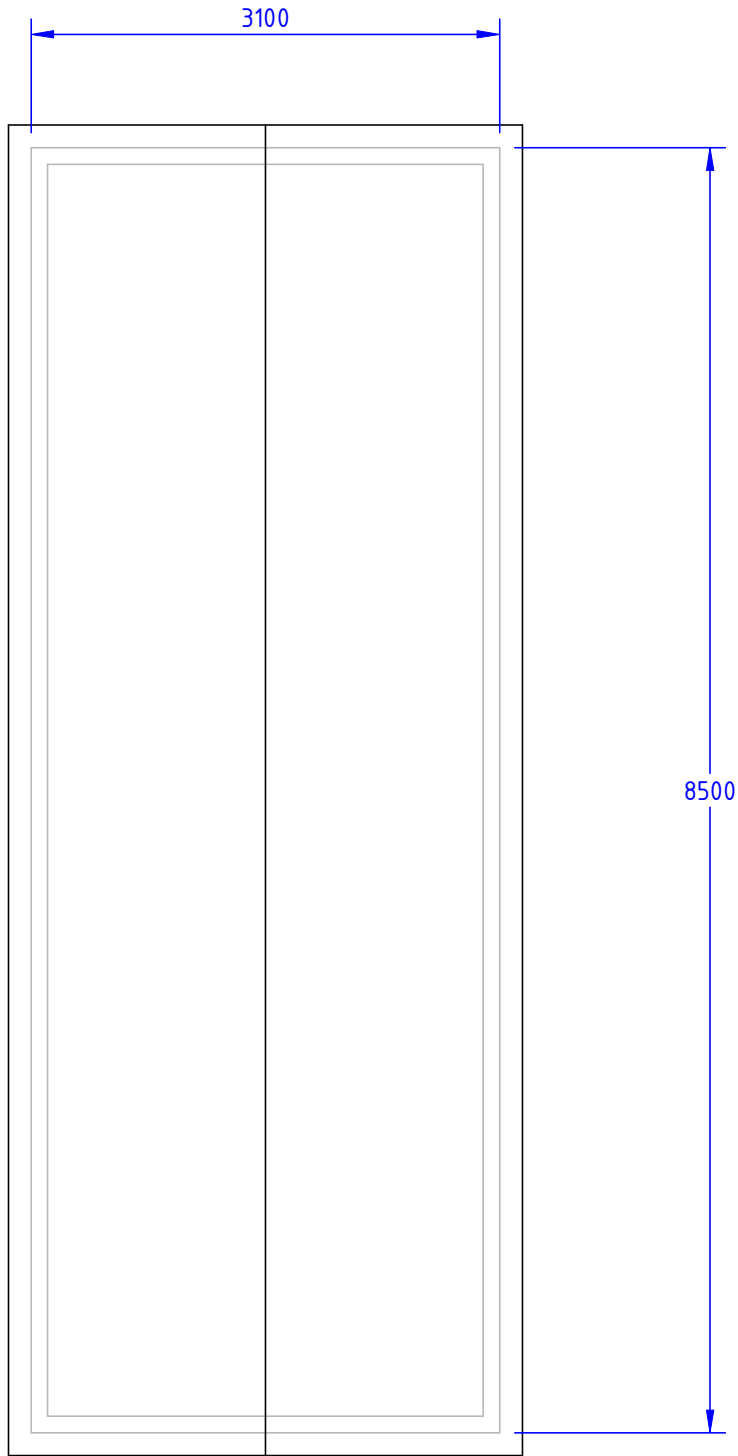

PROPOSED ROOF PLAN
1:50



DATE	AMENDMENT

PBPlans Ltd
Phil Brigly BSc (Hons) MBEng
Building Engineer

email: philbrigly@gmail.com
mob: 07966 578180

CLIENT:

ADDRESS:



32 MILL LANE
RUSTINGTON

PROJECT:

PROPOSED DETACHED GARAGE

SCALE: 1:50, 1:100	DATE: MARCH 2020
DRAWING No: PBP1068/04	DRAWING SIZE: A2