



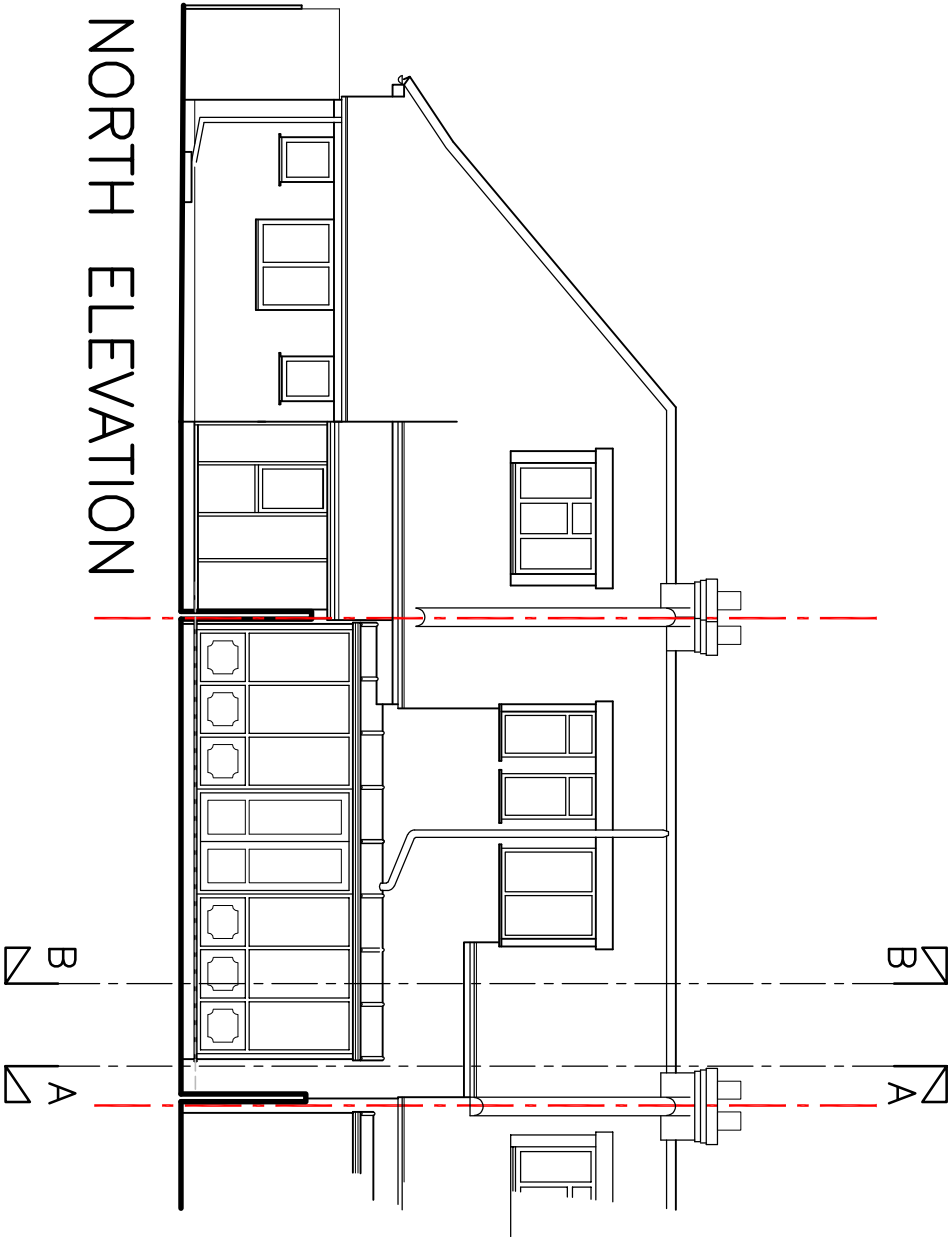


NORTH ELEVATION


B
A

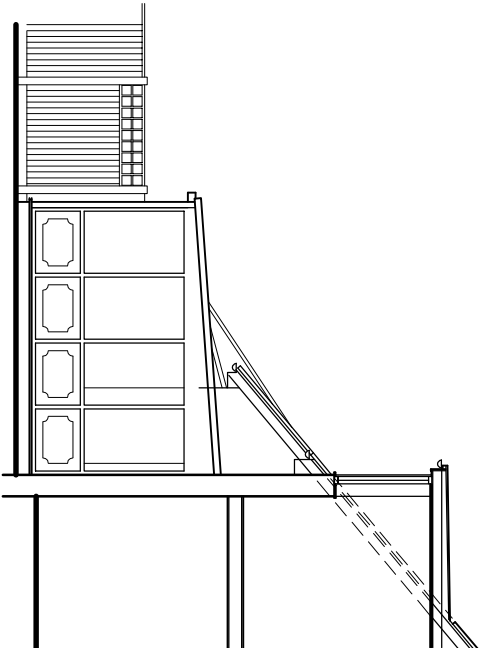


SECTION A–A
(WEST ELEVATION)

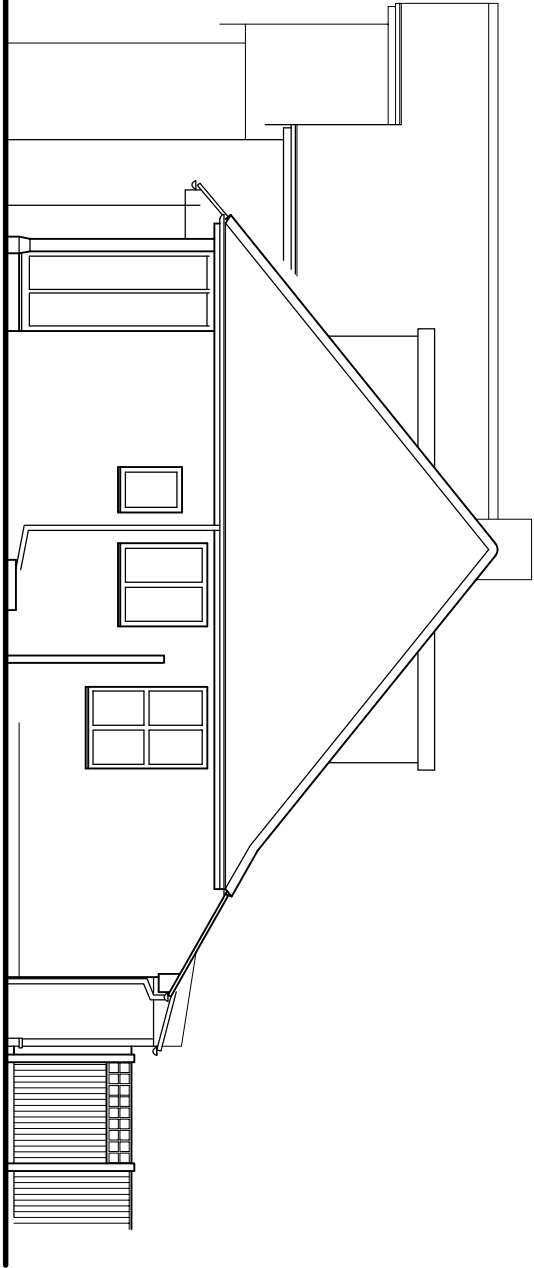

EAST ELEVATION

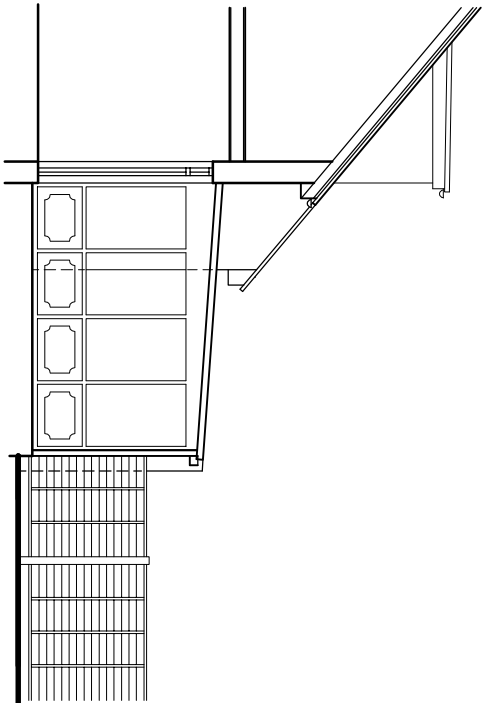

SECTION B–B

 

Scale Bar 1:100

This Drawing is to be read
in conjunction with dwg.
No. 647–01 to 05
Inclusive At all times

Rev.	Description	Date

The Client is advised to ascertain and comply with his duties under the C.D.M., Regs 2015 and his obligations under the Party Wall etc. Act 1996 and Equality Act 2010 where applicable.

Contractors must verify all dimensions on site before commencing any work.

The copyright of this drawing is reserved. No part of this drawing may be reproduced without the written permission of the architect.

The drawings and drawing notes do not purport to cover each and every item required to complete the project, the notes are not a specification of works, the contractor is advised to verify the full extent of the works with the client.

Project
29 Seafield Rd.
Rustington
W. Sx. BN16 2JH

Proposed Single Storey
Extension to the rear of
mid terraced Bungalow
Elevations as Existing

Client
Mrs Horton

Drawing no. 647 – 03 (A3)

Scale 1 : 100 Date Feb. 2022

KG DESIGNS
ARCHITECTURAL CONSULTANT

Longacre, Bentons Lane, Dial Post,
Horsham, West Sussex RH13 8NW
Tel : 01403 711666
E-MAIL : kgd@kgdesigns.com