



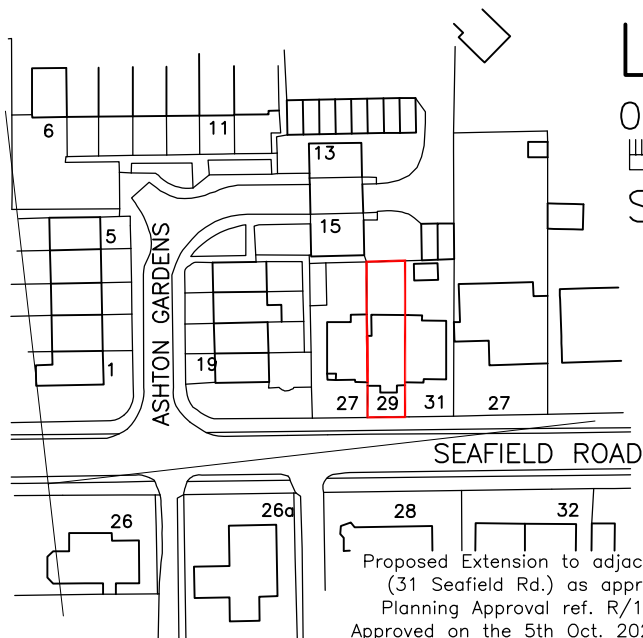

LOCATION PLAN


0 10 25 50 75 100m

Scale Bar 1:1250

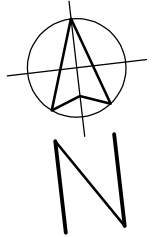

Proposed Extension to adjacent property (31 Seafield Rd.) as approved (see Planning Approval ref. R/149/20/HH Approved on the 5th Oct. 2020) Has been shaded in Green on this proposed plan. The Proposal is for both the as approved extension to No. 31 Seafield Rd. & the proposed extension to 29 Seafield Rd. to be built at the same, in cooperation with the owners of the adjacent property.

Rev.	Description	Date
------	-------------	------

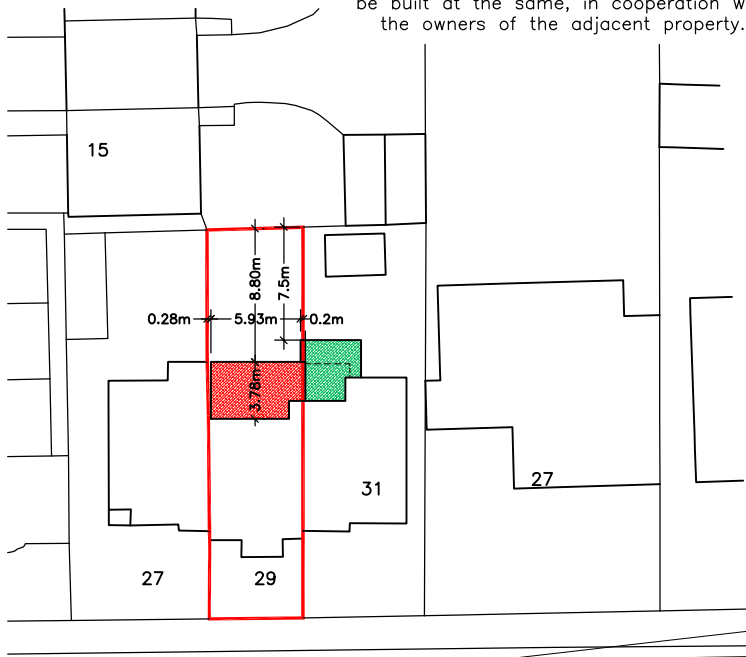

The Client is advised to ascertain and comply with his duties under the C.D.M. Regs 2015 and his obligations under the Party Wall etc. Act 1996 and Equality Act 2010 where applicable.
Contractors must verify all dimensions on site before commencing any work. The copyright of this drawing is reserved.
The drawing must not be disclosed without authority
The drawings and drawing notes do not purport to cover each and every item required to complete the project, the notes are not a specification of works, the contractor is advised to verify the full extent of the works with the client. This drawing to be read in conjunction with Designers Risk Assessment

Project
29 Seafield Rd.
Rustington
W. Sx. BN16 2JH


Proposed Single Storey
Extension to the rear of
mid terraced Bungalow
LOCATION / SITE PLAN

Client
Mrs Horton

Drawing no. 647-01 (A4)

Scale As Indicated Date Feb. 2022

SITE PLAN

 

Scale Bar 1:500

This Drawing is to be read
in conjunction with dwg.
No. 647-01 to 05
Inclusive At all times

KG DESIGNS
ARCHITECTURAL CONSULTANT

Longacre, Bentons Lane, Dial Post,
Horsham, West Sussex RH13 8NW
Tel : 01403 711666
E-MAIL : kgd@kgdesigns.com