




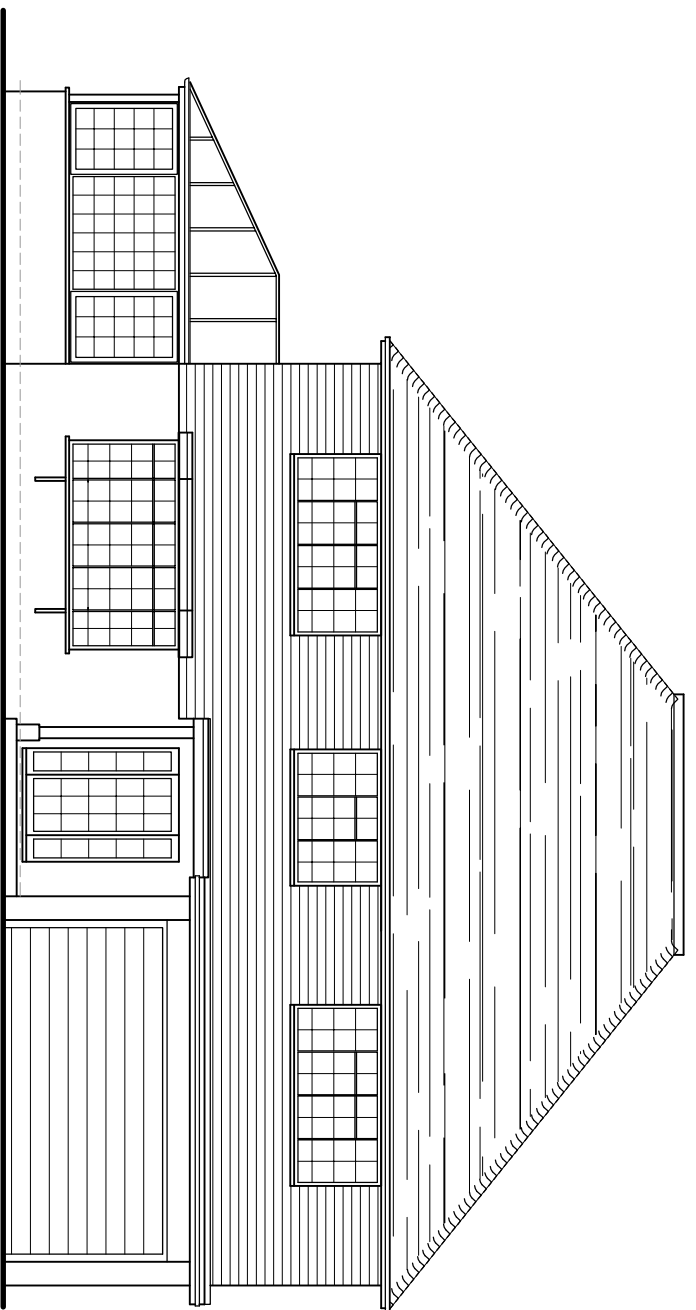


SOUTH ELEVATION
(As Existing)

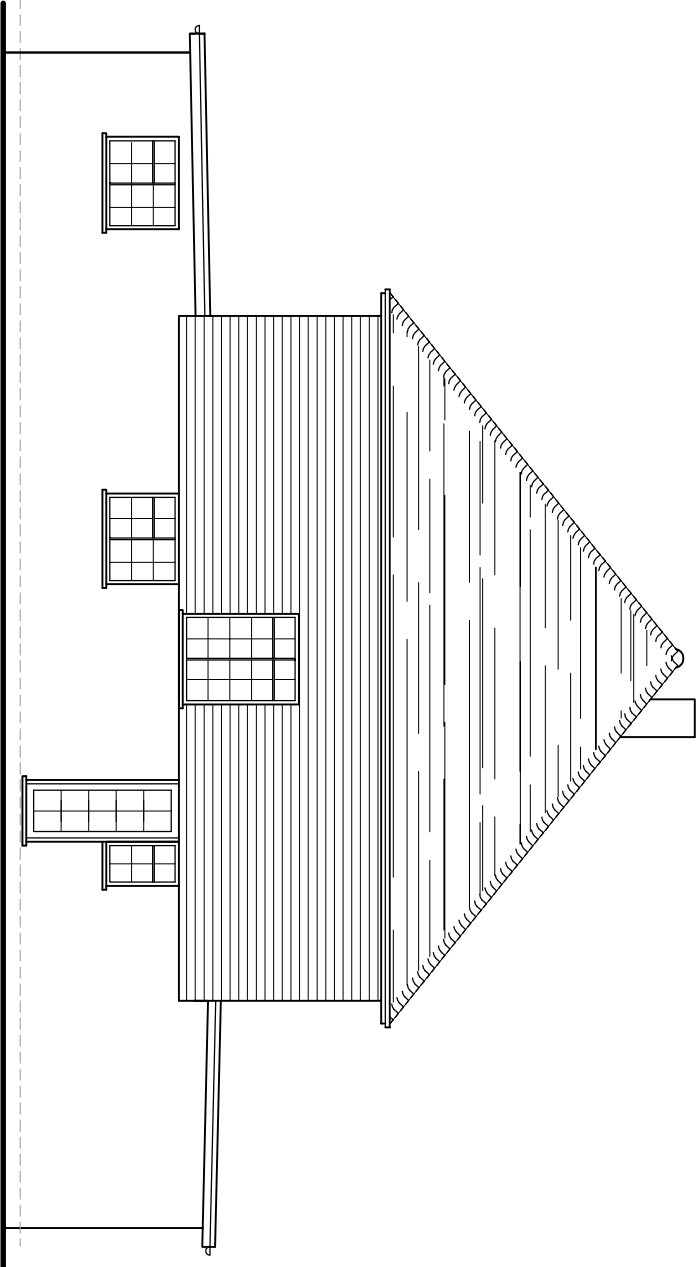


EAST ELEVATION
(As Existing)

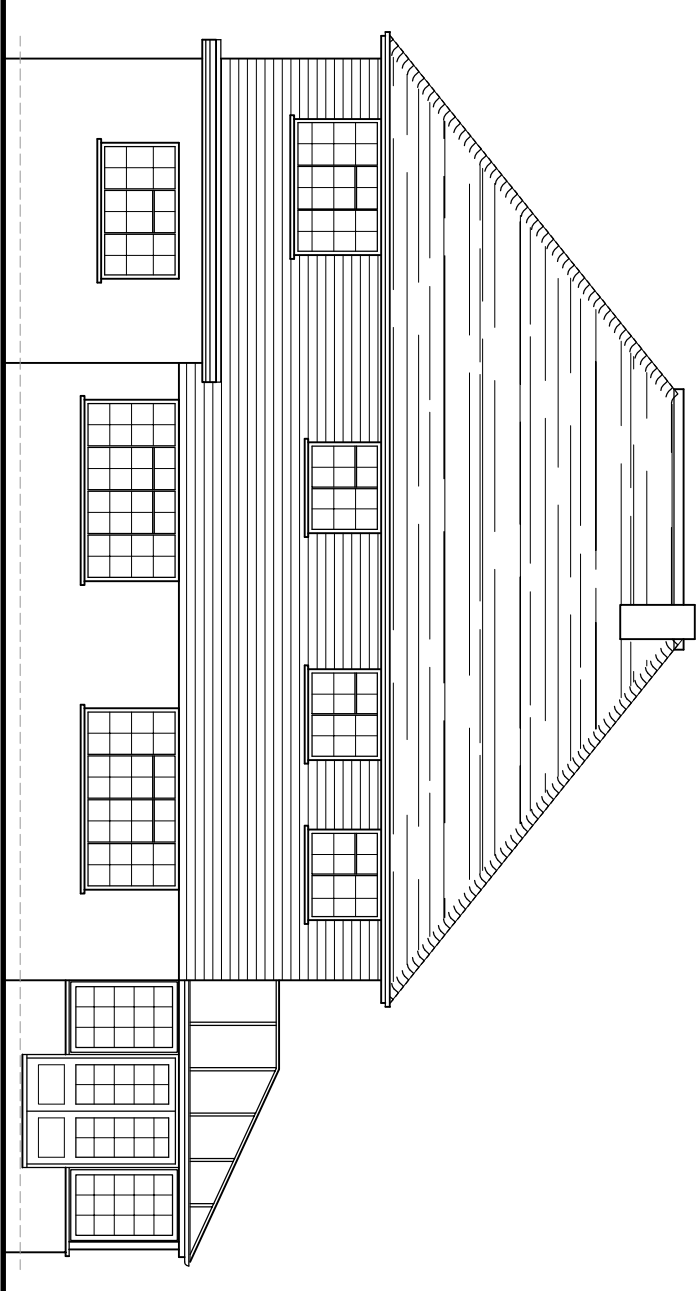


NORTH ELEVATION
(As Existing)

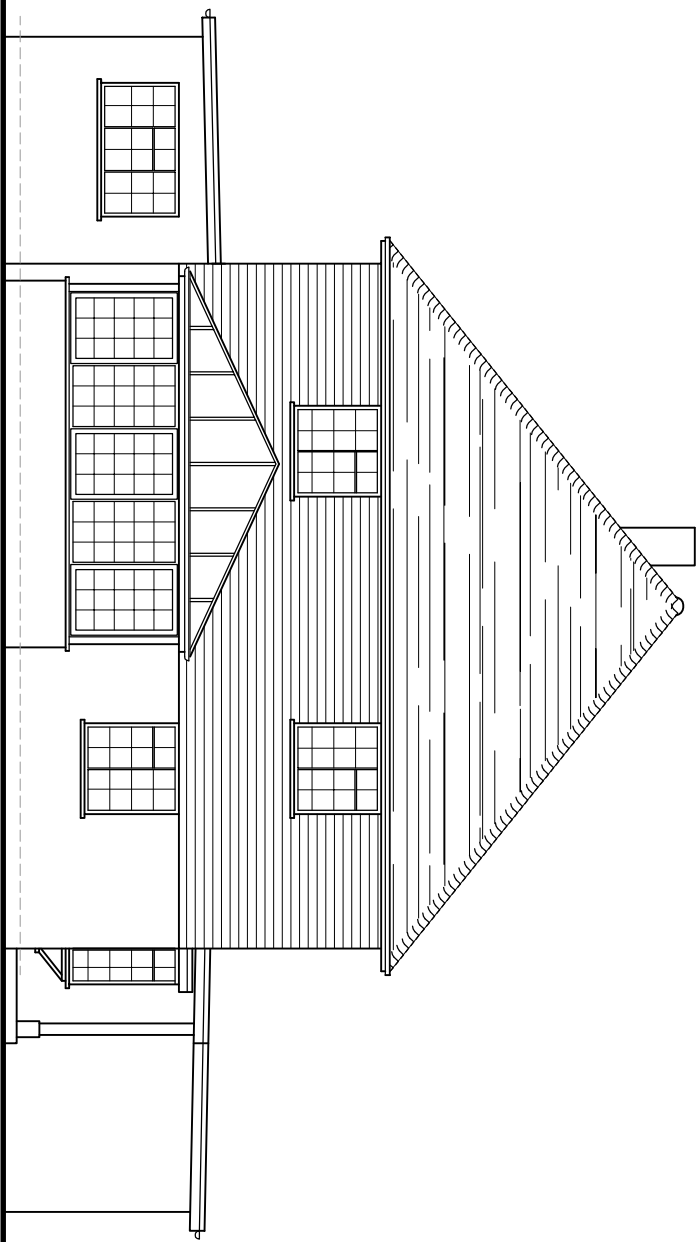


WEST ELEVATION
(As Existing)

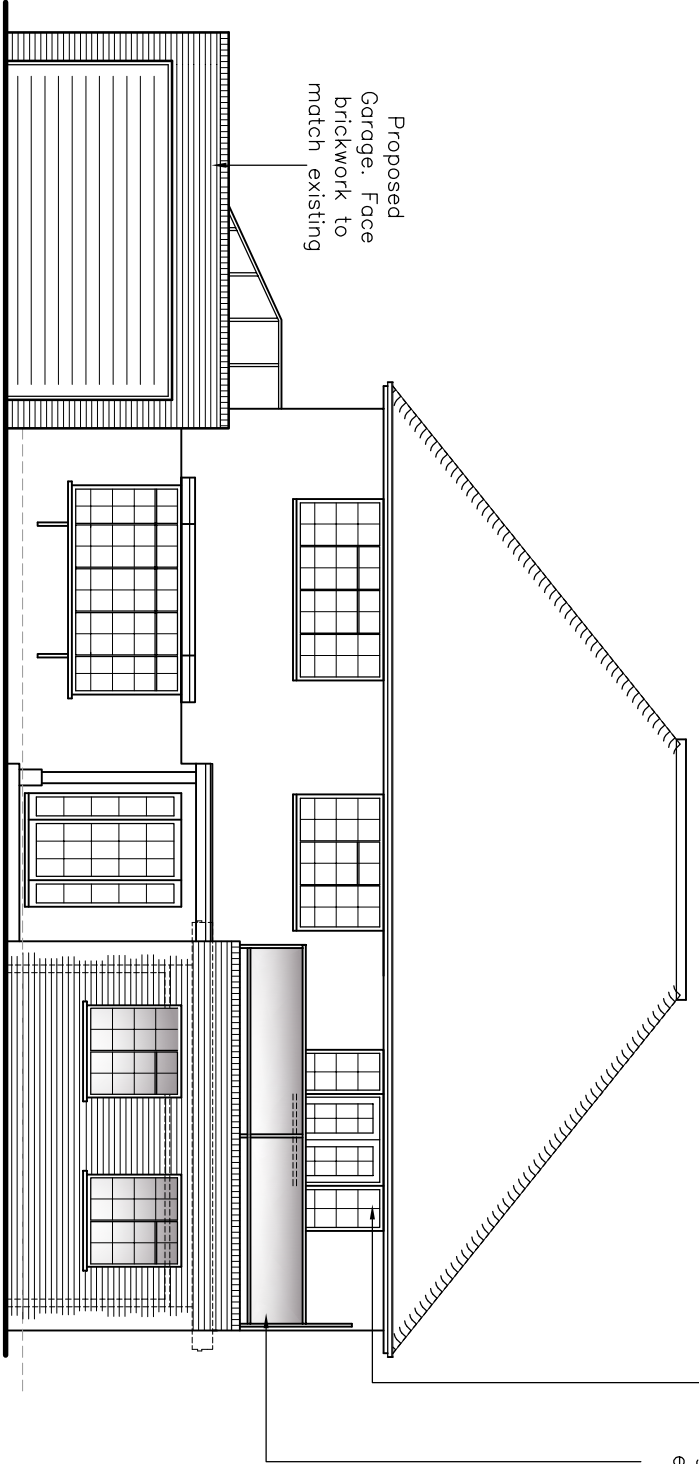


SOUTH ELEVATION
(As Proposed)

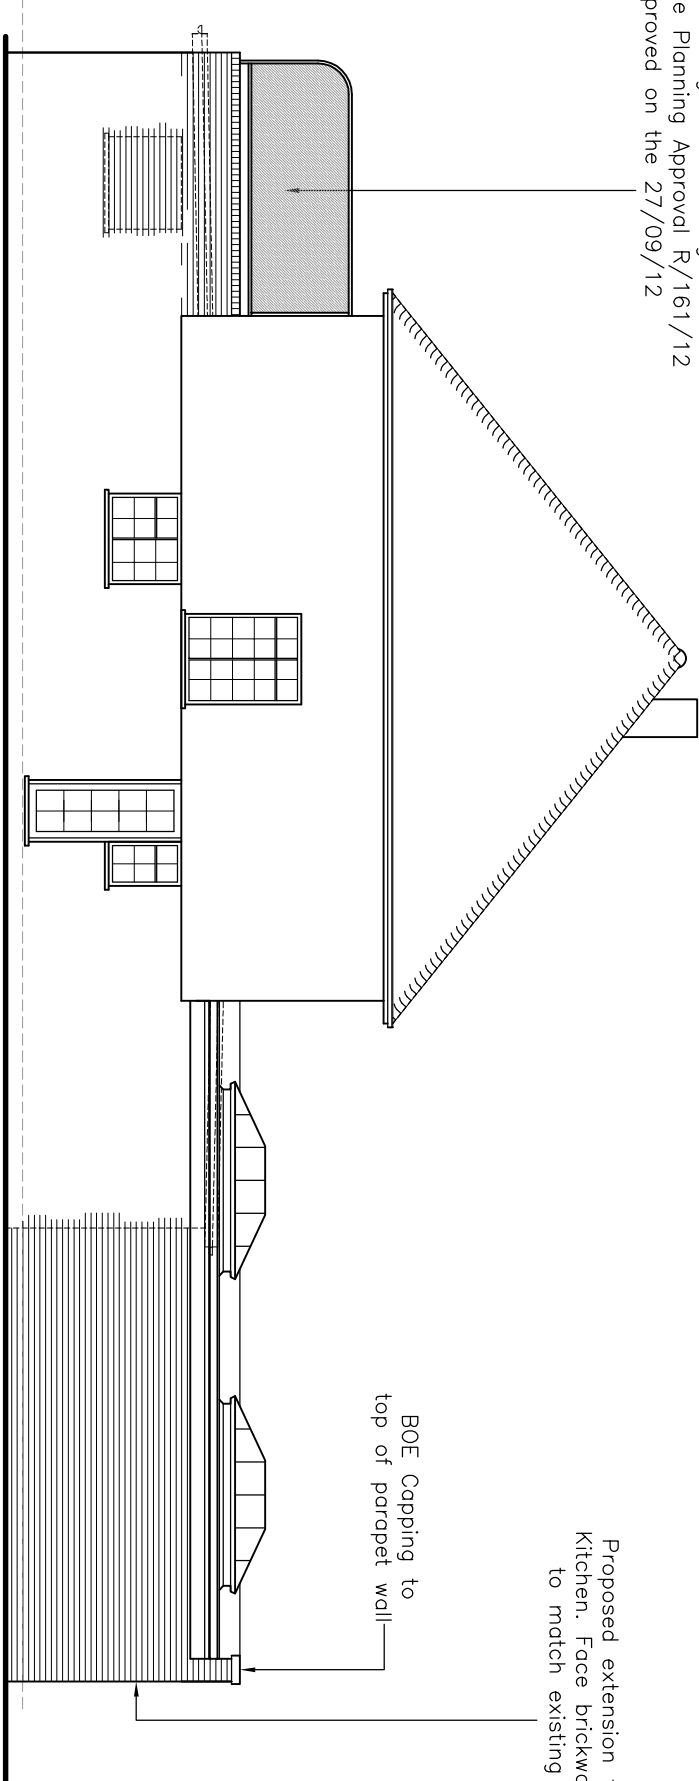


EAST ELEVATION
(As Proposed)

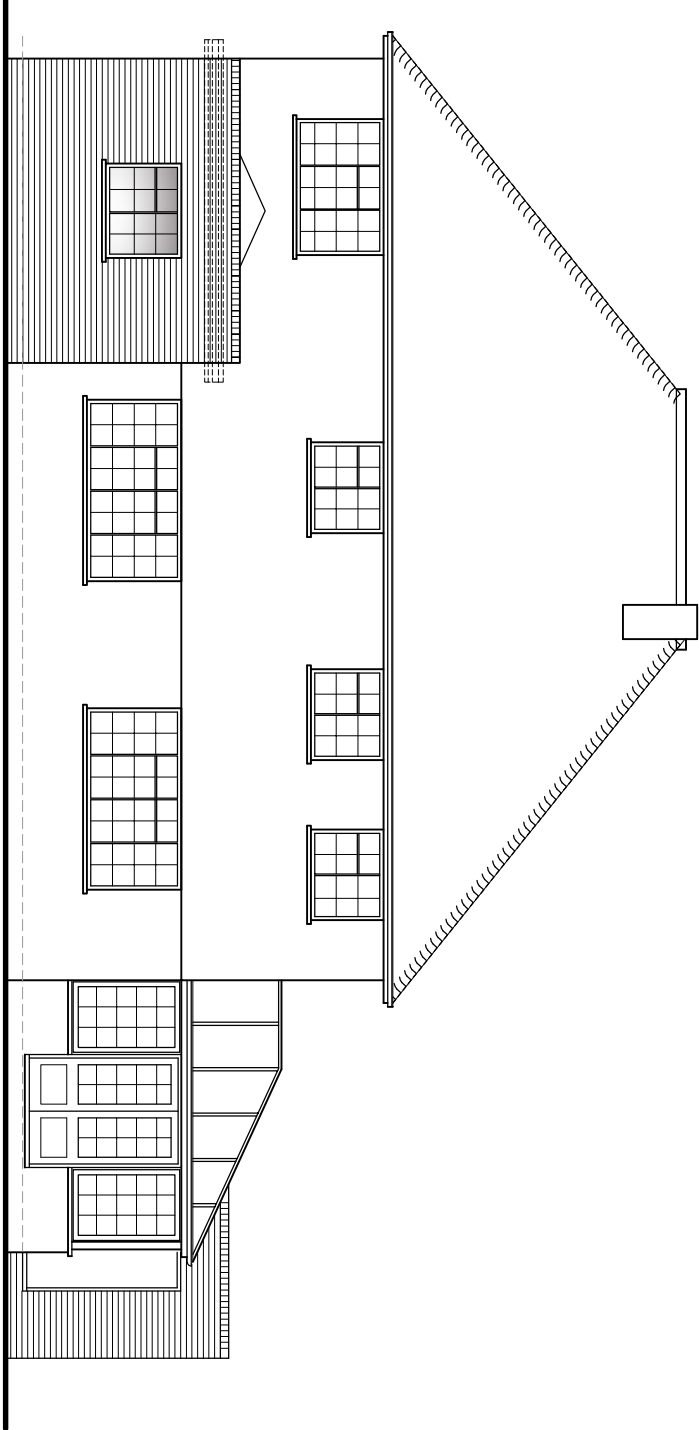


NORTH ELEVATION
(As Proposed)

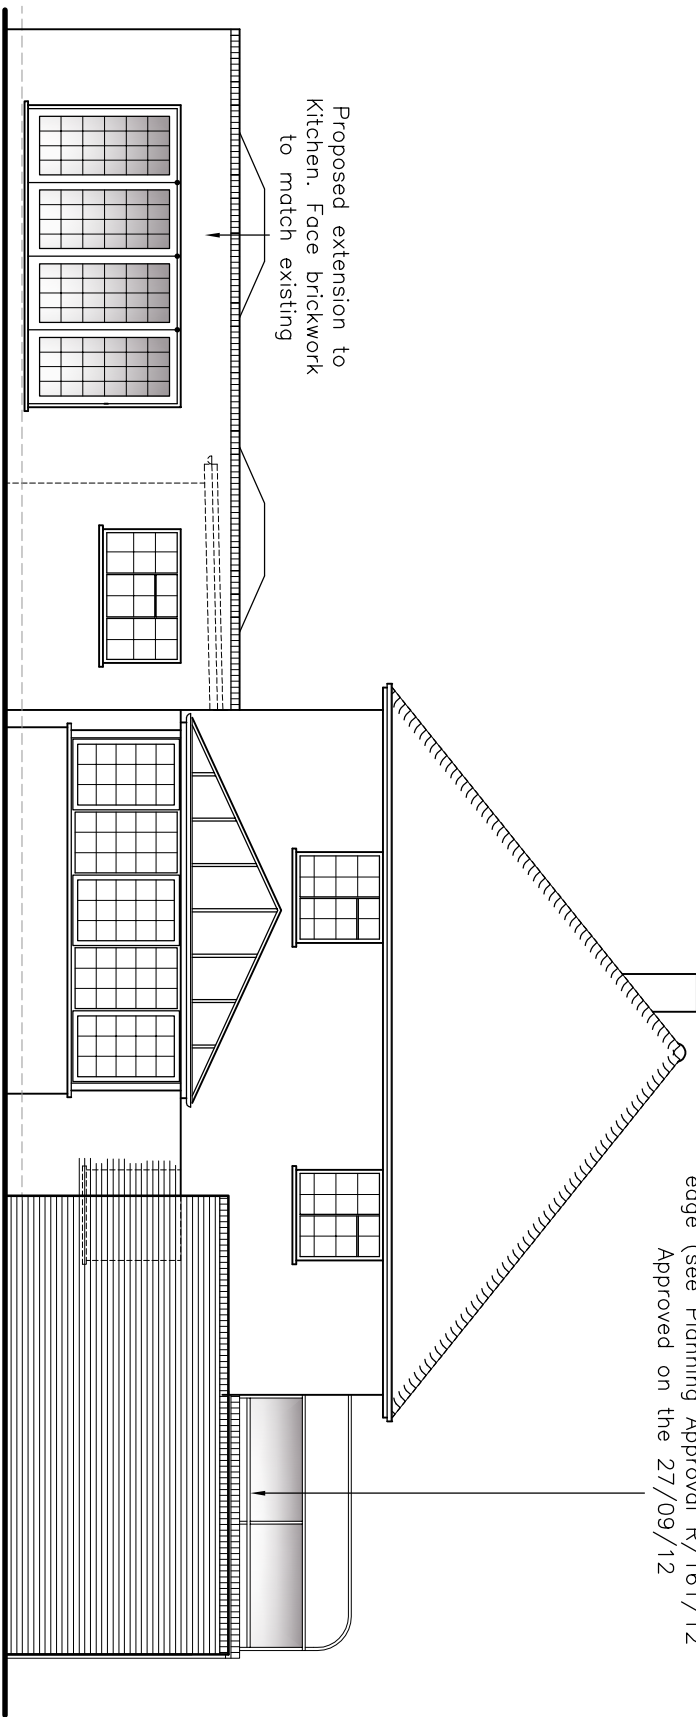

WEST ELEVATION
(As Proposed)

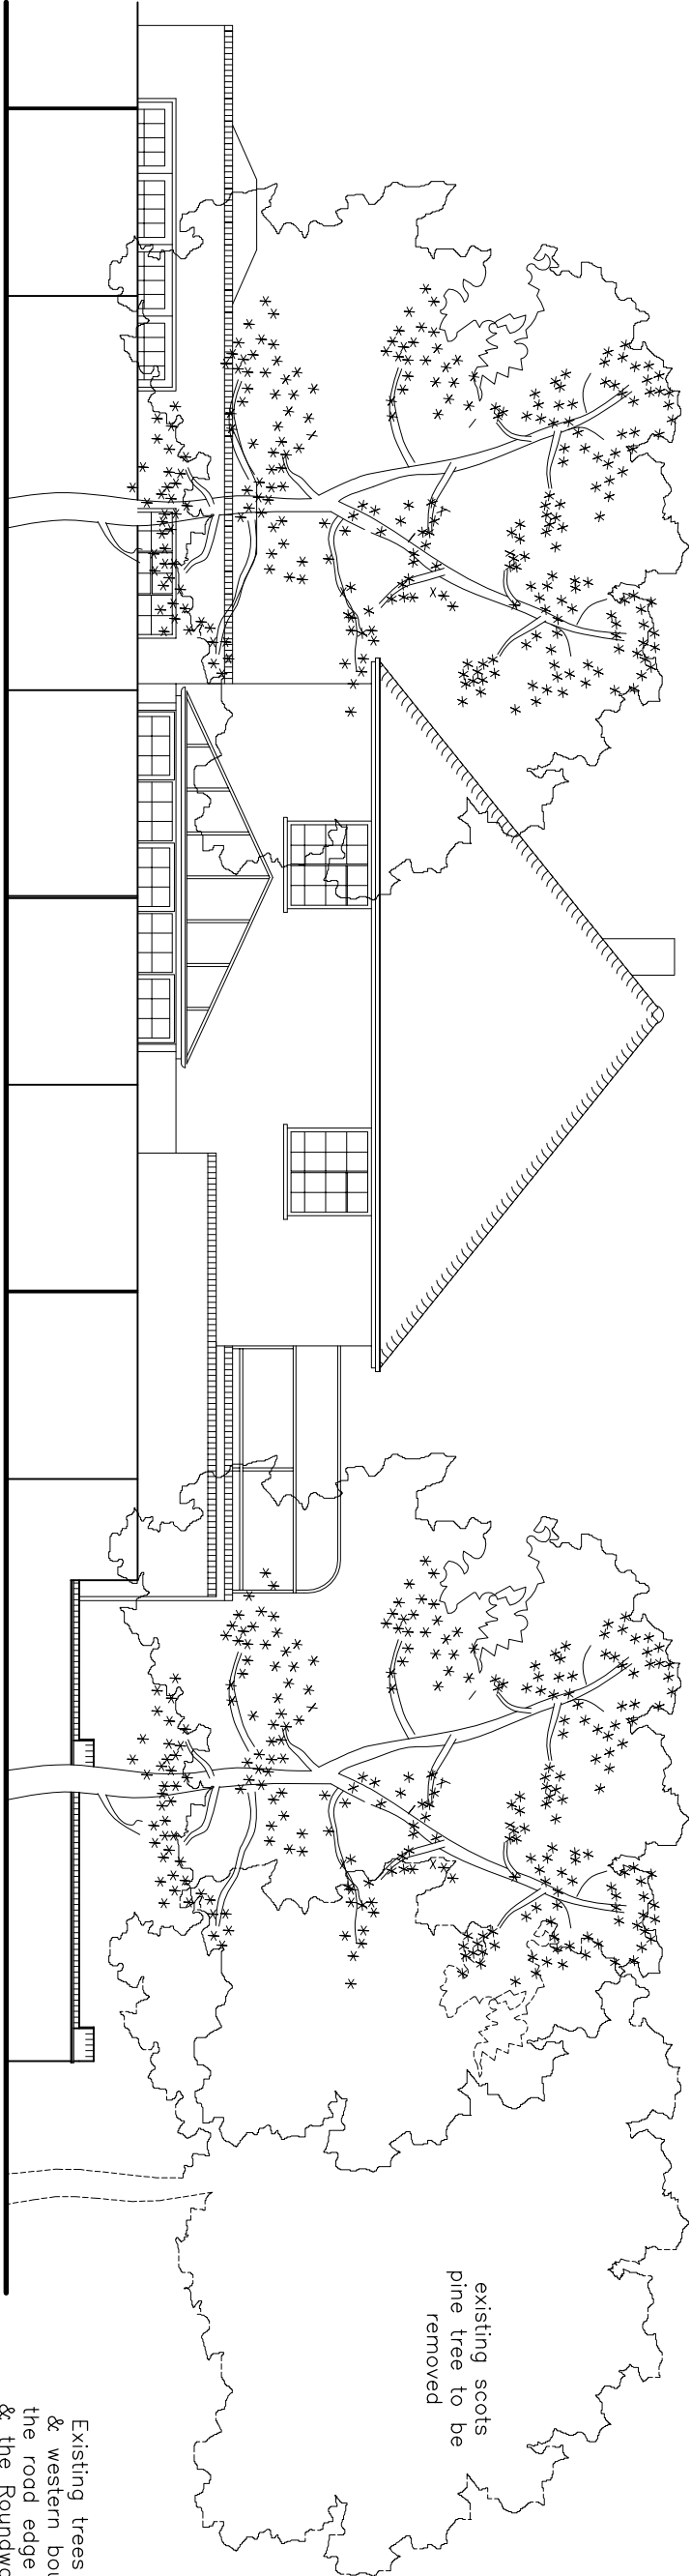

WEST ELEVATION –STREET
(As Proposed)

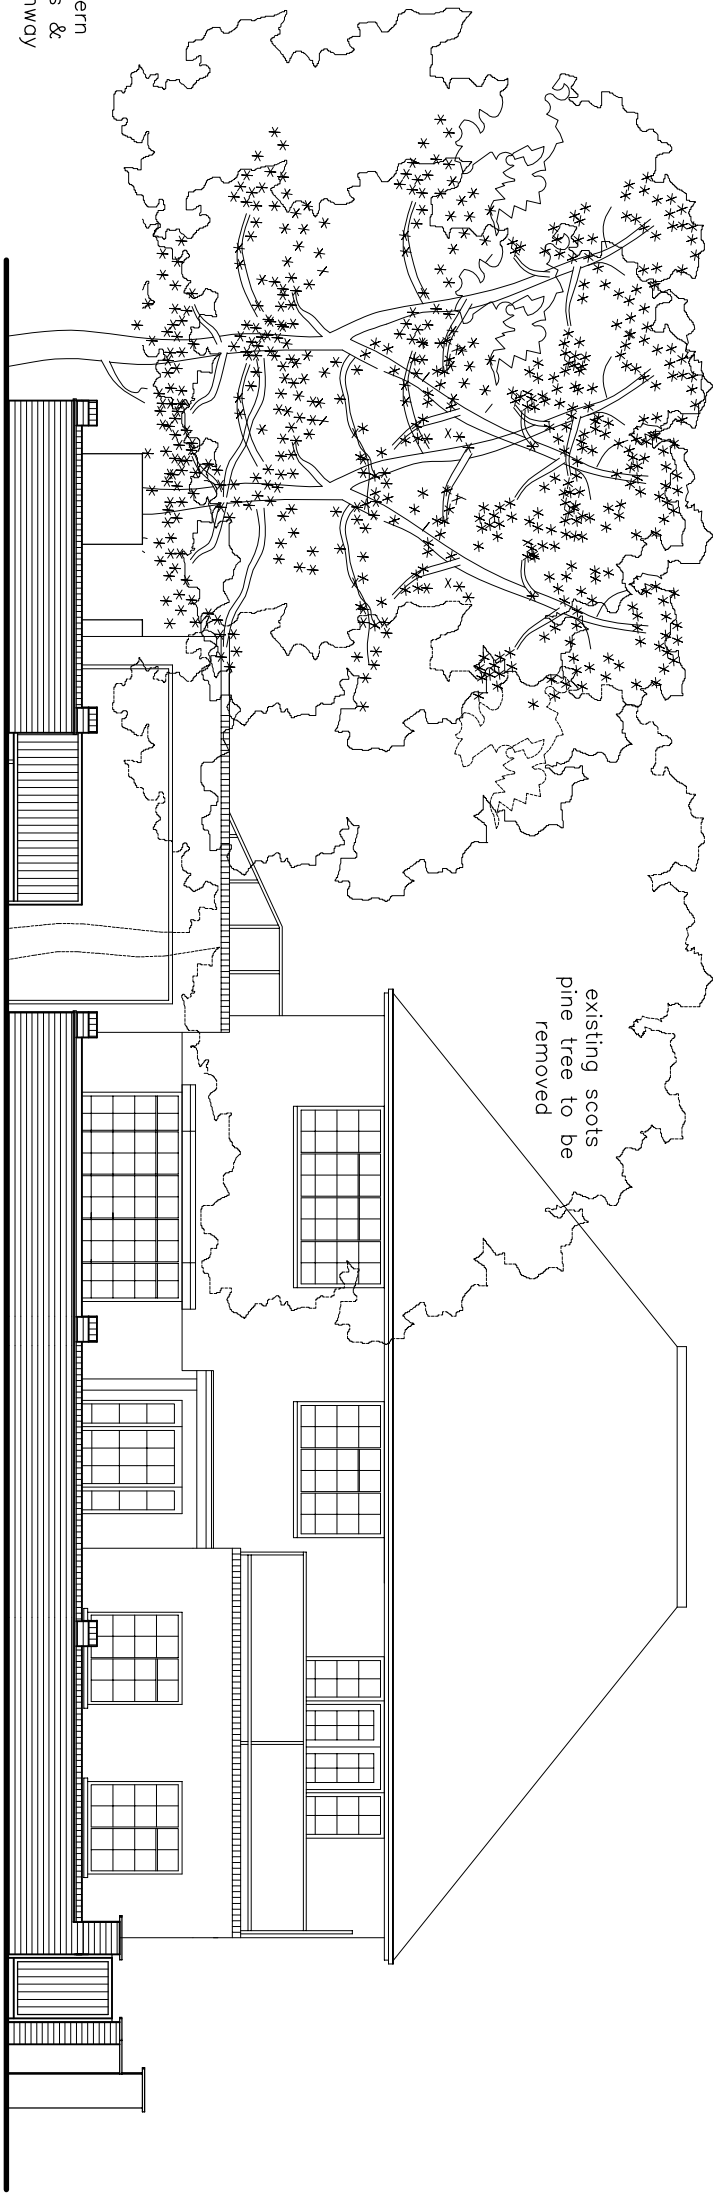

SOUTH ELEVATION –STREET
(As Proposed)

Rev.	Description	Date
D	General Revisions	22/12/12
C	Alterations to front boundary wall	20/09/12
B	Drawing completed for Planning Submission	02/08/12
A	Drawing completed	23/05/12

The Client is obliged to ascertain and comply with the duties under the CDMA Regs 2007, and his obligations under the Party Wall etc. Act 1996 and Contractors must verify all dimensions on site before commencing any work. The drawing is not to be used for any other purpose without the written consent of the architect. 

Project

The Conifers

The Thatchway

Rustington

W. Sx. BN16 2BN

Proposed Extensions/ Alterations

Client

Mr & Mrs Fitzpatrick

Drawing no.

2447-02

D

Scale

1:100

Date

May 2012

KG DESIGNS

CHARTERED BUILDING SURVEYORS

ARCHITECTURAL DESIGN CONSULTANTS

129 Toring Road, Worthing,

West Sussex, BN11 4HE

TEL : 01903 217313

E-MAIL : kgdesigns@gmail.com