




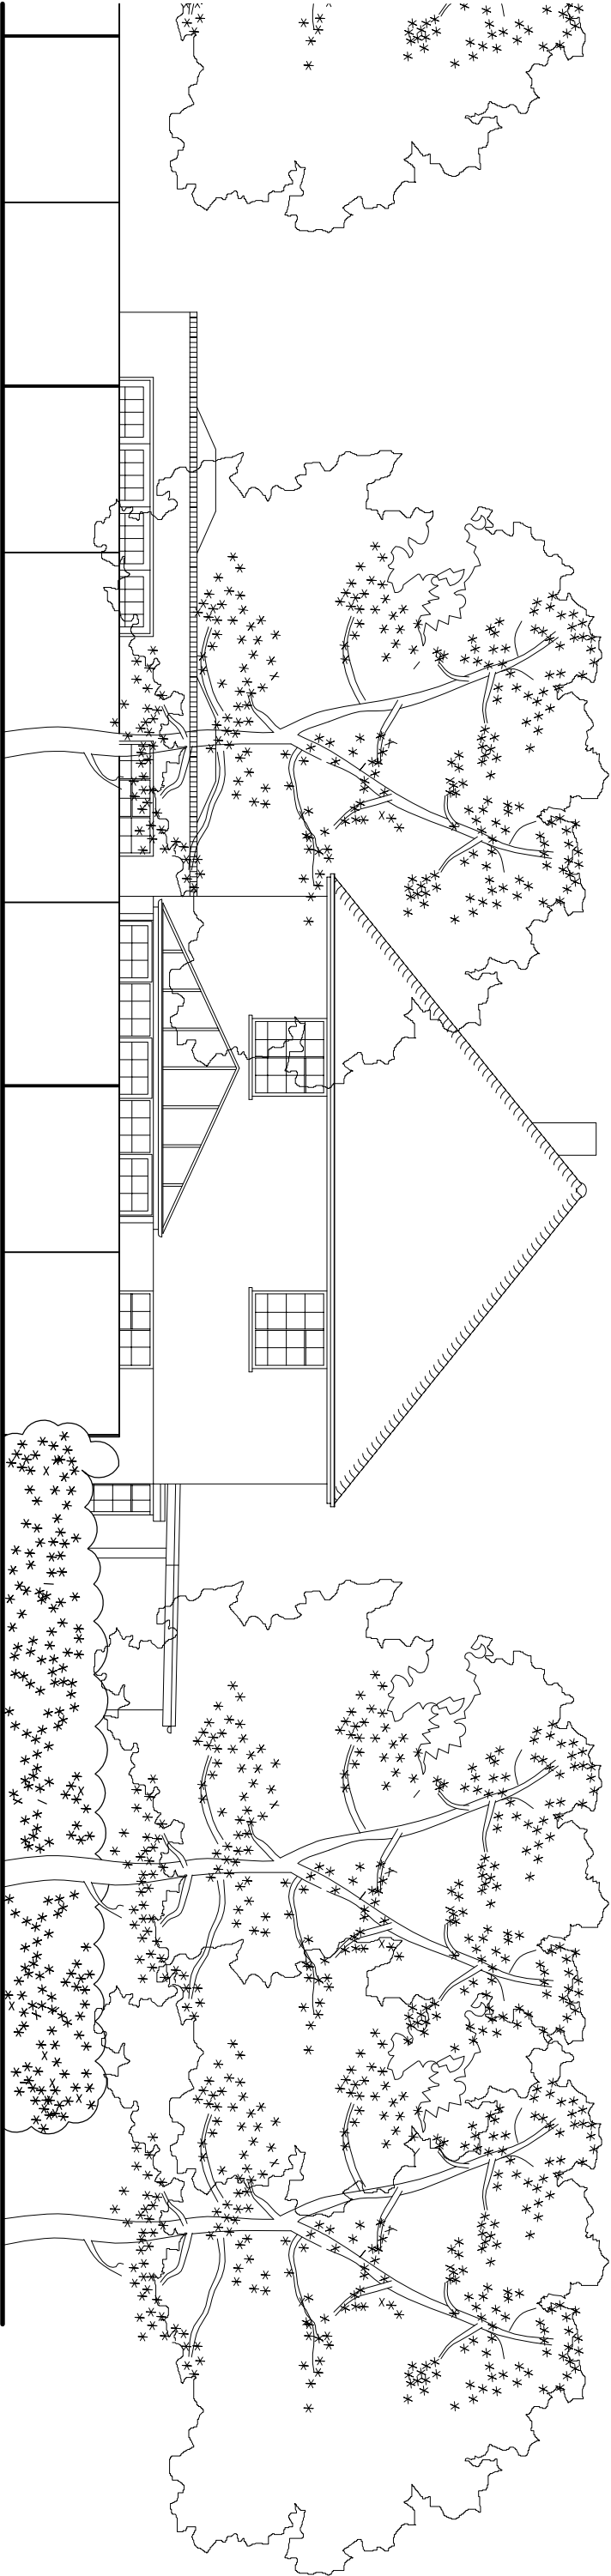

WEST ELEVATION – STREET
(As Existing)

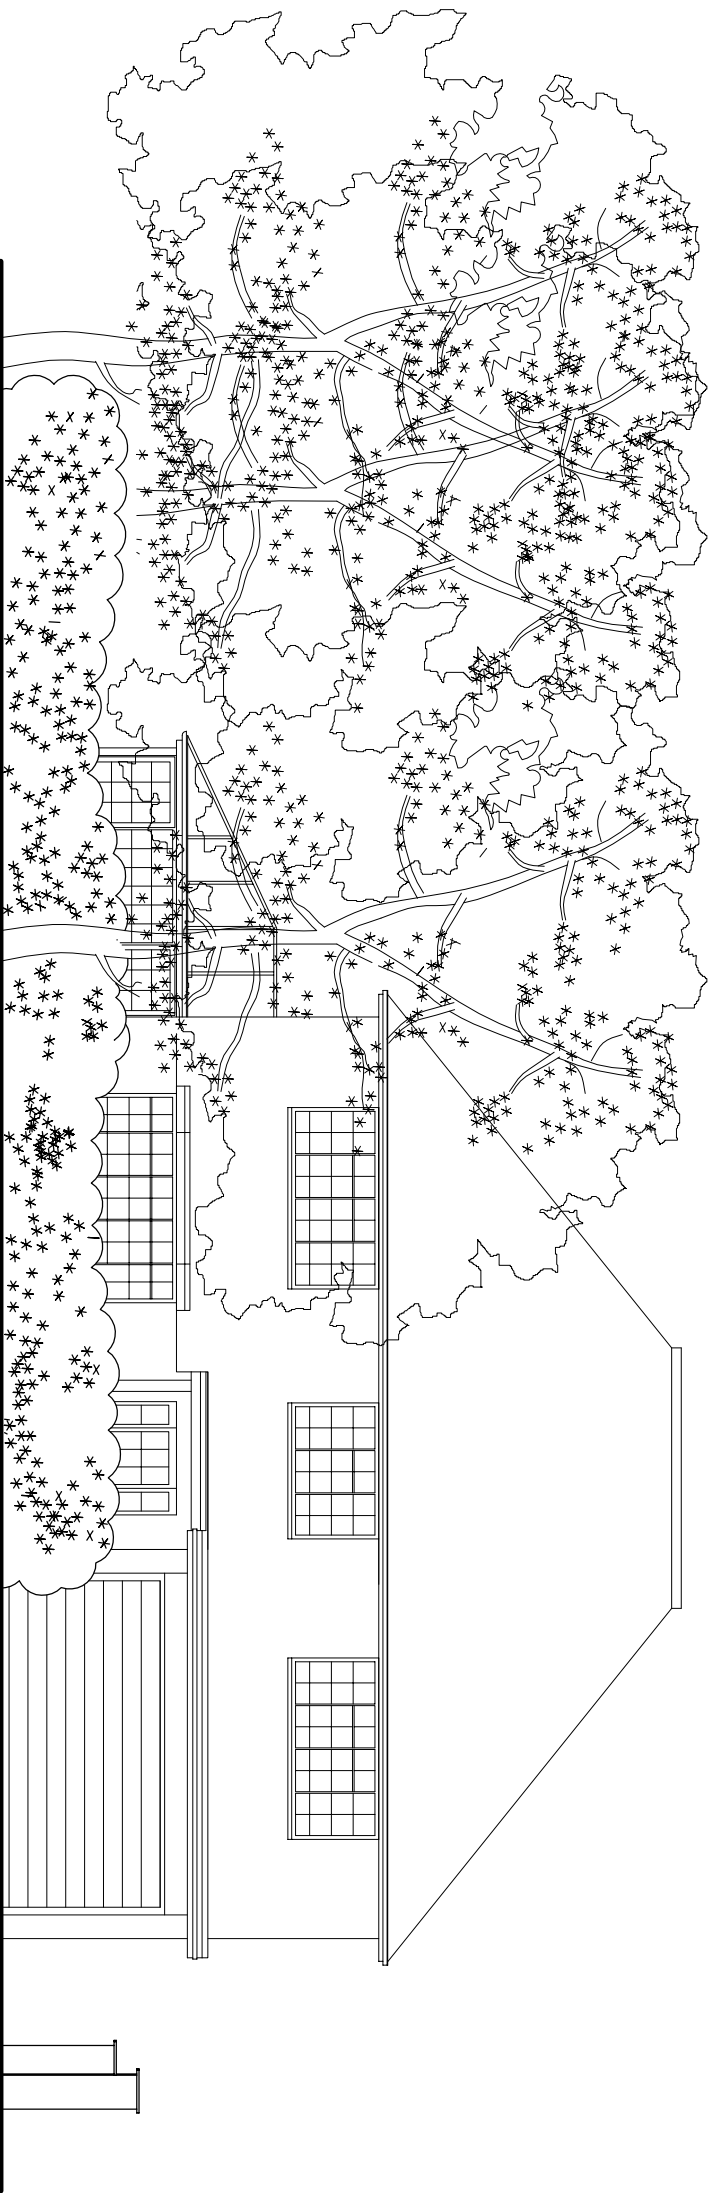

SOUTH ELEVATION – STREET
(As Existing)

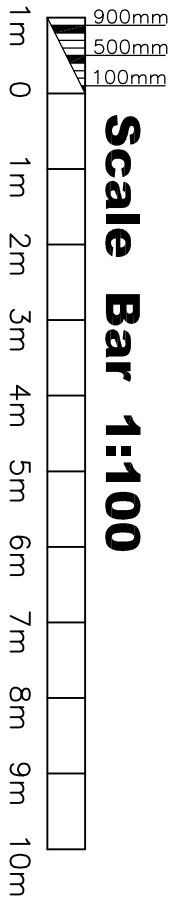

Project

The Conifers
The Thatchway
Rustington
W. Sx. BN16 2BN

Proposed Extensions/ Alterations

Client
Mr & Mrs Fitzpatrick

Drawing no. 2447-03_A3
Scale 1:100
Date August 2012

KG DESIGNS

CHARTERED BUILDING SURVEYORS
ARCHITECTURAL DESIGN CONSULTANTS

129 Tarring Road, Worthing,
West Sussex. BN11 4HE
TEL : 01903 217313
E-MAIL : kgd@kgdesigns.com