


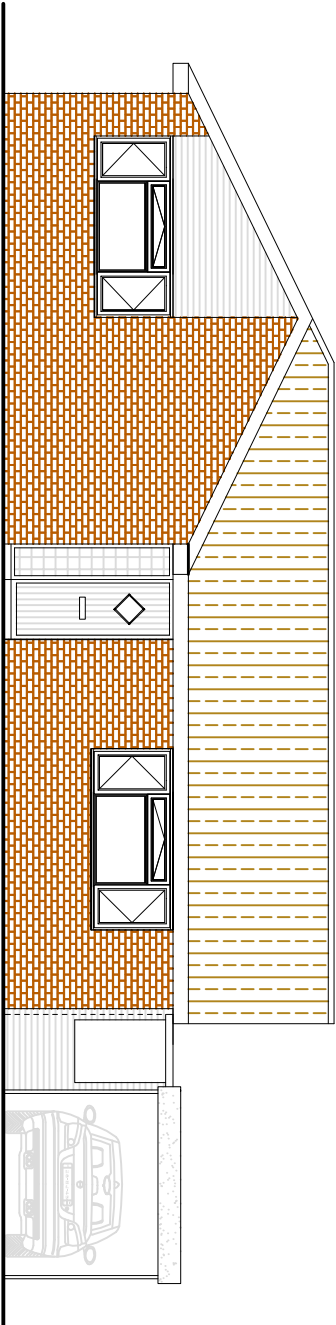


EXISTING EAST ELEVATION

General Notes:


Do not scale dimensions from this drawing, unless for Planning purposes.

The Contractor is responsible for checking all dimensions on site prior to commencement of the works.



This drawing is to be read in conjunction with the specification.

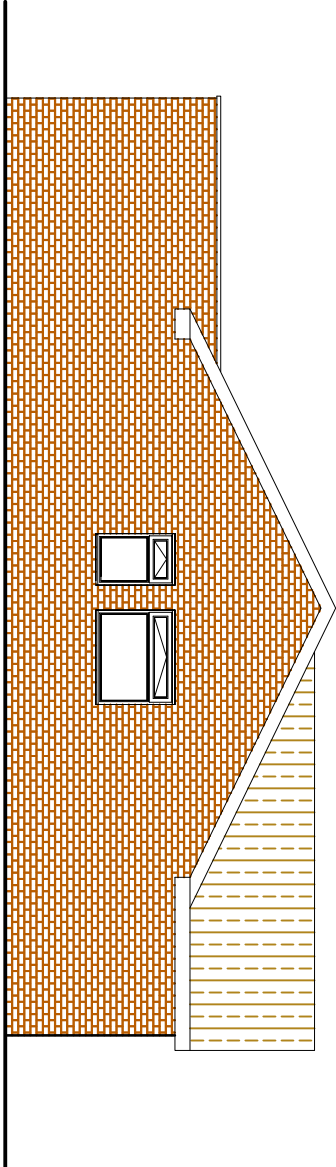

EXISTING SOUTH ELEVATION

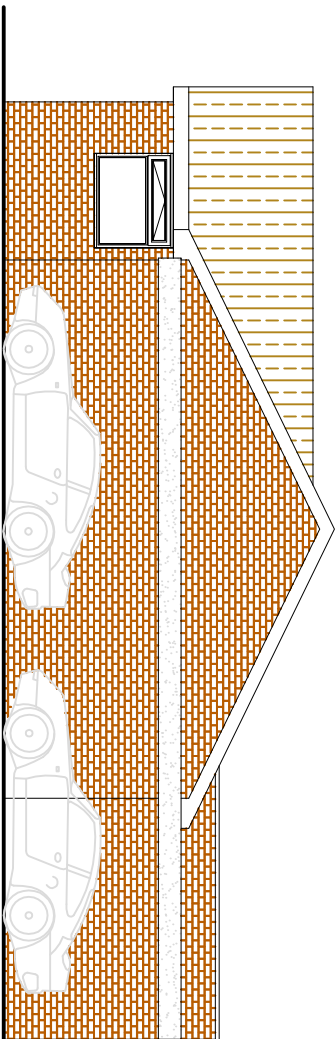

EXISTING NORTH ELEVATION

 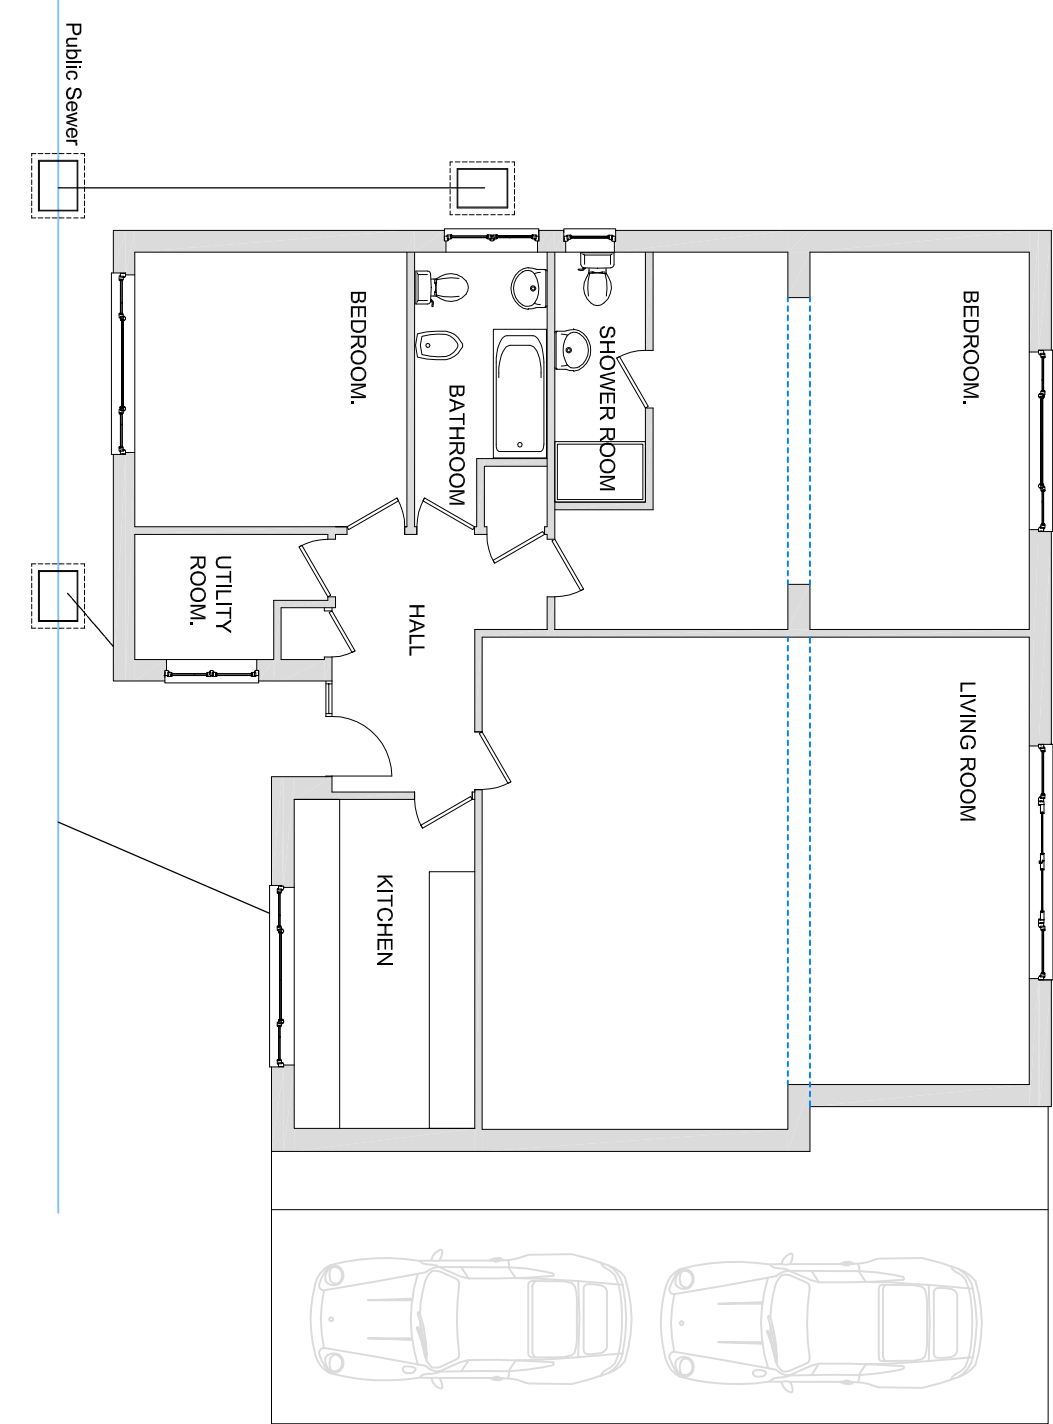

Brian Elstone Surveying Services Ltd Brian Elstone, MCIOB, RMAPS, MCABE Building Surveyor and Architectural Consultant Registered CDM Coordinator			
Client: Mr & Mrs M. Ridge, 18 Tasman Close, Rustington, BN16 2BD		Revision	Date
Project: Kitchen Extension		Scale:	Date:
Drawing Title: Existing Floor Plans and Elevations.		1:100	16/02/2018
14 Sutton Avenue, Rustington, West Sussex, BN16 2ET Phone: 01903 784884, Mobile: 07710 593021, Email: brian@elstone.biz		Drawn By:	BE
		Drawing Number:	1265/002
		Revision:	-