




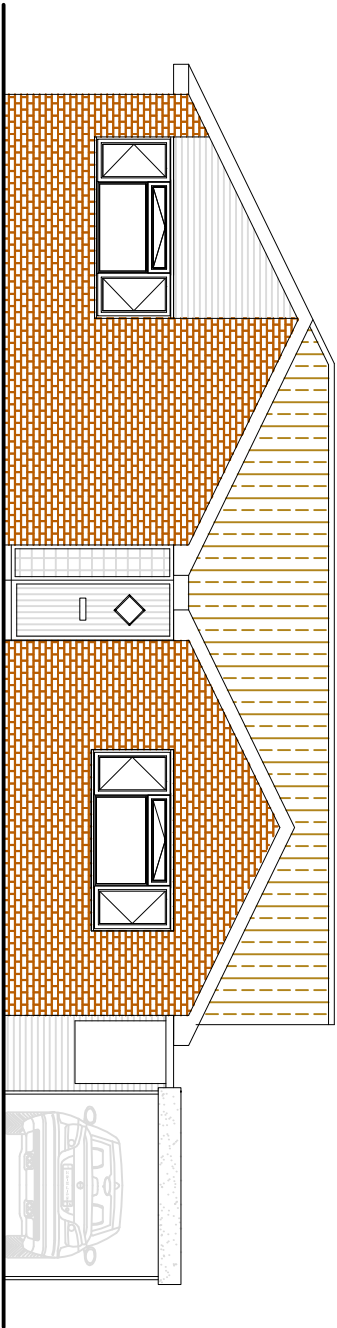



PROPOSED EAST ELEVATION

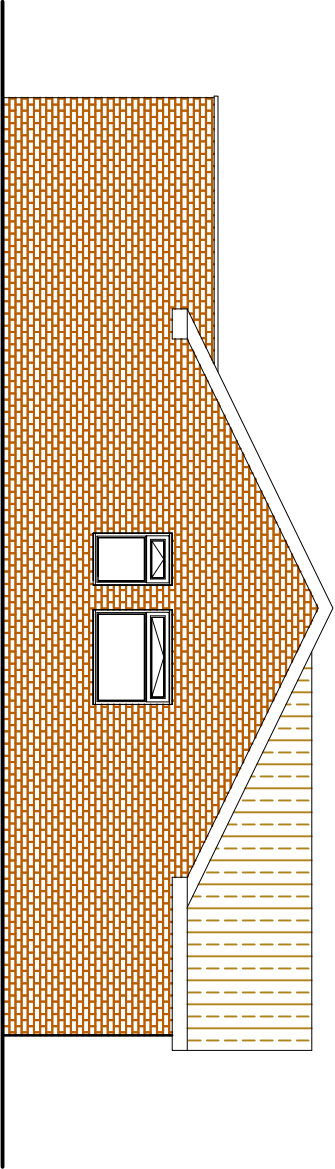

PROPOSED SOUTH ELEVATION

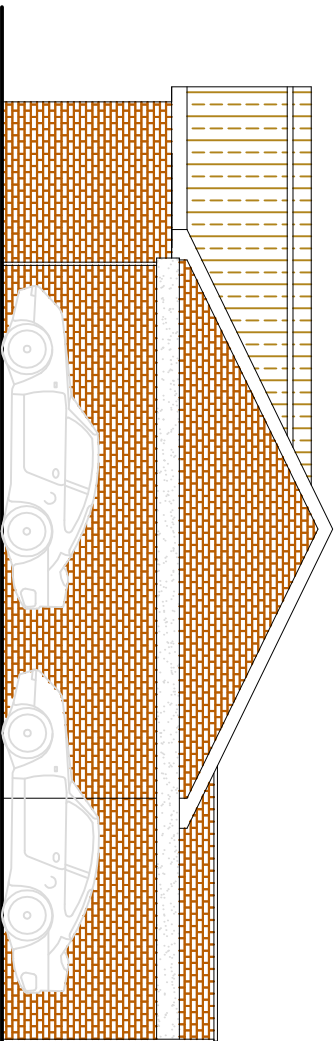

PROPOSED NORTH ELEVATION

 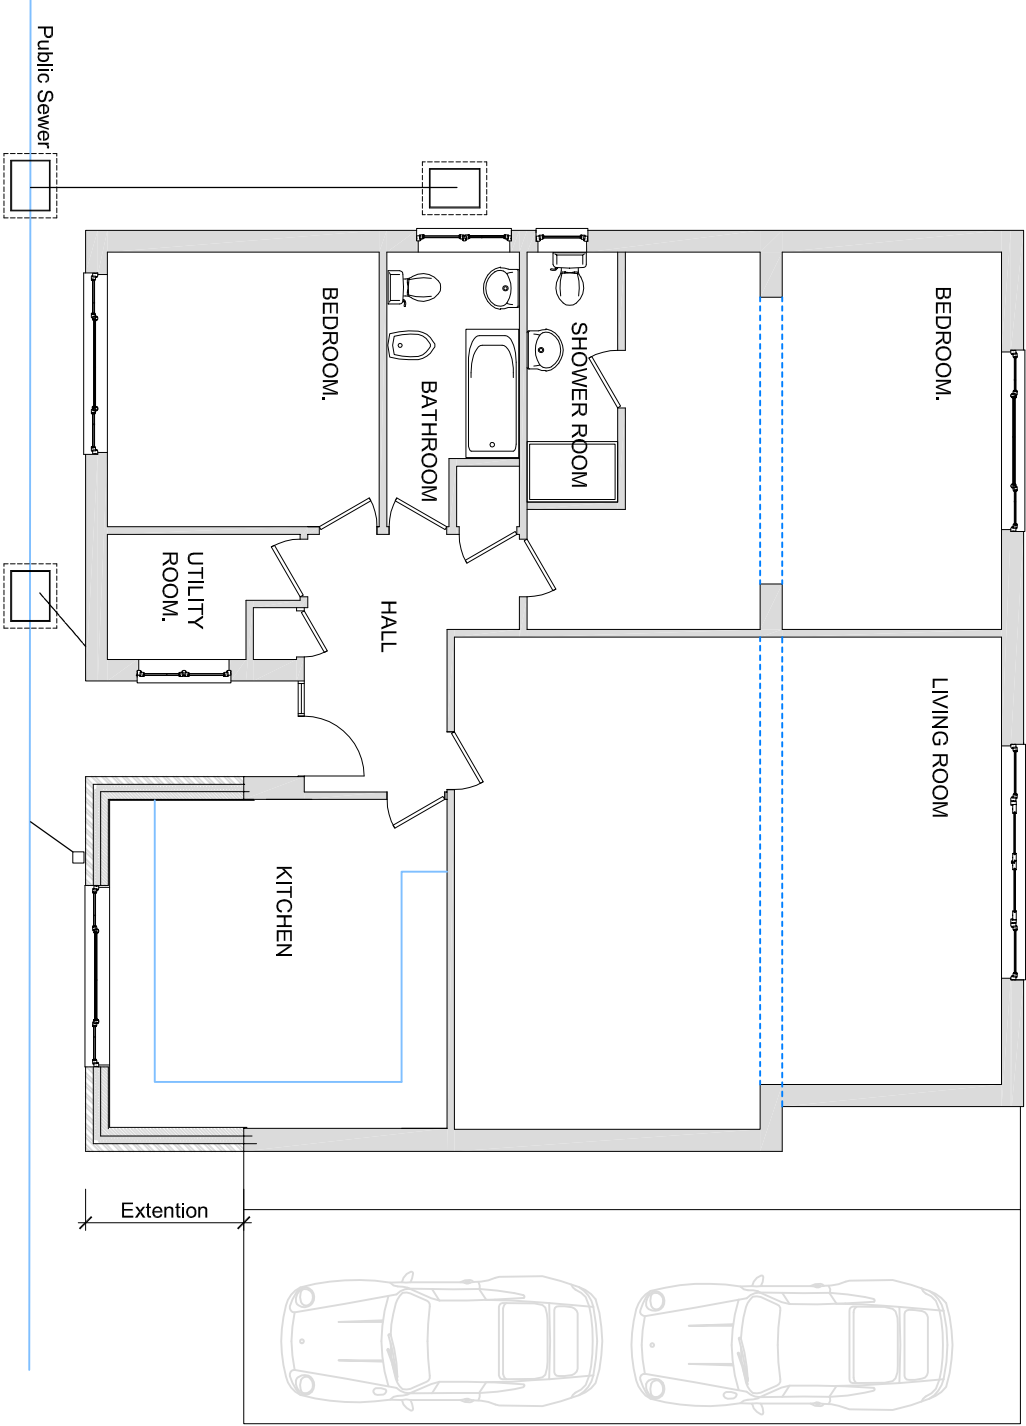

1:100 Scale bar

Brian Elstone Surveying Services Ltd Brian Elstone, MCIOB, RMAPS, MCABE Building Surveyor and Architectural Consultant Registered CDM Coordinator 14 Sutton Avenue, Rustington, West Sussex, BN16 2ET Phone: 01903 784884, Mobile: 07710 593021, Email: brian@elstone.biz			Client: Mr & Mrs M. Ridge, 18 Tasman Close, Rustington, BN16 2BD		
Project: Kitchen Extension			Scale: 1:100		
Drawing Title: Proposed Floor Plans and Elevations.			Date: 16/02/2018		
			Drawn By: BE		
			Revision: 1265/003		

General Notes:

Do not scale dimensions from this drawing, unless for Planning purposes.

The Contractor is responsible for checking all dimensions on site prior to commencement of the works.

This drawing is to be read in conjunction with the specification.