




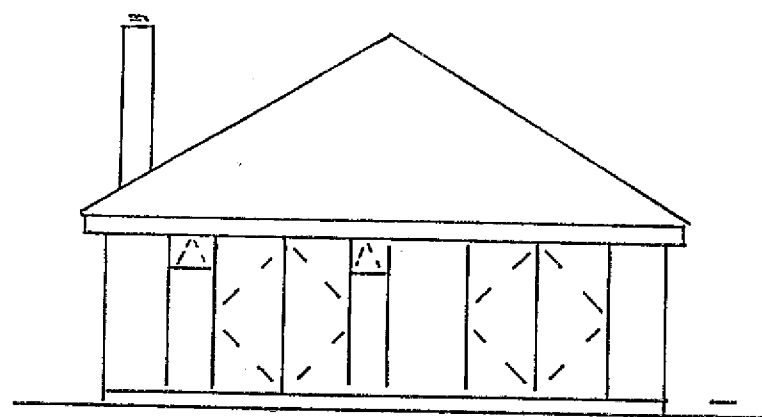


existing south elev.

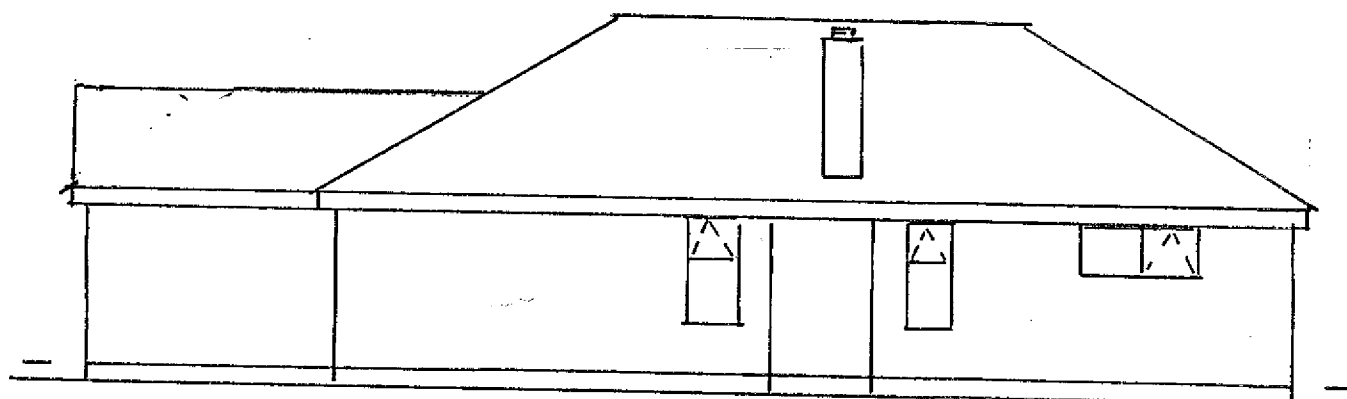

existing west elevation

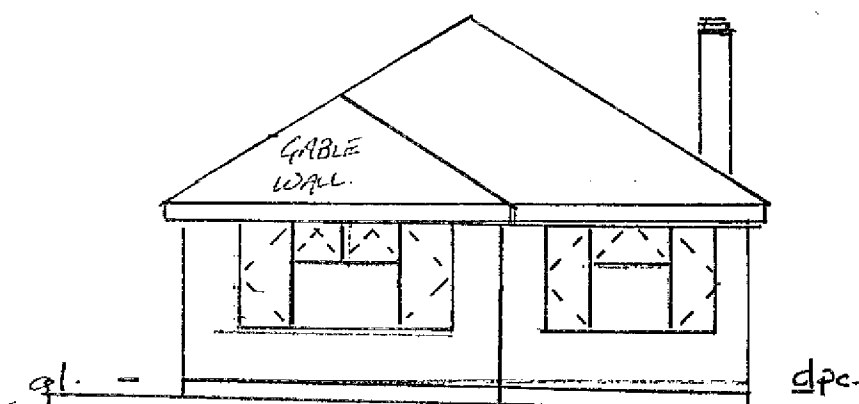

existing north elev.

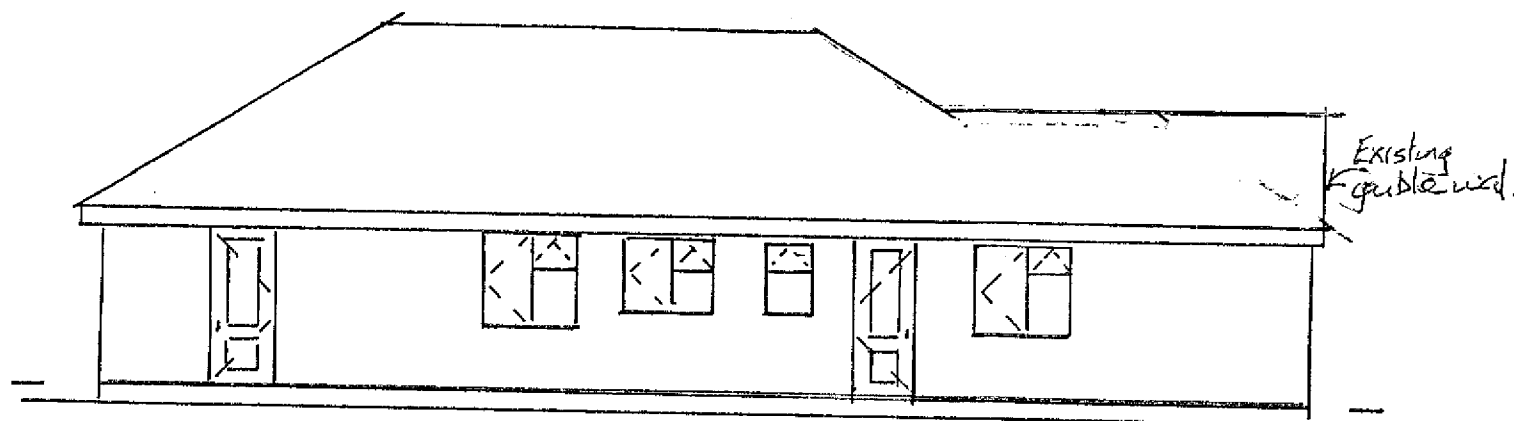

existing east elevation.

Existing elevations of 8 Acme Close
Rustington, Sussex. BN16 3RG.
for Mr. Mrs. J. Edwards.

Scale 1:100. Date:- Aug. 2018

Drawn by:- Phil. Gray.

