




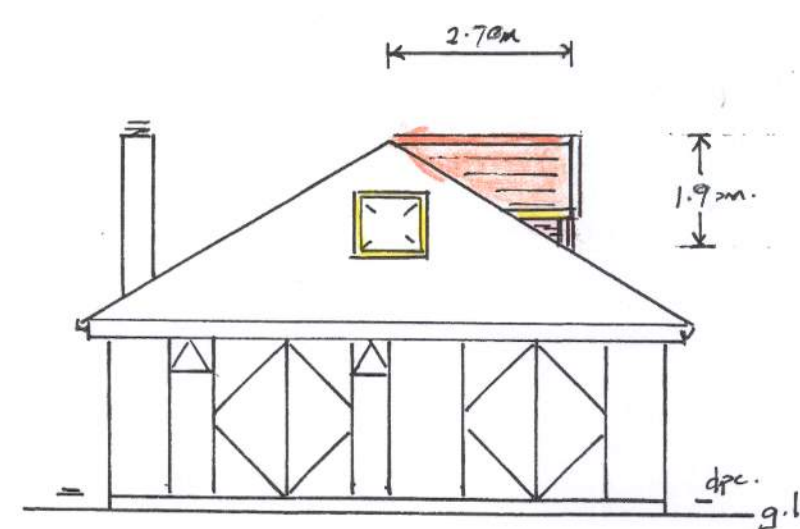


prop'd south elevation.

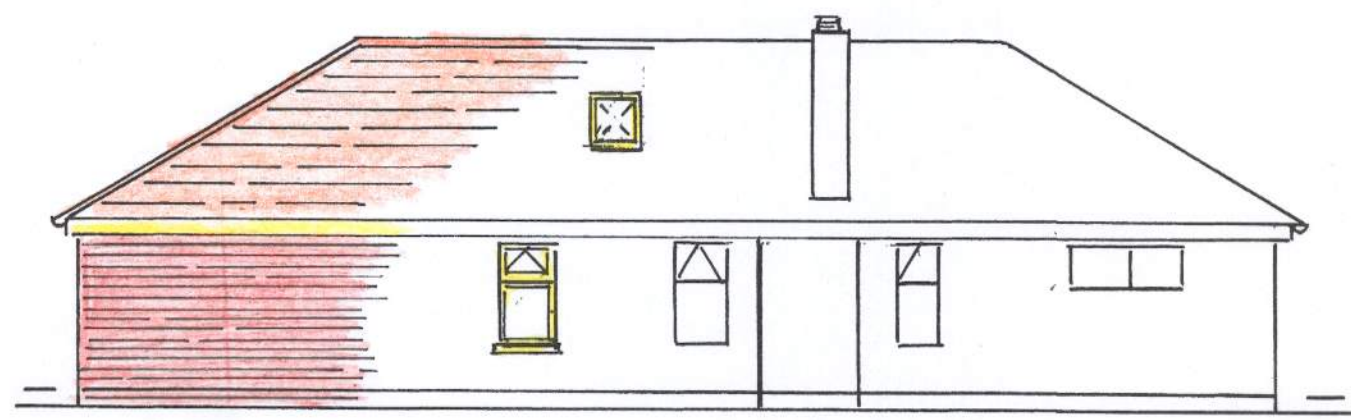

prop'd west elevation.

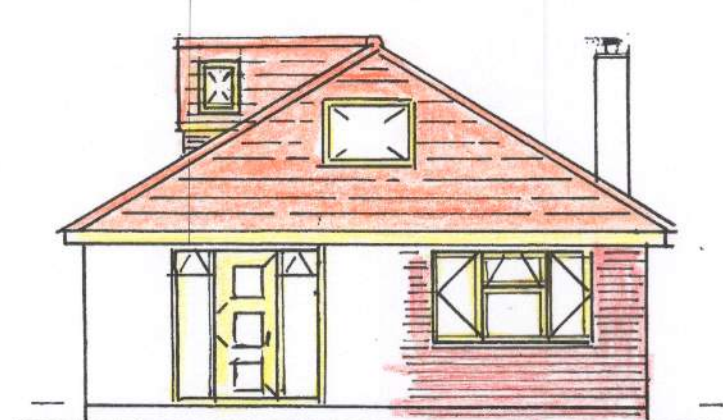

prop'd north elevation.

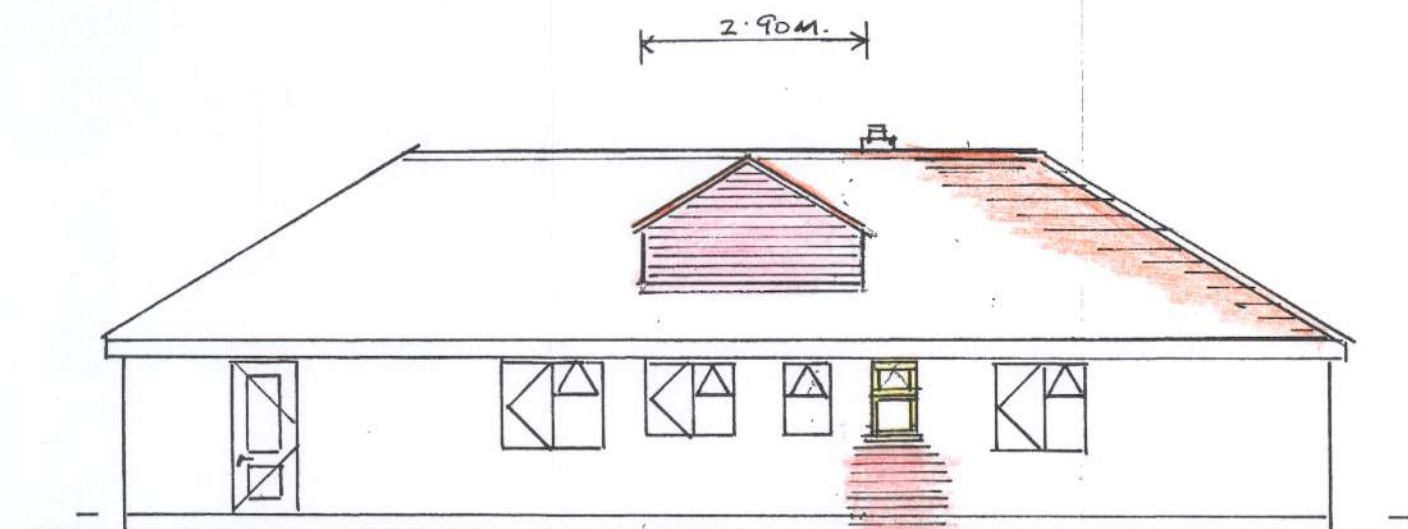

proposed east elevation.

scale 1:100 0 1.00 2 3 4


Proposed ground floor front extension & side first floor reduced east dormer extension to roof over bathroom only to provide extra bedrooms & bathroom in existing roof space for Mr. Mrs. J. Edwards at NR 8, Acce Close Rustington. BN16. 3 PG.

Drawn by:- Phil Gray.
tel:- 01378838285.

Drawing NR J.E./803.
Date:- March 2019.


Scales.
plans & section 1:50
section thru 'C-C' 1:25.
elevations 1:100
block plan 1:500
location plan 1:1250.

Notes.
New brickwork to front g.f. extension to match existing.
Windows & doors to be white uPVC, double-glazed to match ex'g.
White uPVC gutters, soffits & fascias to match ex'g.
All new roof pitches to match ex'g with interlocking conc. tiling to match. Plain tiling to dormer walls.
All new Velux windows to be installed to manufacturer's specifications with double-up rafters each side.

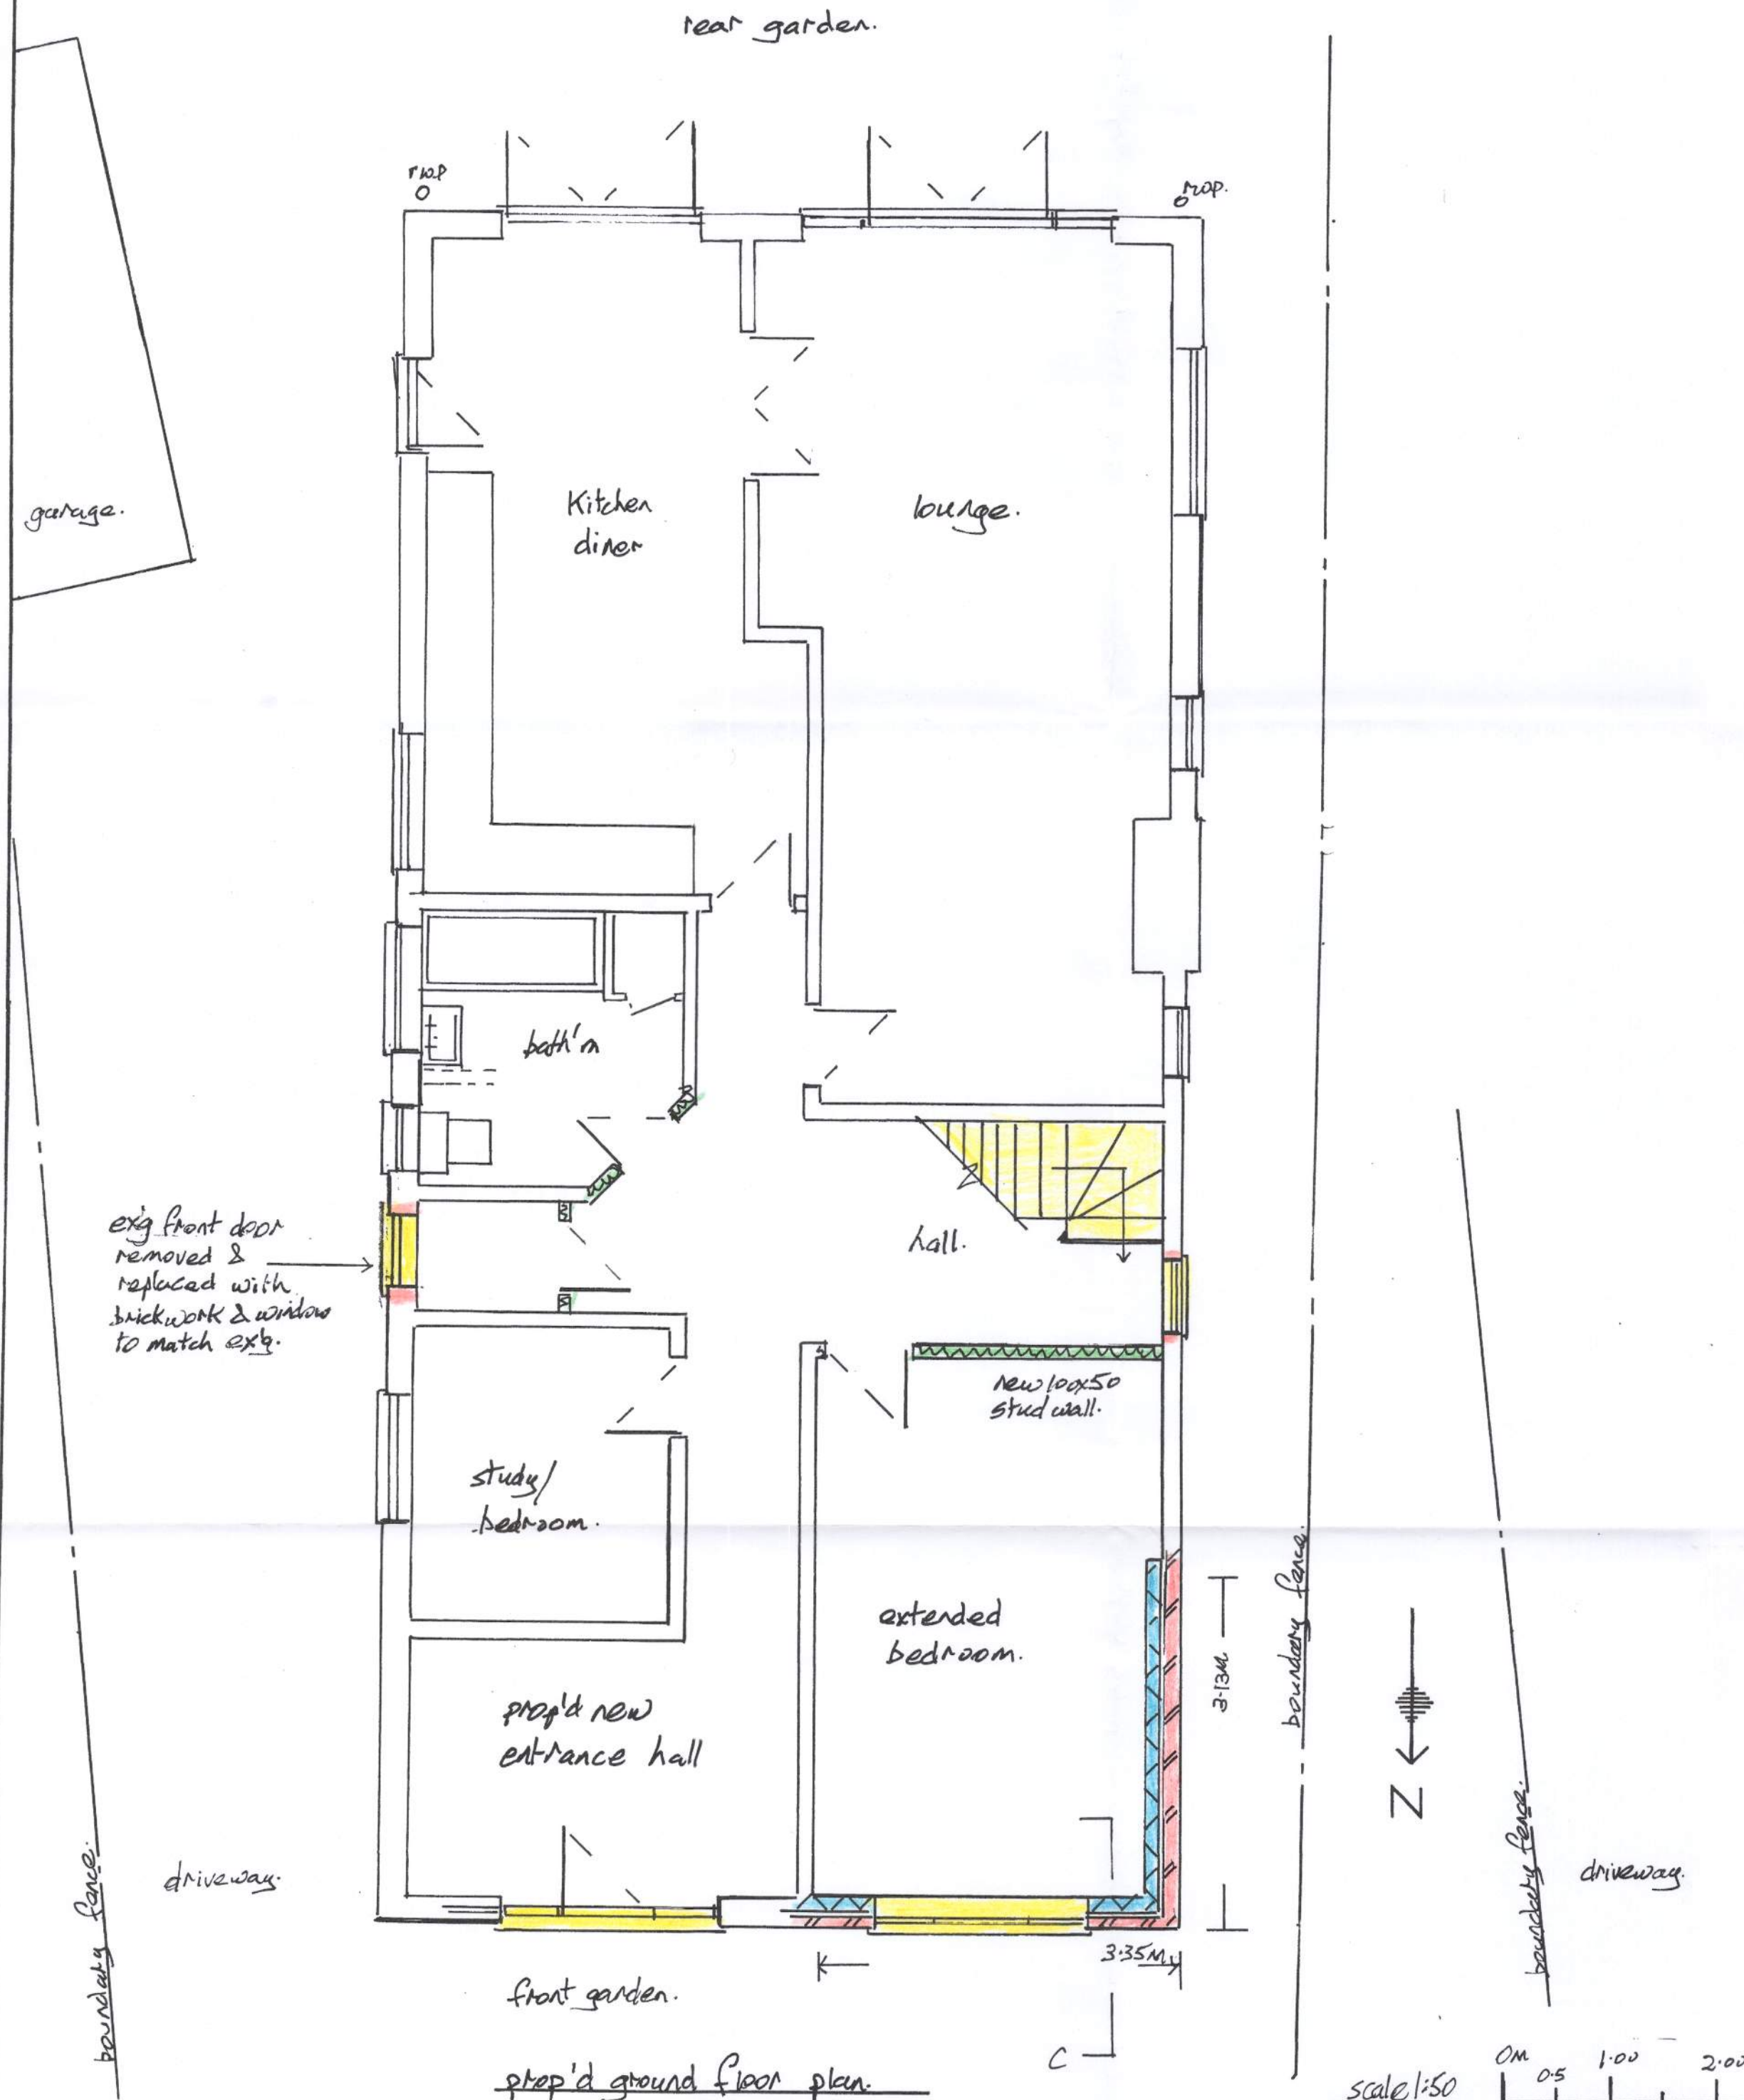


prop'd ground floor plan.


scale 1:50 0m 0.5 1.00 2.00

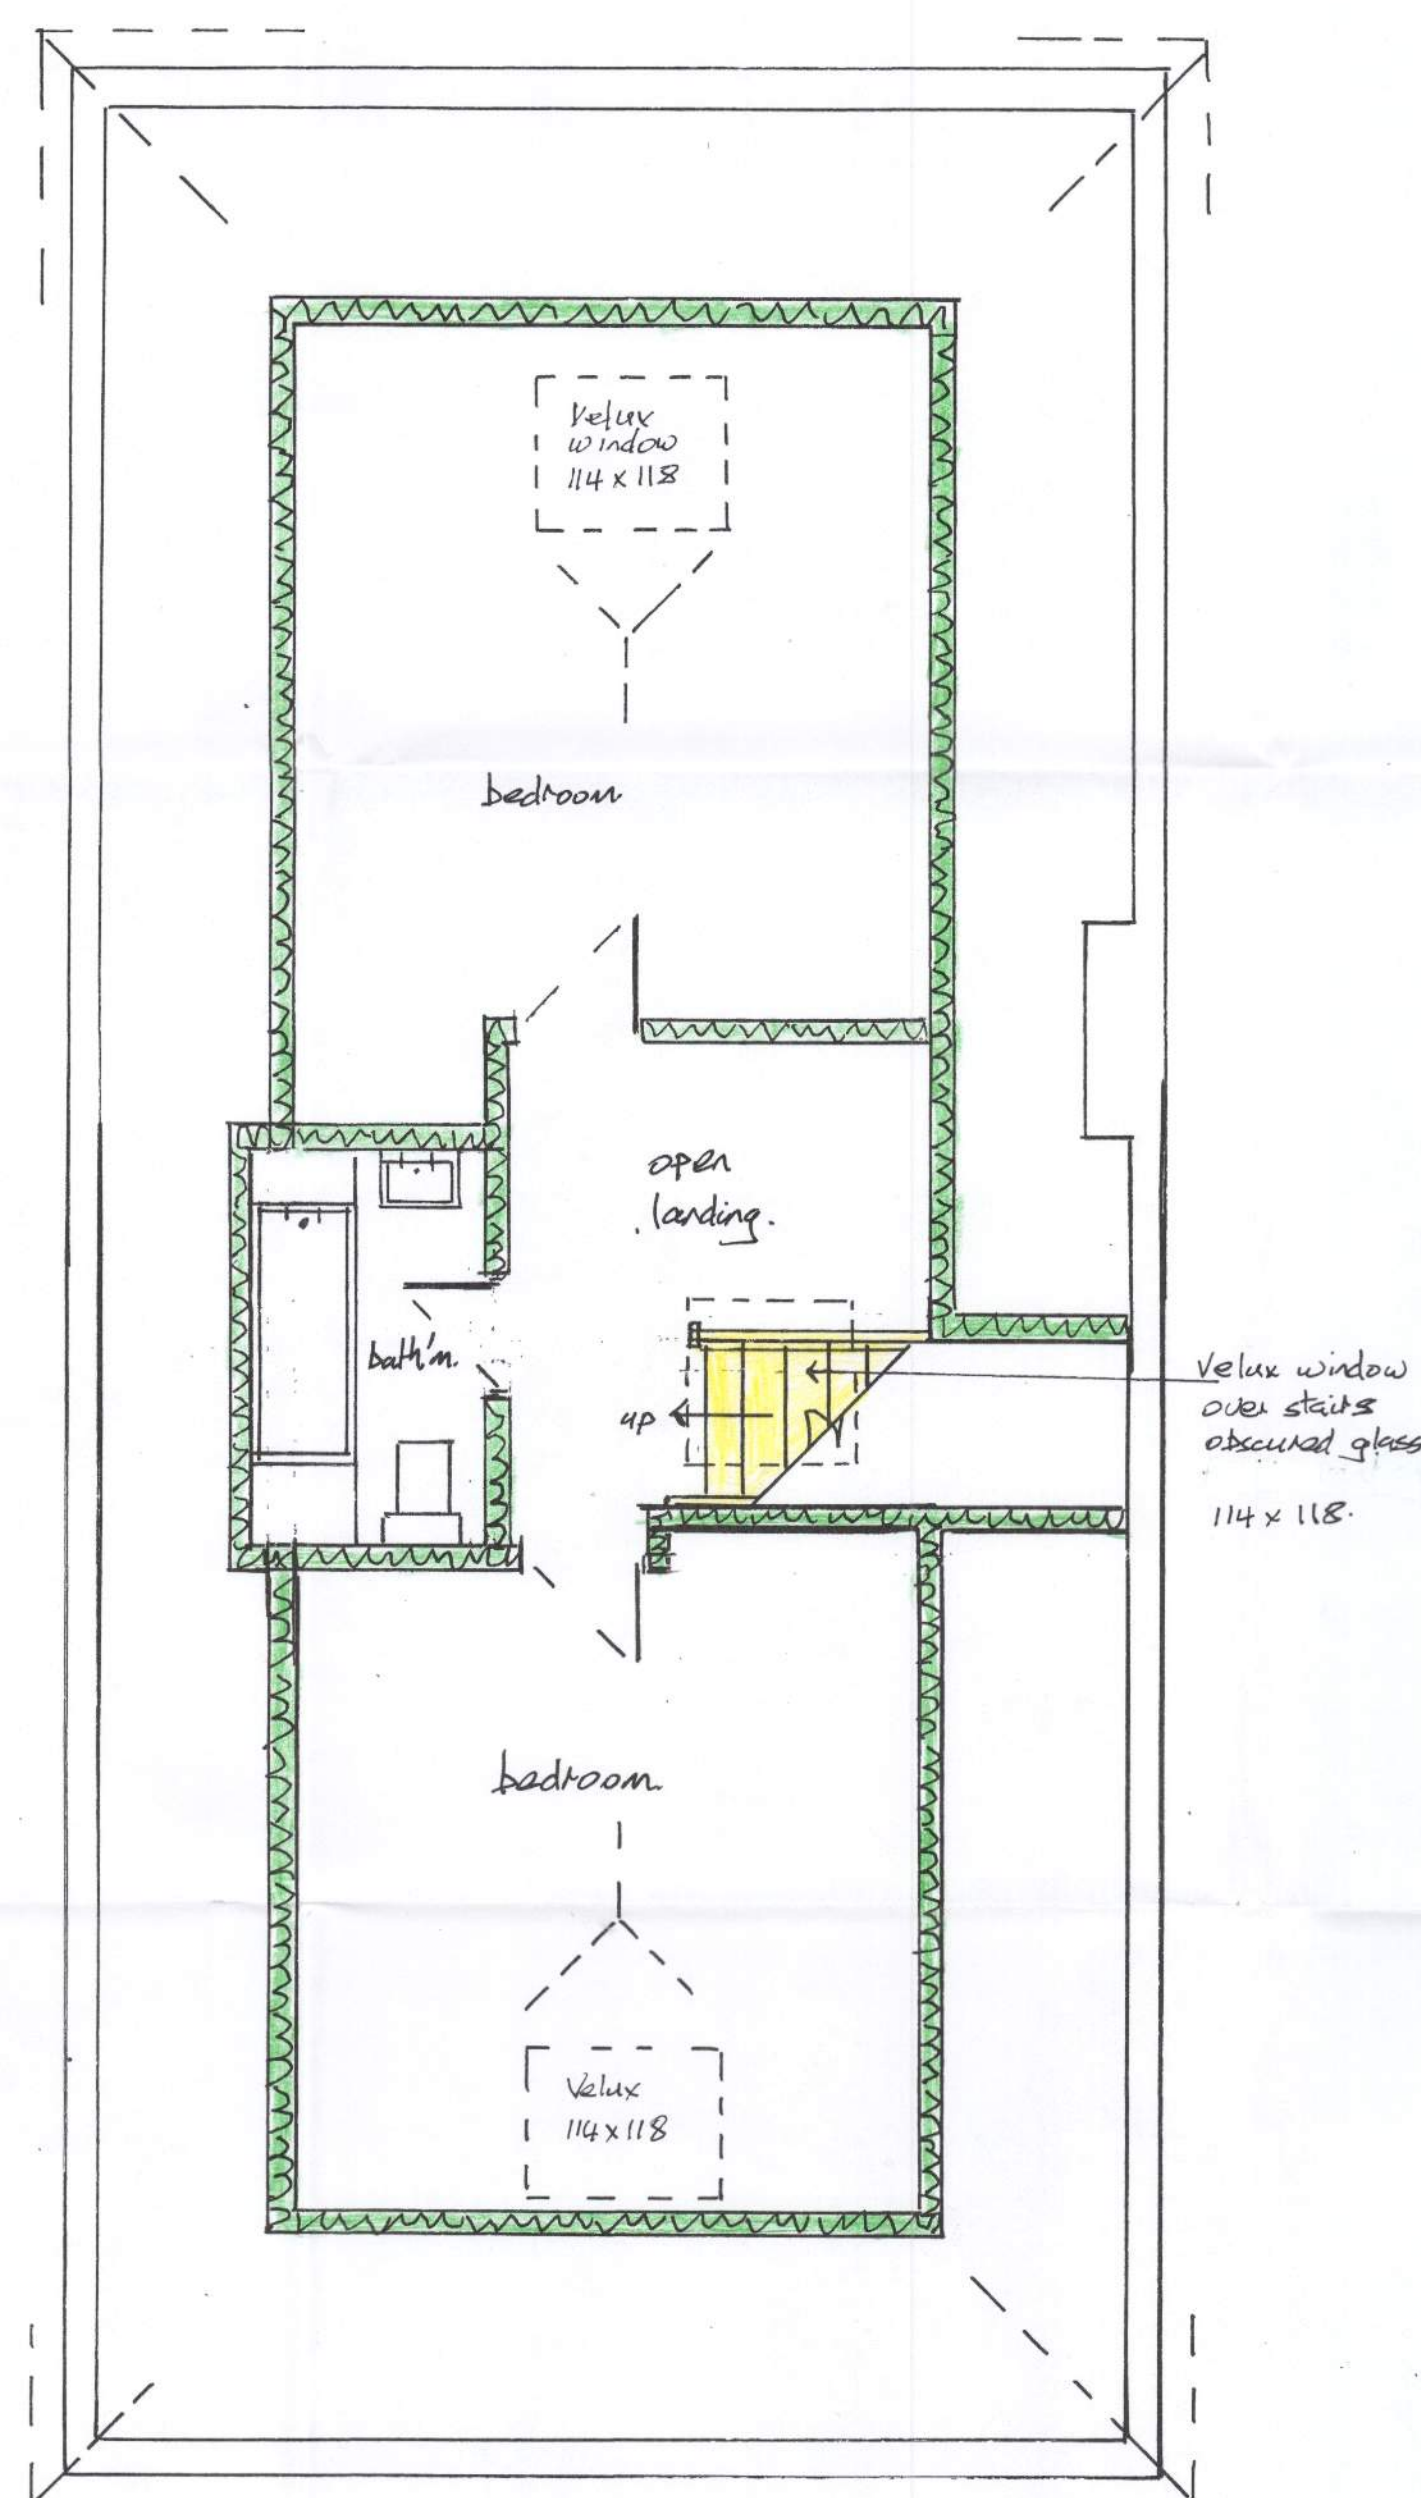

prop'd first floor plan.

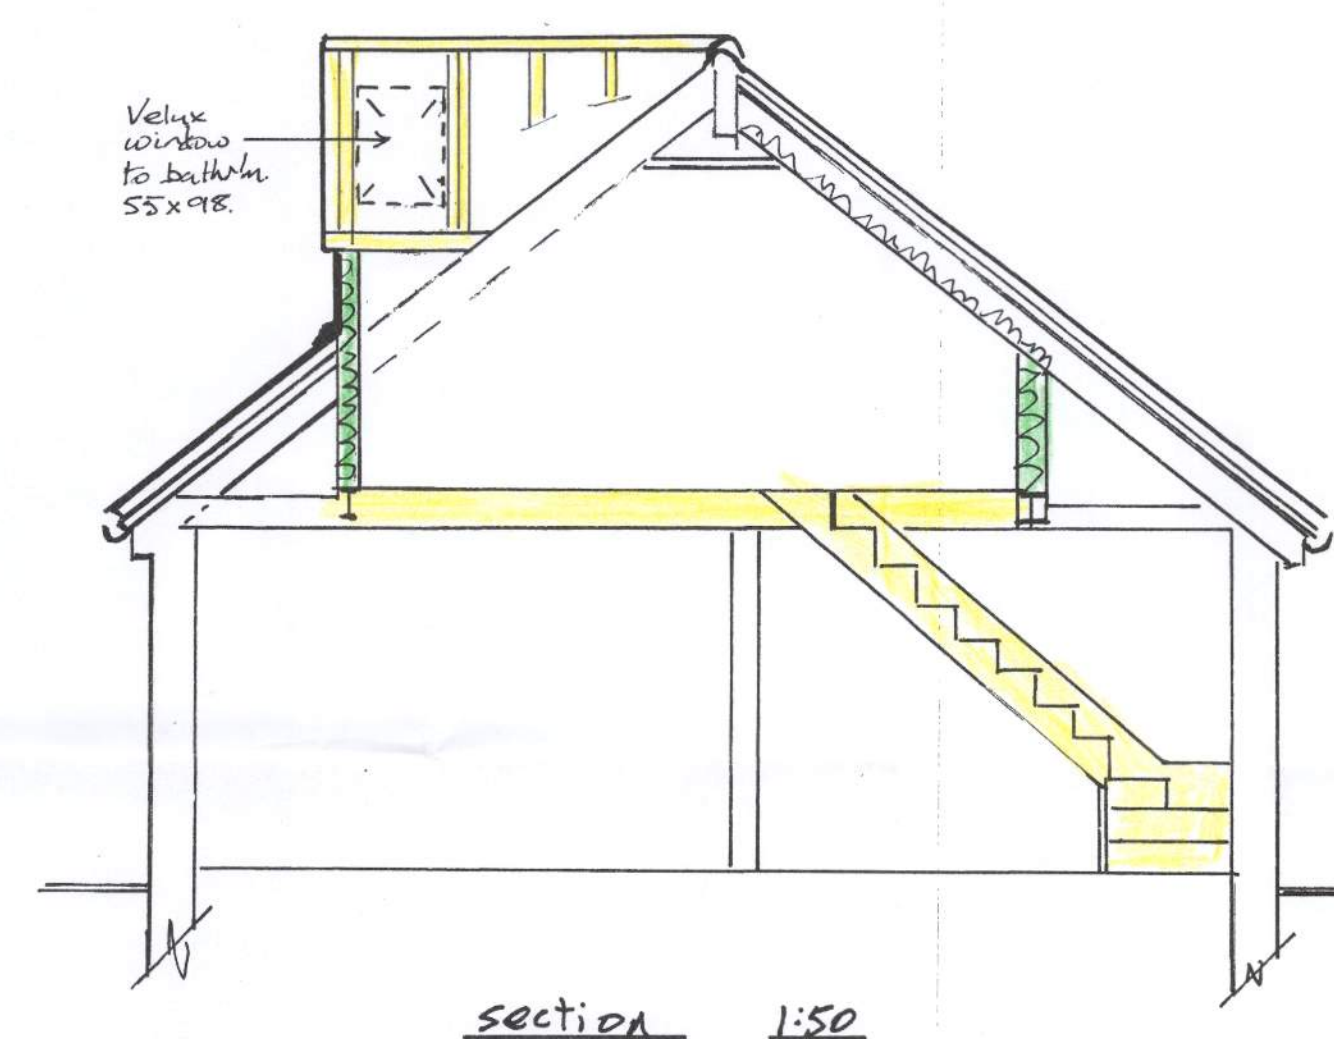

section 1:50

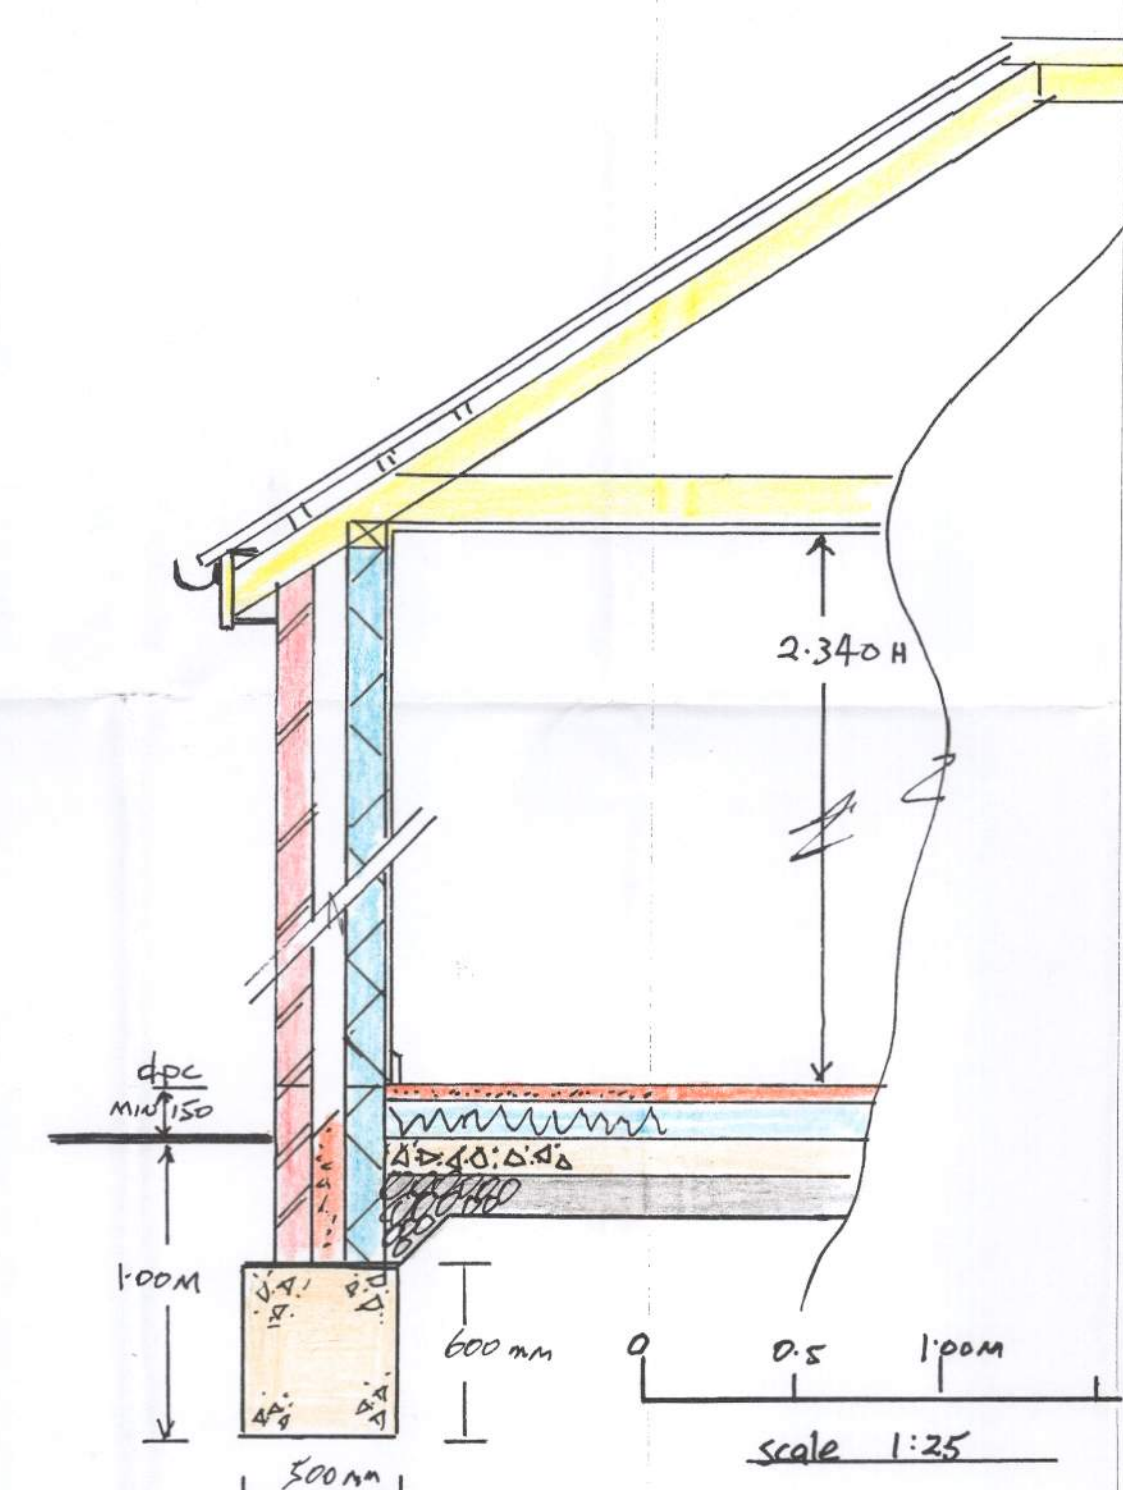

section thru 'C-C'

ALL MEASUREMENTS TO BE CHECKED ON SITE & ALL CONSTRUCTION WORKS TO BE COMPLETED TO LOCAL BUILDING CONTROL APPROVALS.

Amendments.
Second amendment to planning application NR R/183/18/H.H.
P. L. Gray. 4/3/2019.