


rear garden.

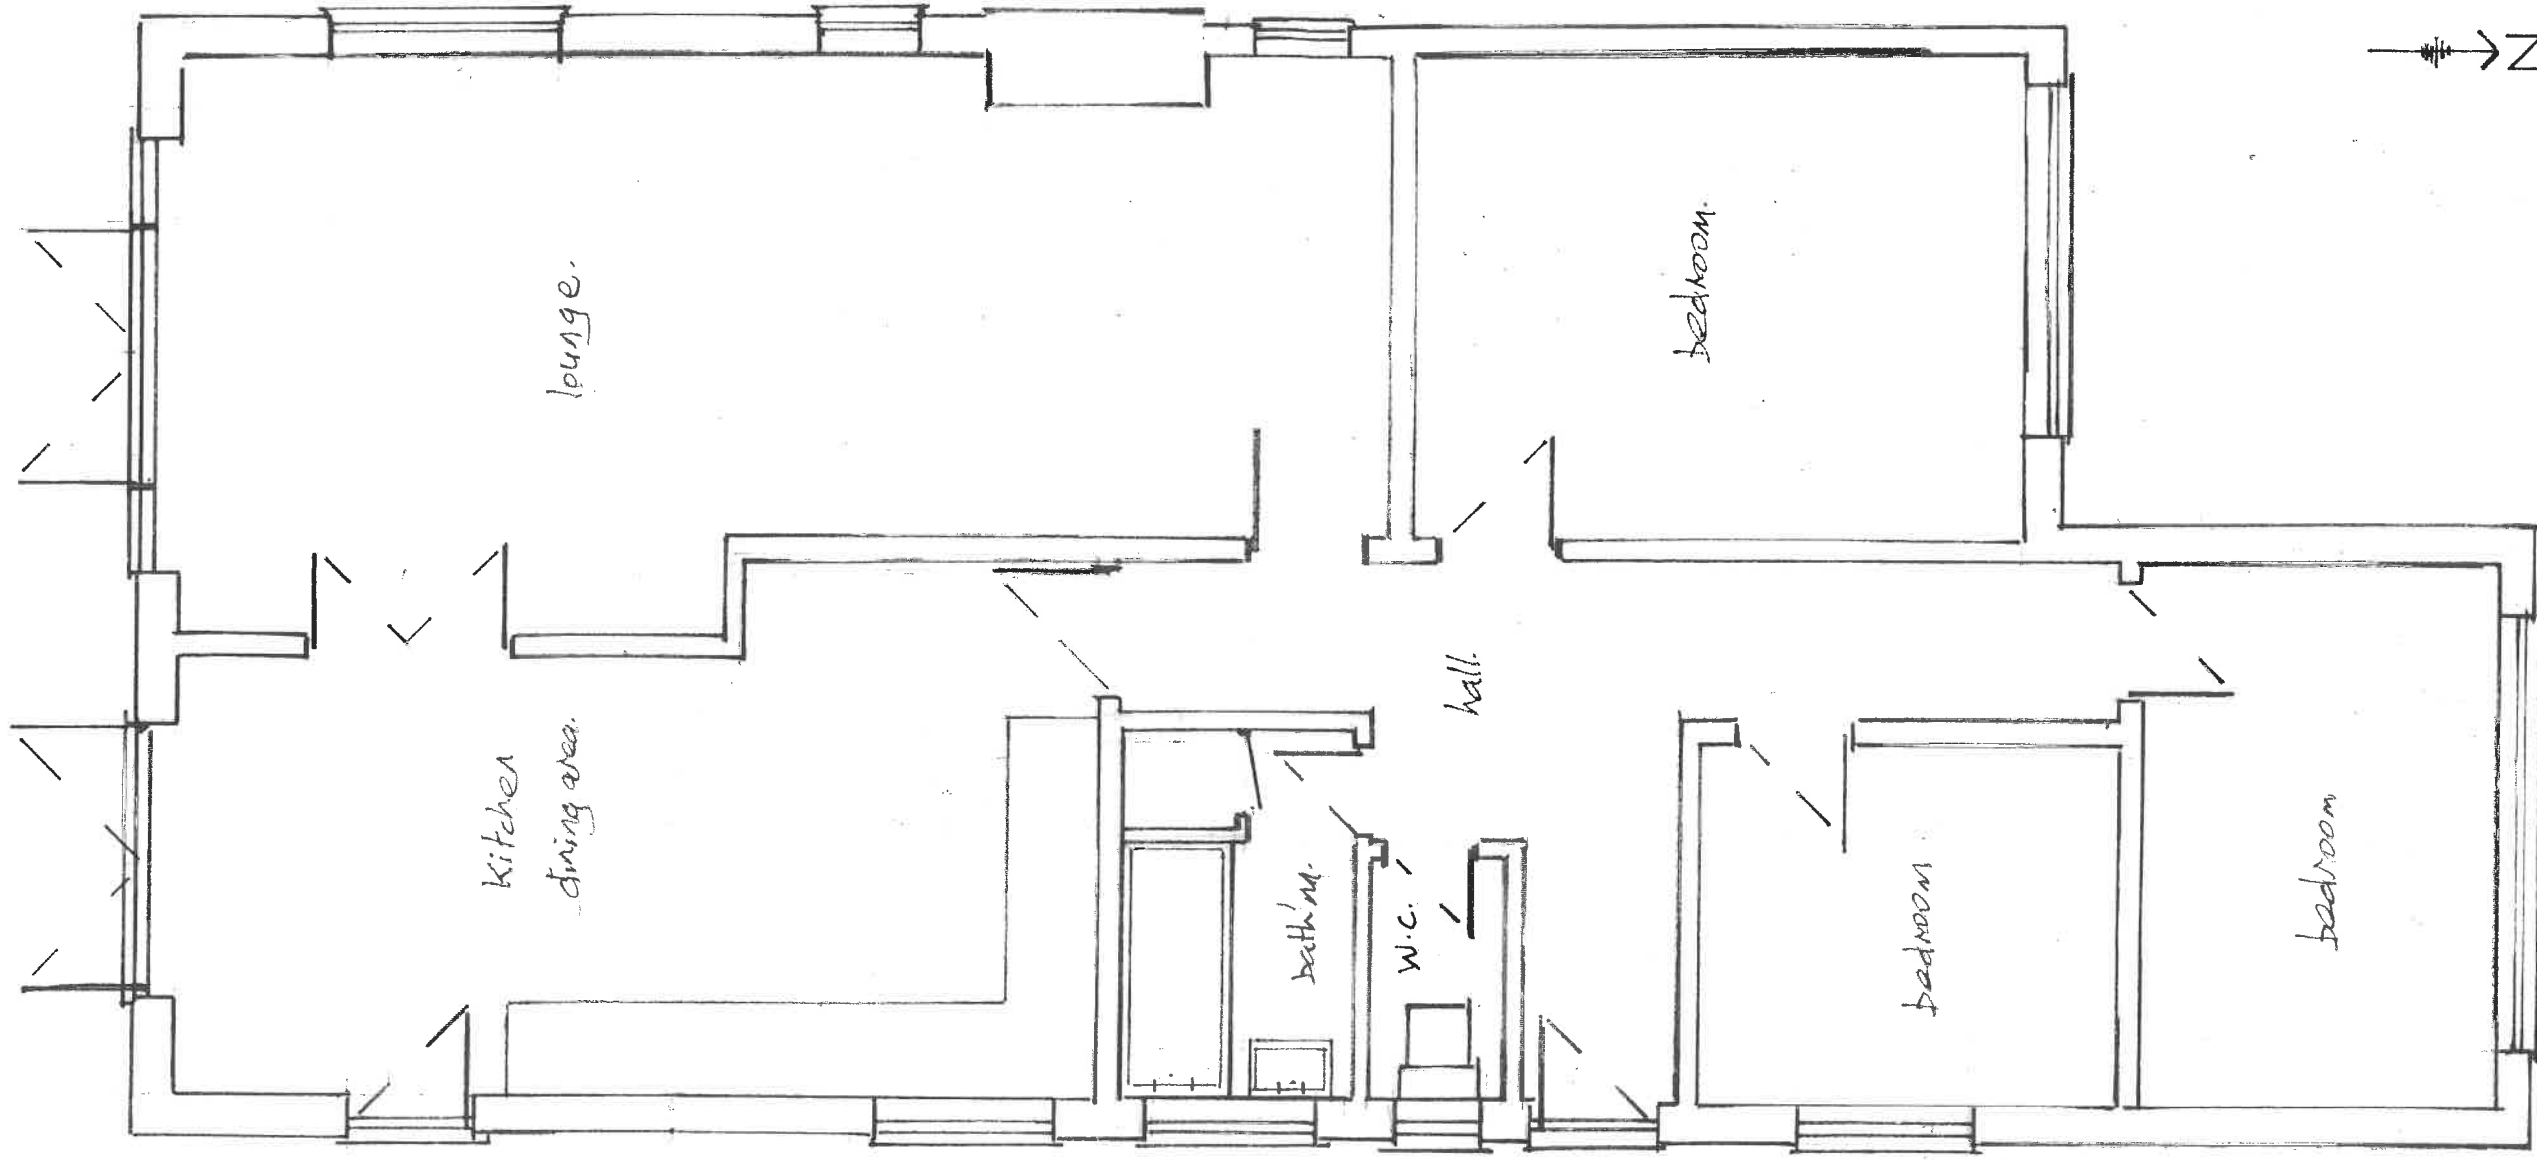

front garden.

existing ground floor plan.

0 0.5 1.0 1.5 2.00

scale 1:50

garage

drive

boundary.

boundary.