



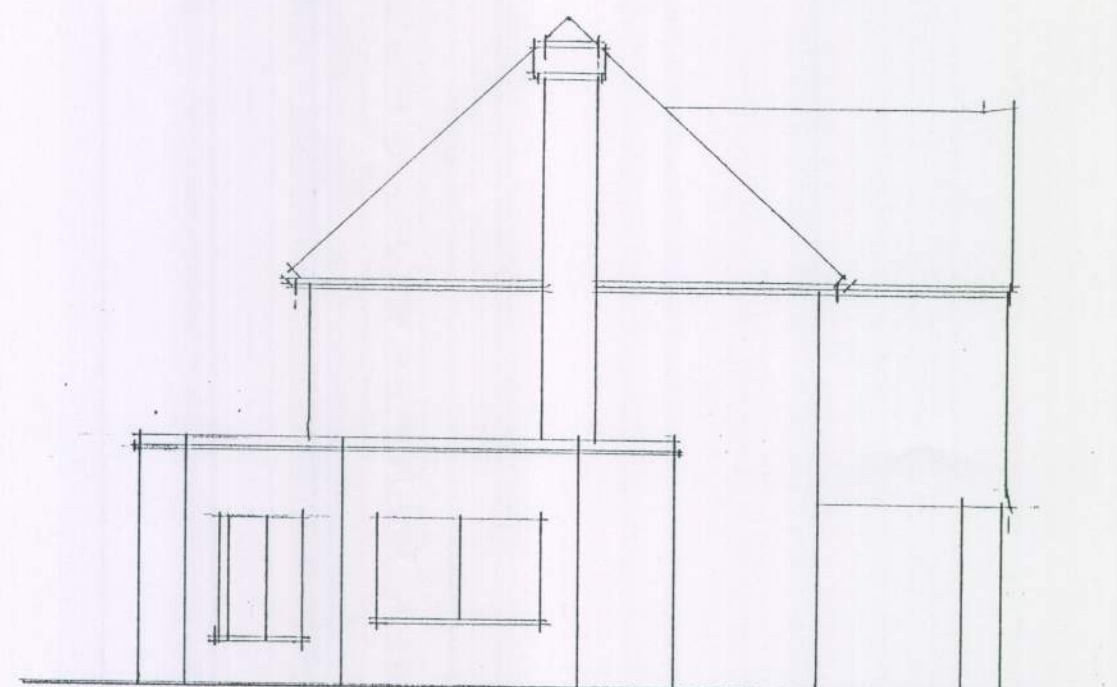


WEST 1/100

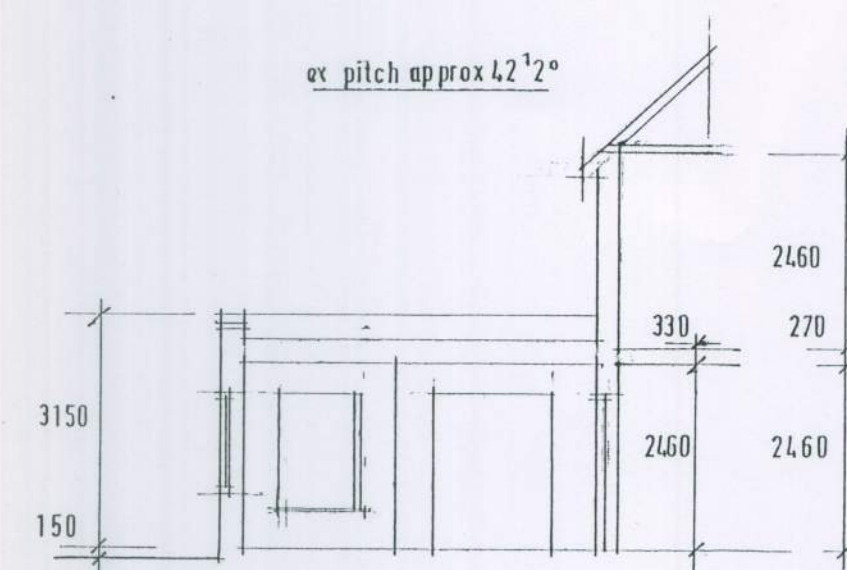


SOUTH 1/100




SECTION A-A 1/100

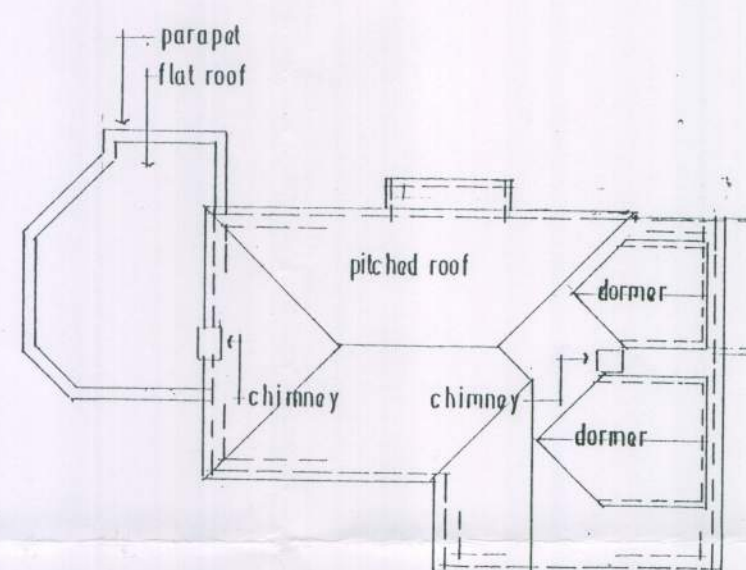

ROOF PLAN 1/200

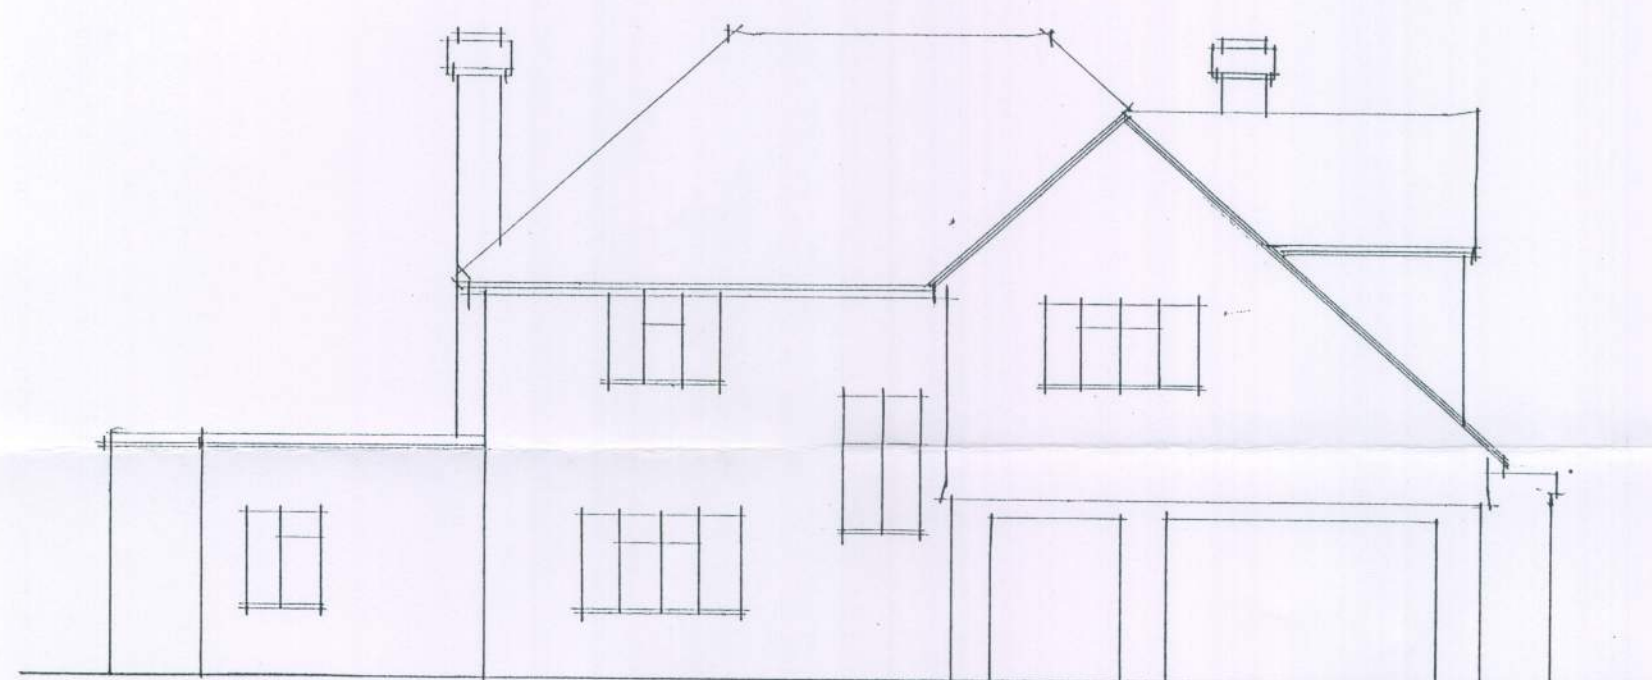

EAST [front] 1/100

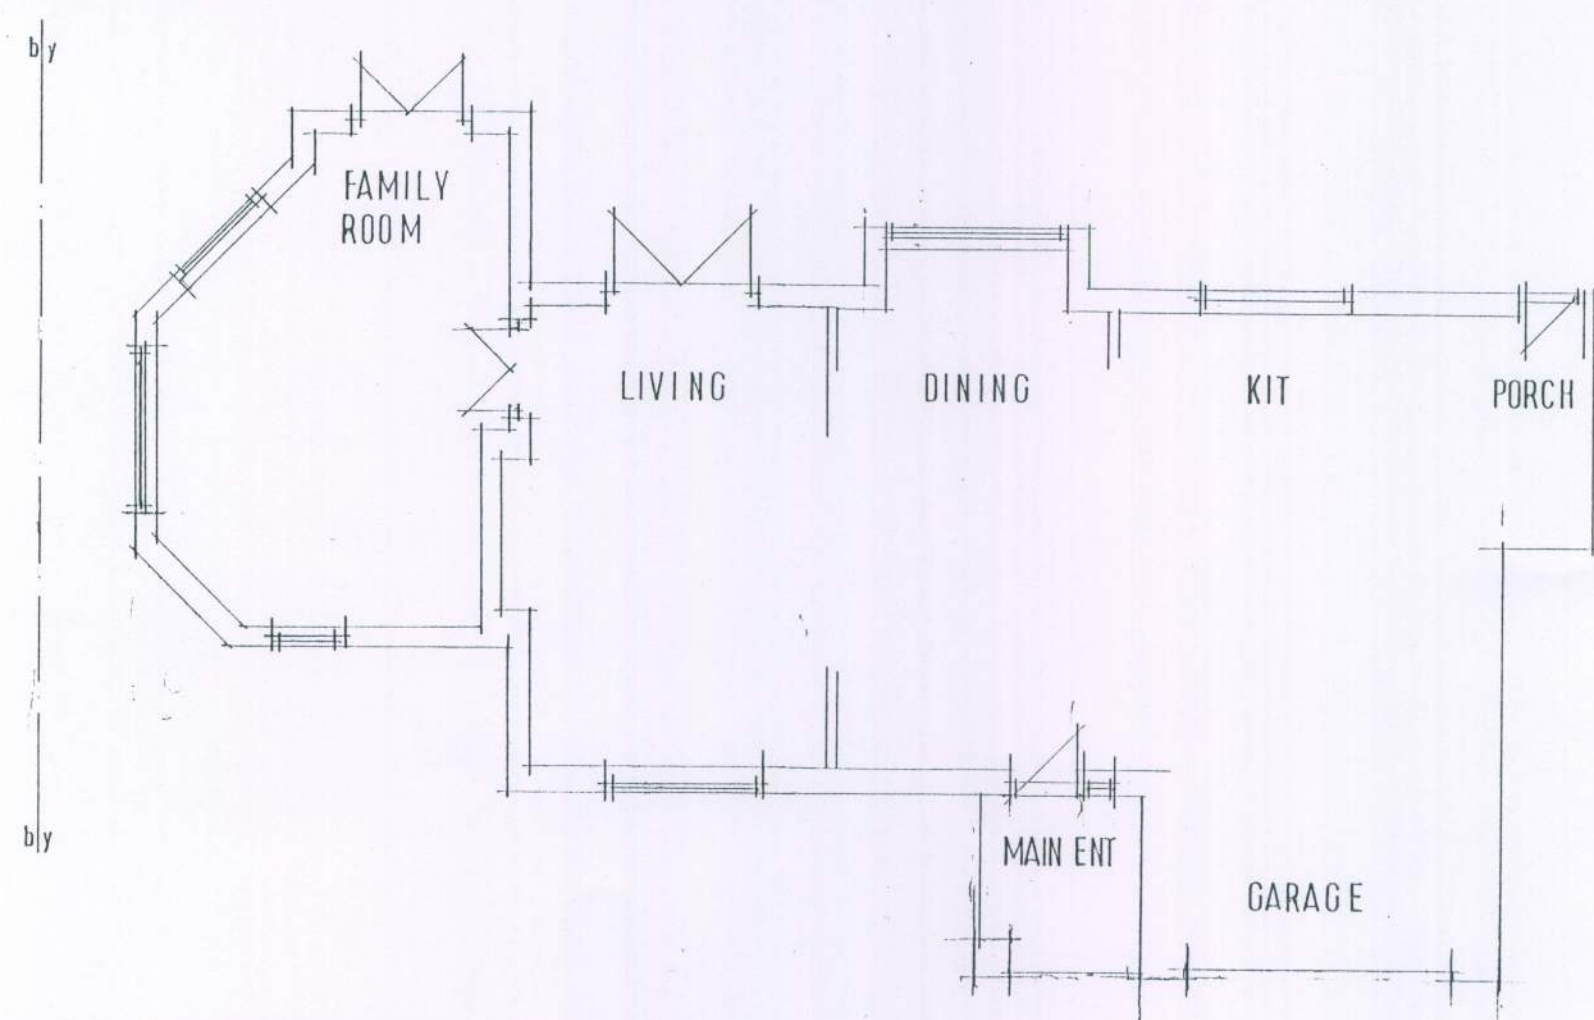

GROUND FLOOR PLAN 1/100

TREVOR E. UNSTED LTD

R.B.S. HOUSE • 59-61 SEA LANE • RUSTINGTON • WEST SUSSEX • BN16 2HQ Tel: 01903 859090

Client: MR. & MRS. G. WILLIAMS.

Project: PROPOSED LANTERN LIGHT TO EXISTING
EXTENSION 44, PIGEONHOUSE LANE;
RUSTINGTON; W/SUSSEX; BN 16 ; 2 BE.

Drawing: **EXISTING**

Scale: AS SHOWN

Drawing No.:

Date: MARCH 20 11

11 / 3804 / 2

Drawn: tu.

Revisions:

Copyright:

The contractor must check all dimensions and levels on site and no dimensions are to be scaled from drawings.

It is the contractor's responsibility to ensure compliance with all statutory authority requirements, carry out works with total regard to existing and retained structure. Works and materials to latest CP/BS.

Drawing to be read in strict accordance with engineer's information where applicable.

All structural timber C16 unless otherwise noted. All structural and external timber pressure impregnated with preservative, cut ends site swabbed with Cuprinol or similar treatment.

Local authority to witness satisfactory test on all new and affected foul/storm drainage.