
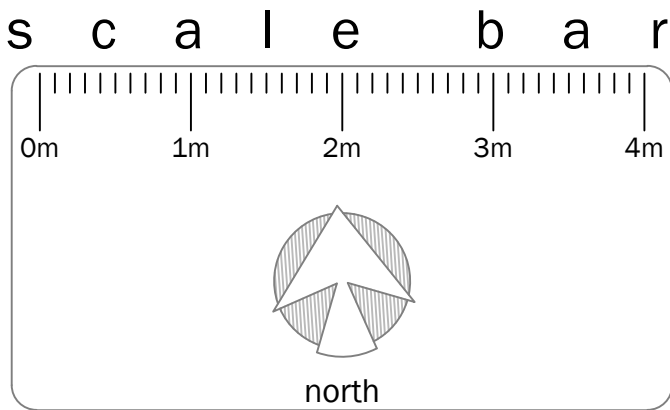
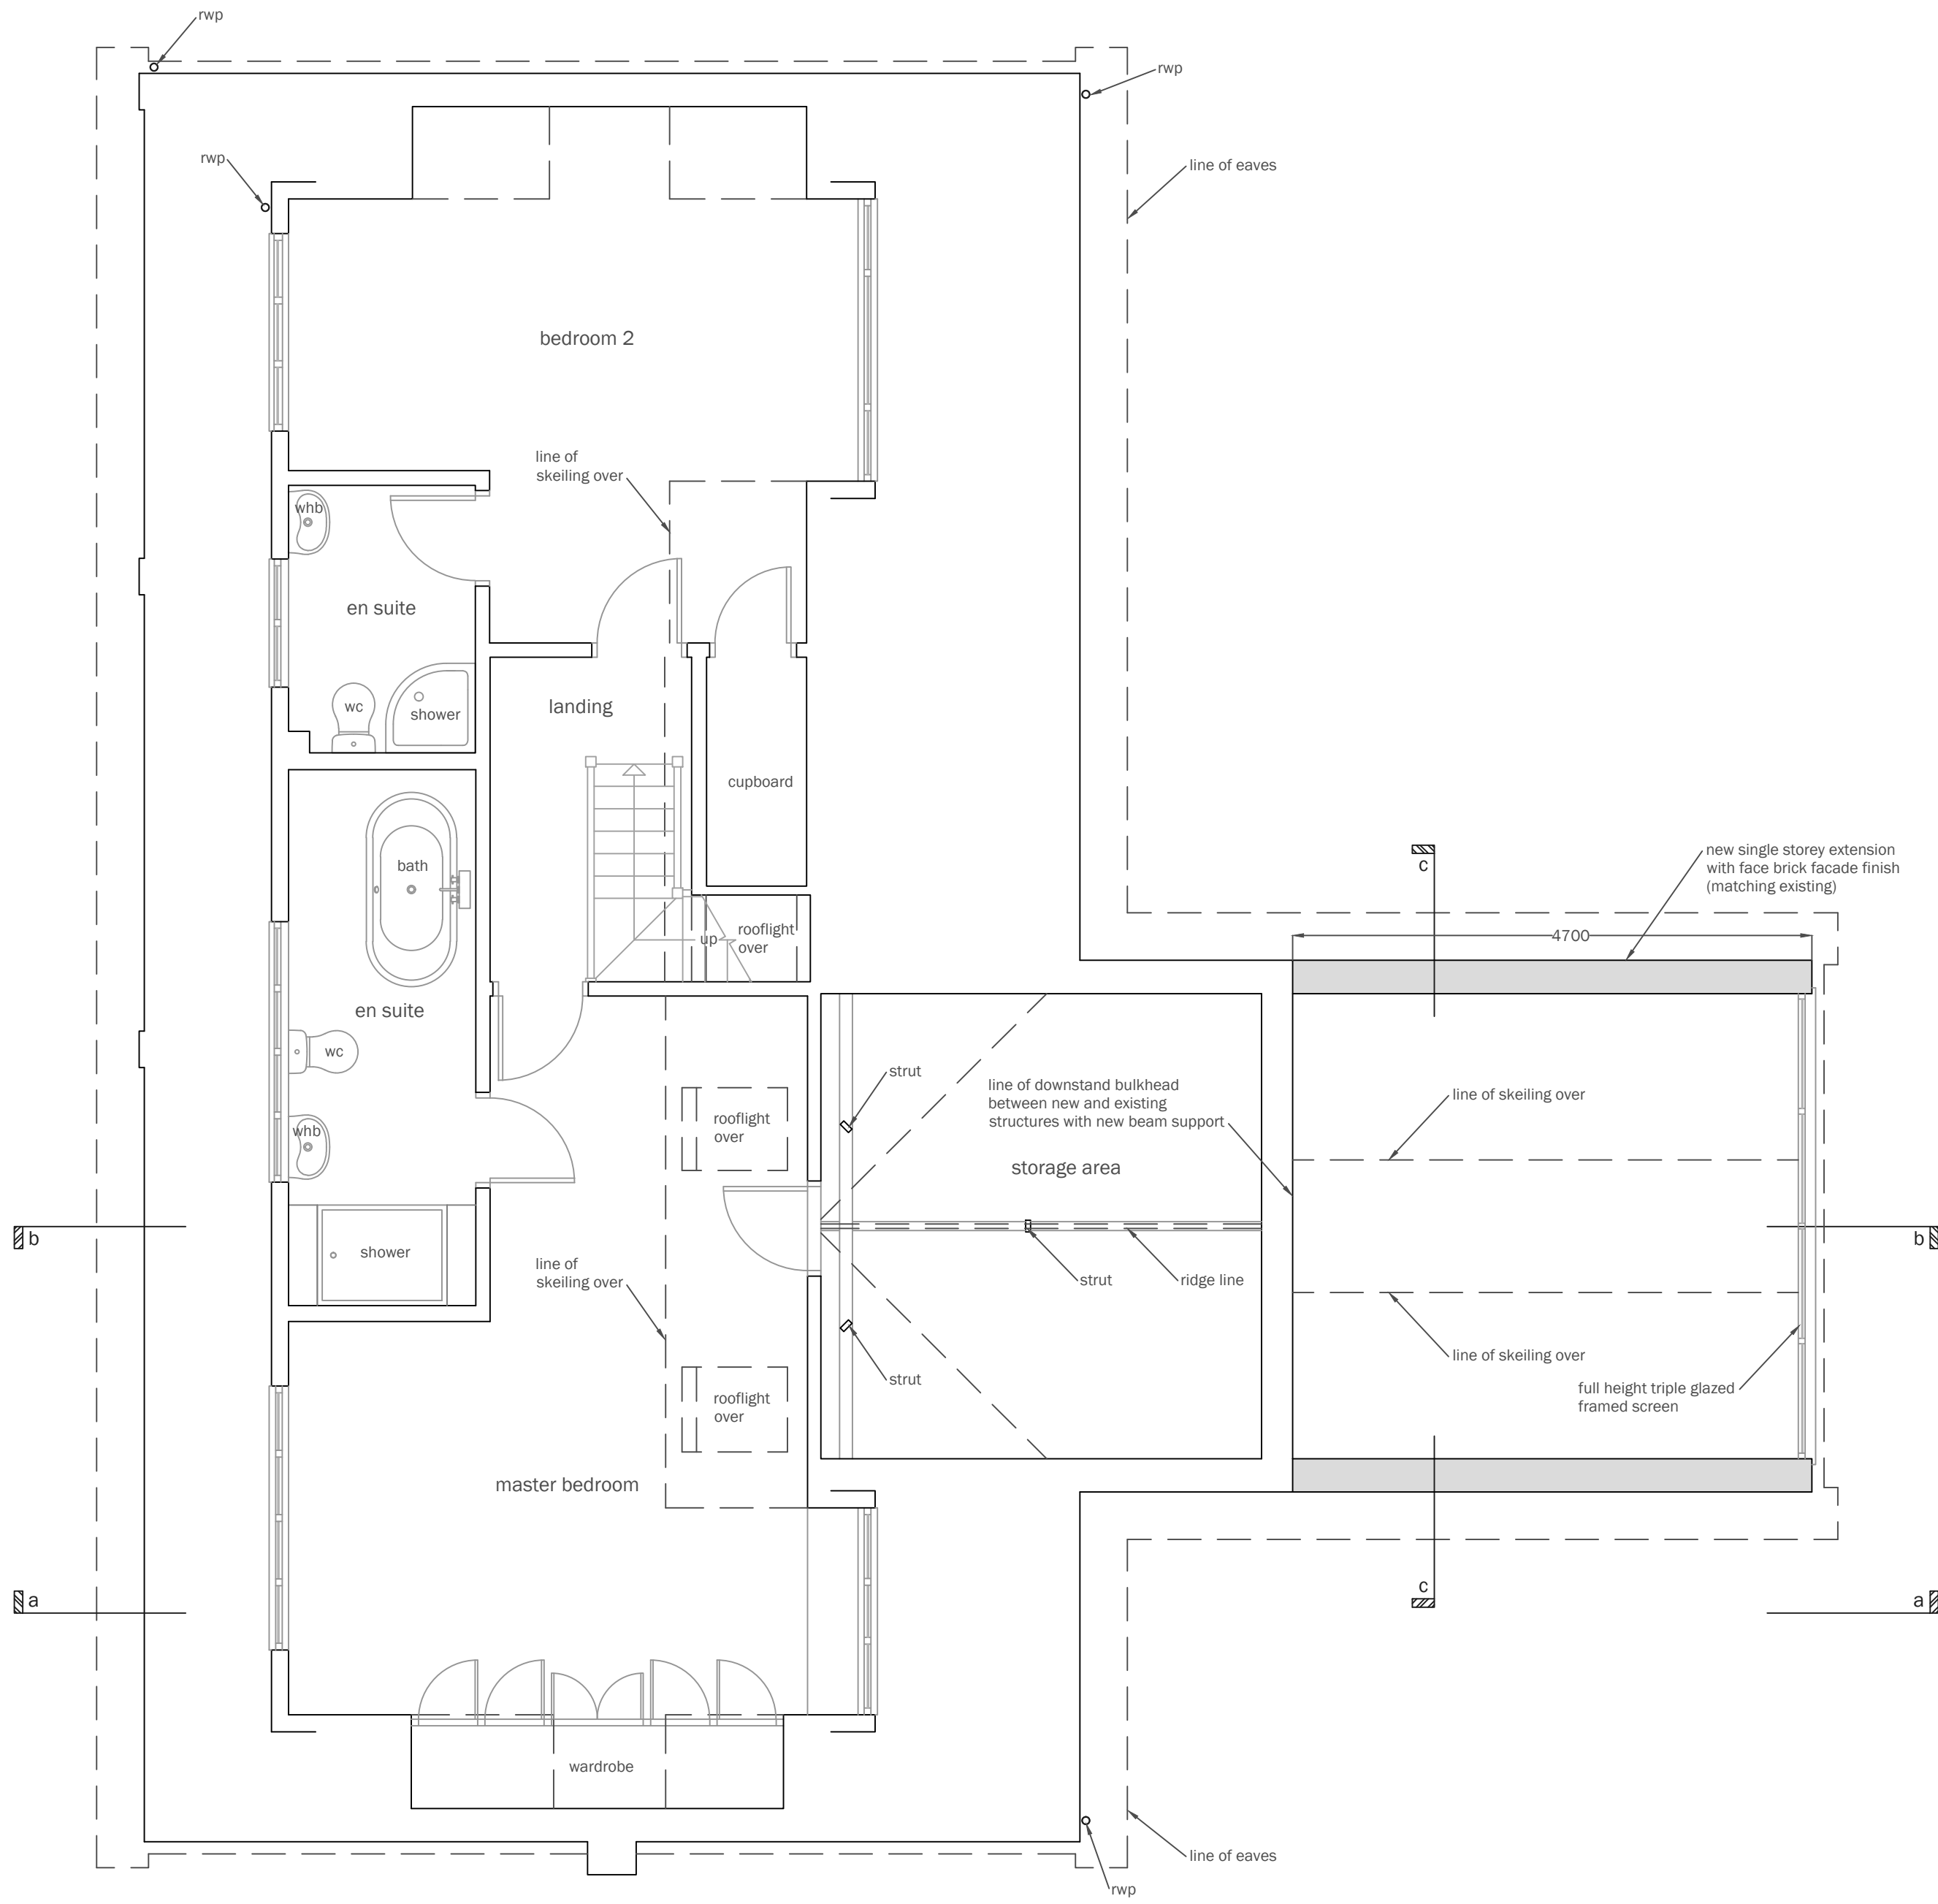


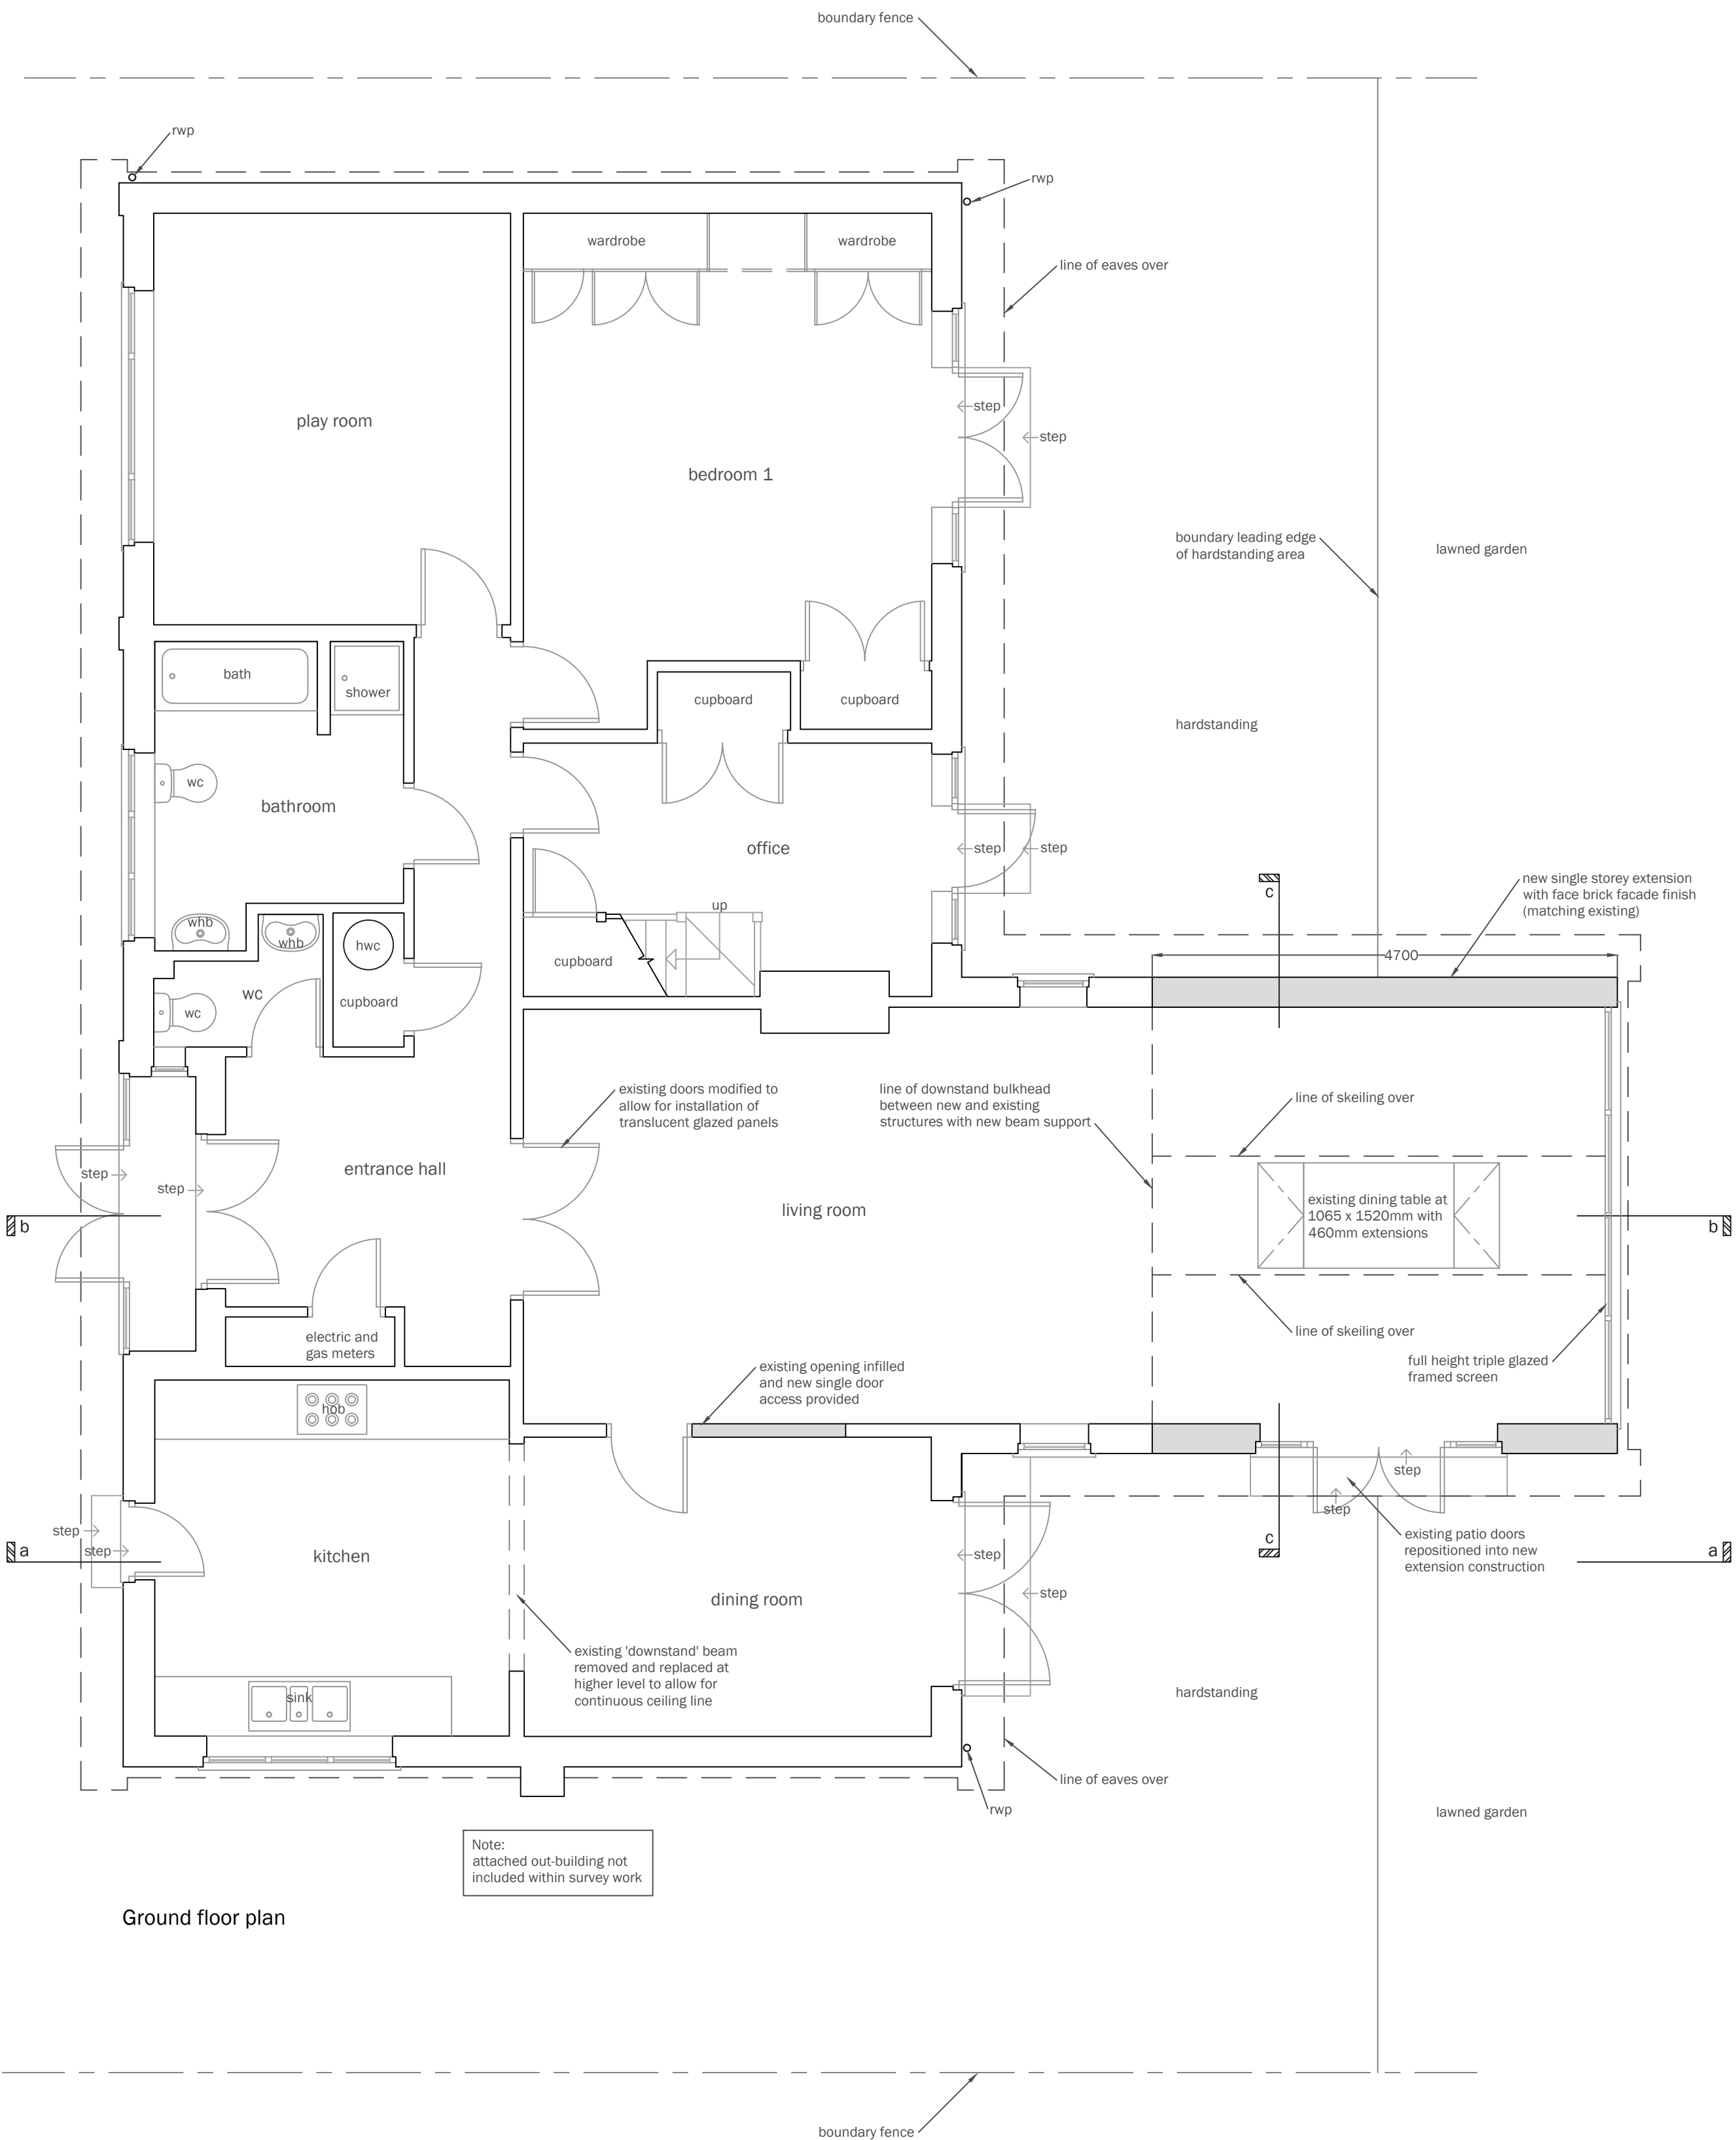

revisions		
no.	date	description

HUNTER DAVIDSON DESIGN

• 125 Freshfield Road • Brighton • BN2 0BR •
• tel: 07821 172556 •
• e-mail: mark@hunterdavidsondesign.co.uk •
• web: www.hunterdavidsondesign.co.uk •

client	Mr Bennett
job	27 Pigeonhouse Lane Rustington West Sussex BN16 2AY
dwg no.	186.104
title	Sketch Scheme 1 Proposed Ground and First Floor Plans
drawn by	MD
scale	1 : 50 @ A1
date	19.02.13

Do not scale off drawing.
Check all dimensions on site before any work commences.
All goods, materials and workmanship to conform with current
Building Regulations, Codes of Practice and British Standards.
This drawing shall not be reused, copied, or reproduced in any form
without the prior authorisation of Hunter Davidson Design.
Copyright of Hunter Davidson Design.