




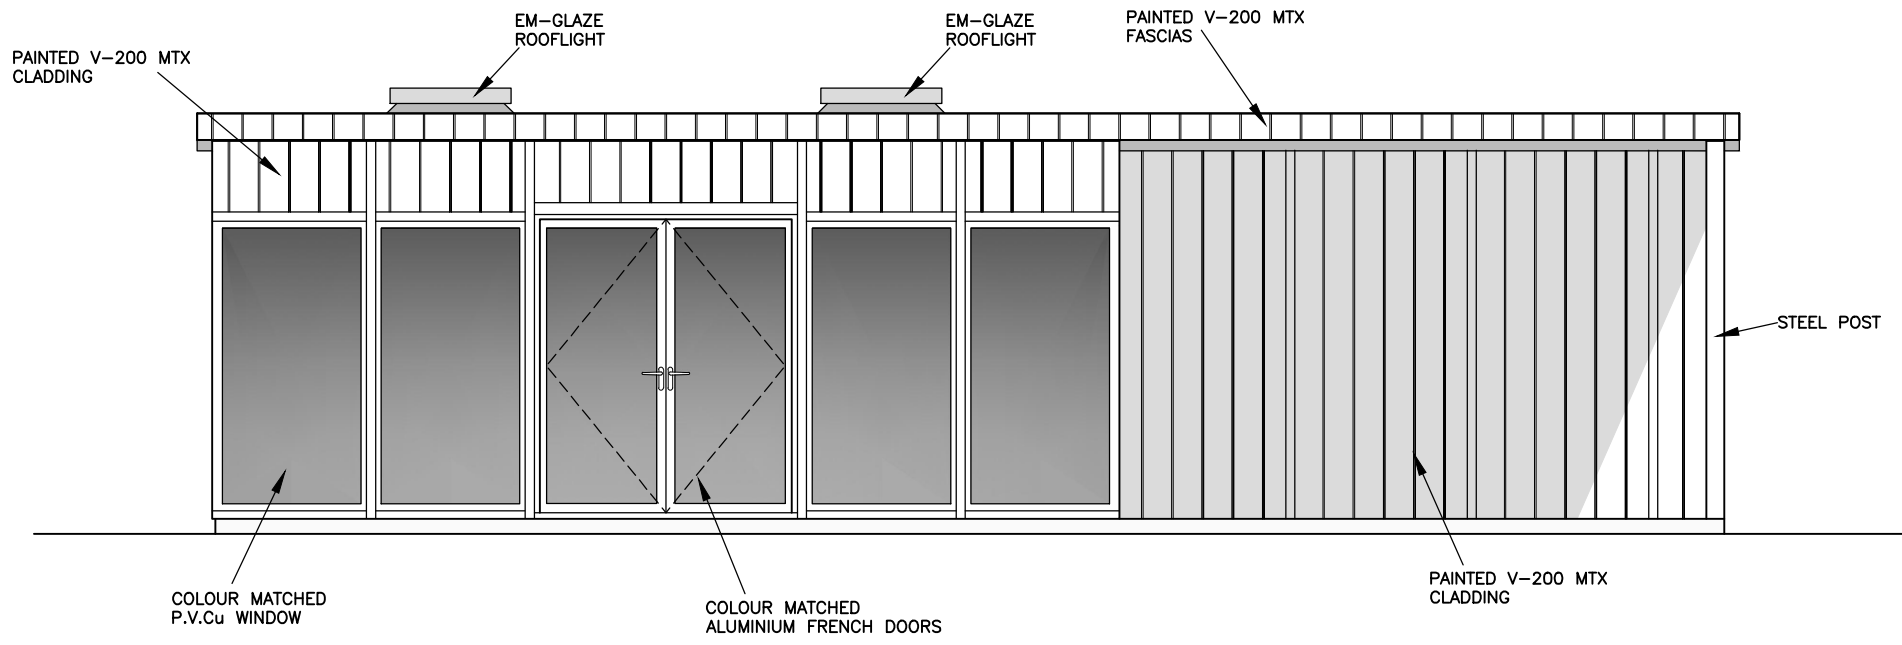


- NORTH (FRONT) ELEVATION - 1:50 -

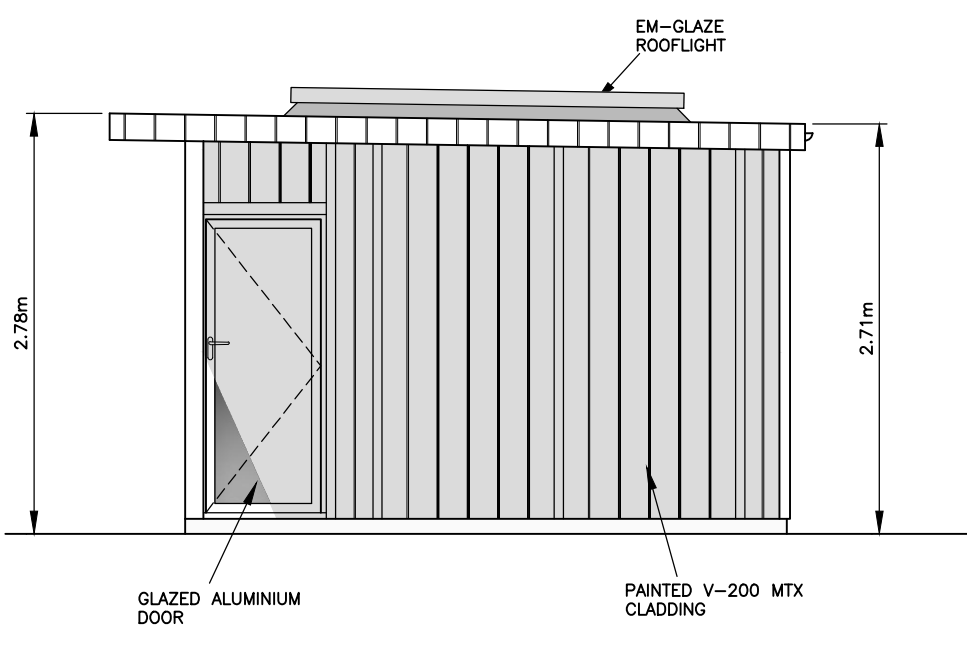


- WEST ELEVATION -

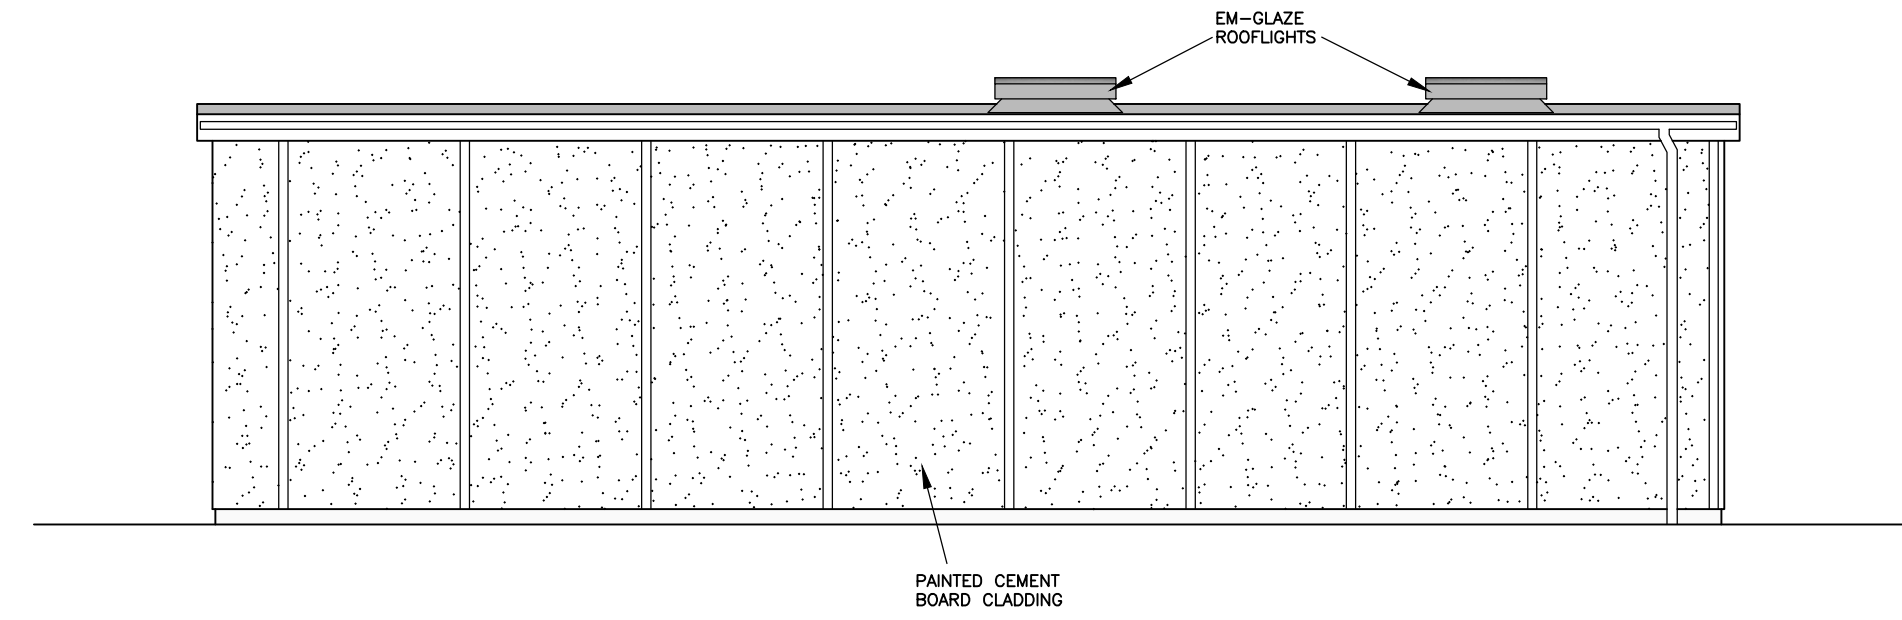


- SOUTH ELEVATION -

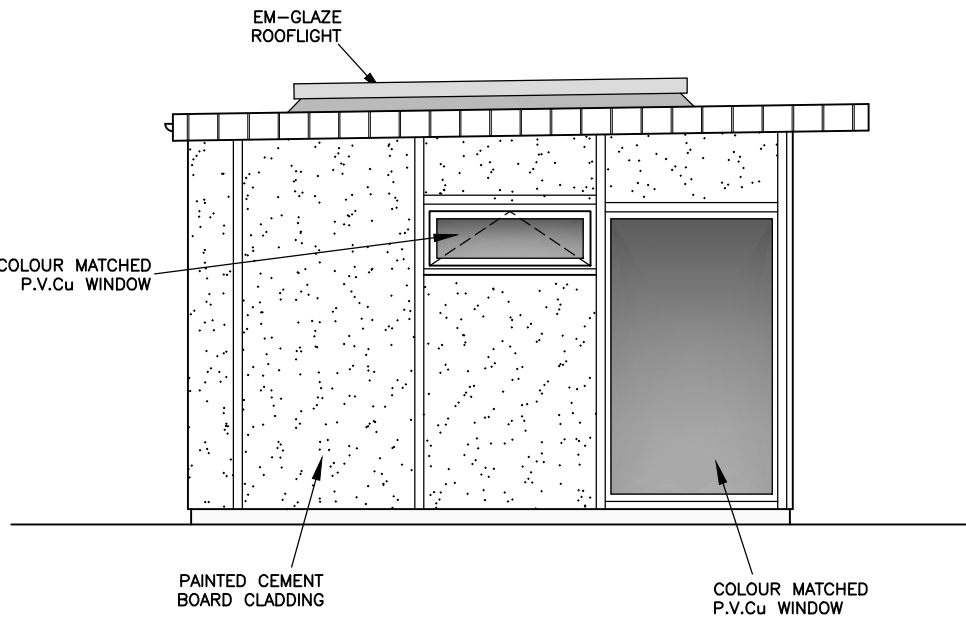

- EAST ELEVATION -

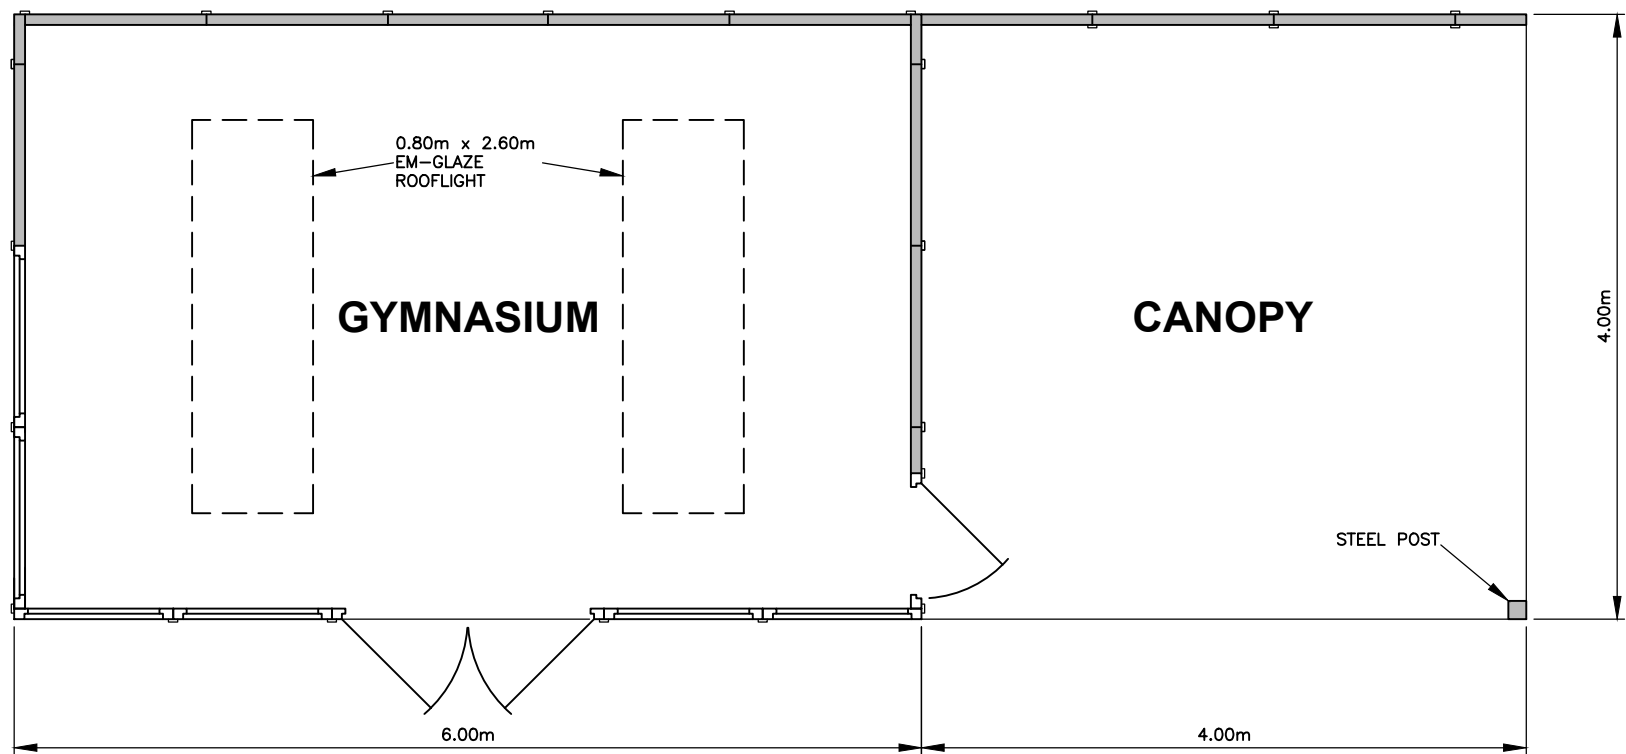

- FLOOR PLAN - 1:50 -

 

Revisions		
Client Mr & Mrs A Maxfield		
Job Title PROPOSED GARDEN BUILDINGS (GYMNASIUM & CANOPY)		
CHAUCER HOUSE 7 CROSS ROAD RUSTINGTON WEST SUSSEX		
Drawing Title GENERAL ARRANGEMENT		
BAKERS EST. 1983 Bakers Garden Buildings Units 28-29 Bolney Grange Business Park Stairbridge Lane Bolney, West Sussex Tel. 01444 247192		
Date	January 2022	Paper Size A2
Drawing Number	5 2 2 / 0 0 1 / 0 2	0