


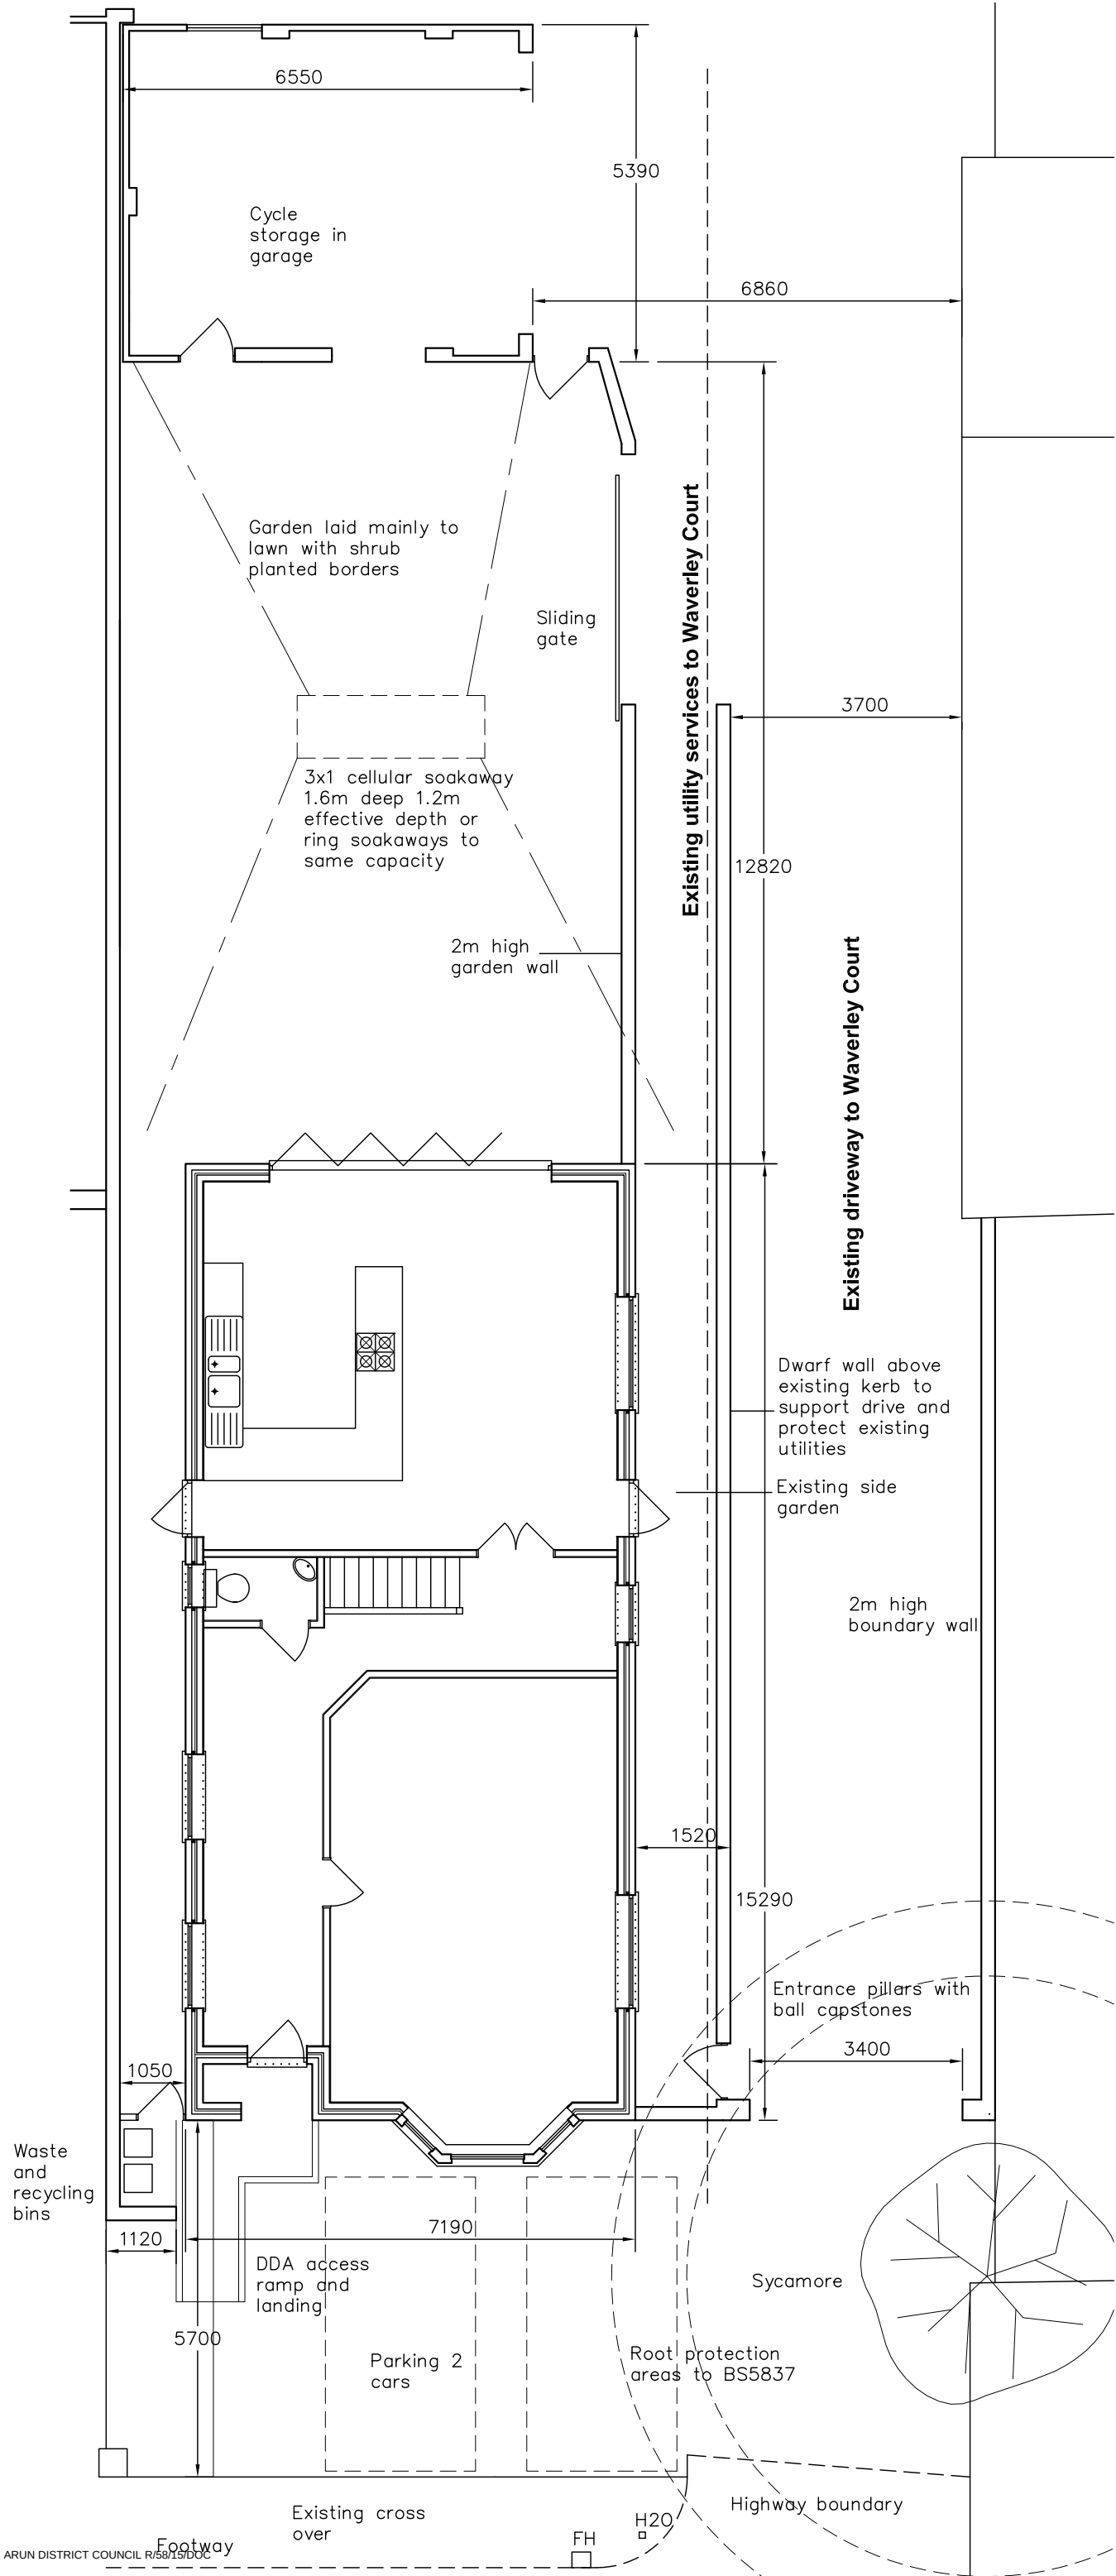

Areas m2:
Gross plot 381.4
House footprint 111.7
Ground floor 96.5
First floor 98.5

Frontage 9.76m

- |E| Car parking

|D| Boundary amendments

|C| Redesign

|B| Redesign

|A| Frontage corrected

Amendments: –
- March 2015

December 2014

October 2014

September 2014

21/07/2014

Bryceson Shaw Associates

Surveyors and Designers

2 Wellesley Court, Fitzalan Road, Littlehampton,
West Sussex BN17 5JW

Tel. 01903 734381 Mobile: 07889 651301
E-mail: brycesonshaw@btinternet.com

Project:

Proposed demolition and erection of new house; Sycamore
7 Waverley Road, Rustington BN16 2DX

Drawing:

Site plan

For:

Mr. & Mrs. G. J. John

Drawn:

PKS

Date:

June 2014

Scales:

1:100

No:

1516/01/11/E

To scale when printed on A3