


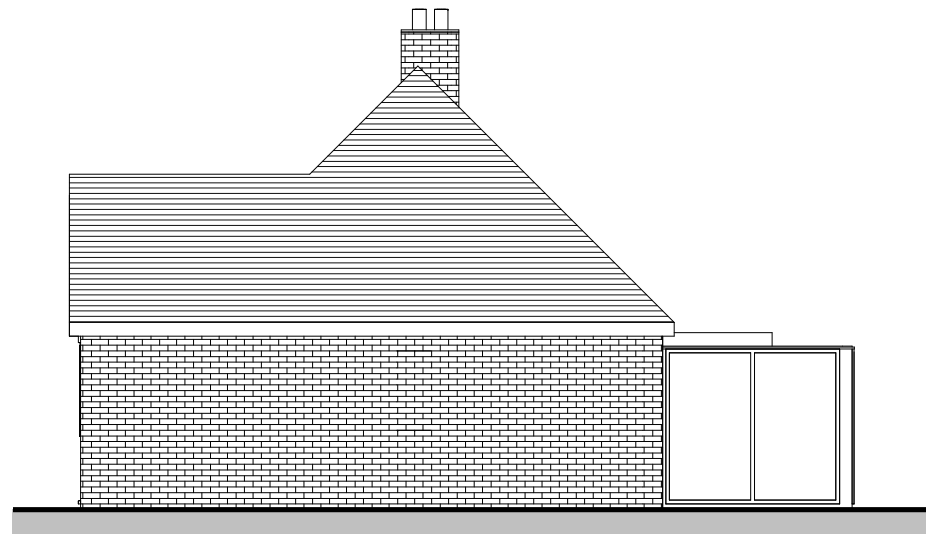

Existing East Elevation

1 : 100



Existing North Elevation

1 : 100





Existing West Elevation

1 : 100



Existing South Elevation

1 : 100

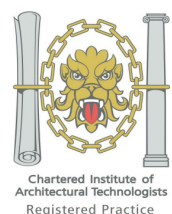 

Tel: 0800 6127 664
www.yourhomeplans.co.uk

Your Home Plans



These drawings are for approval purposes. Materials and products should not be ordered based on scaling from drawings as errors may occur along existing building lines. All measurements and supporting elements are to be checked on site. Refer to Your Home Plans if any discrepancies are found.


Mr B Coole
St Denys
Wallace Road
Rustington
West Sussex
BN16 3JZ

Existing Elevations


Project number	STD-21	A101
Date	13th March 2021	
Drawn by	JG	
Checked by	Checker	Scale 1 : 100



Proposed East Elevation
1 : 100

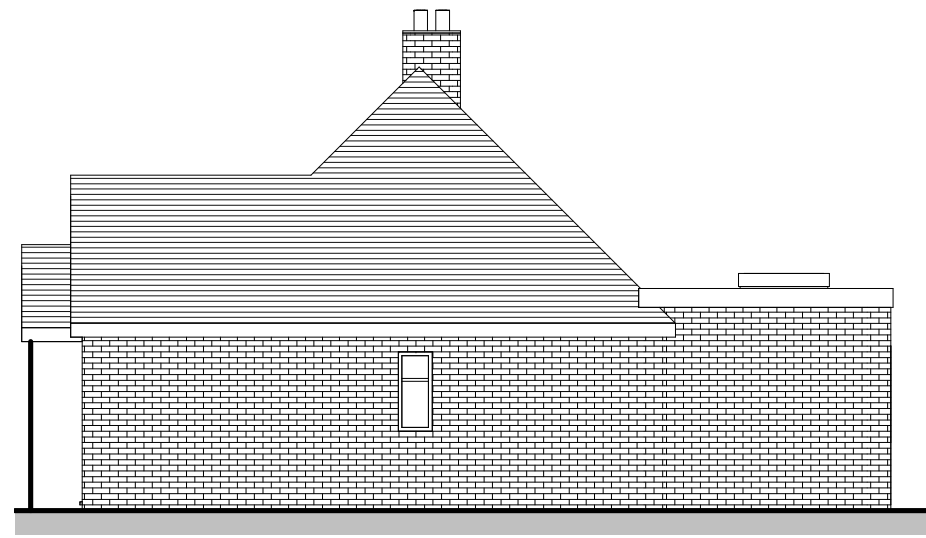


Proposed North Elevation
1 : 100

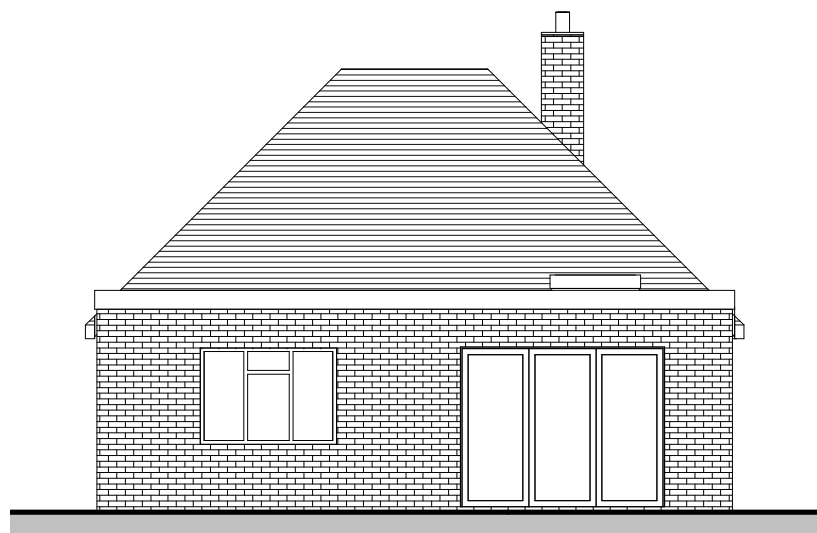

Proposed West Elevation
1 : 100



Proposed South Elevation
1 : 100

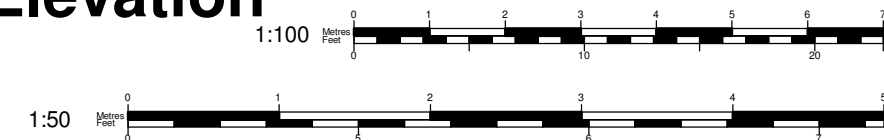

Tel: 0800 6127 664
www.yourhomeplans.co.uk

Your Home Plans




These drawings are for approval purposes. Materials and products should not be ordered based on scaling from drawings as errors may occur along existing building lines. All measurements and supporting elements are to be checked on site. Refer to Your Home Plans if any discrepancies are found.

Mr B Coole
St Denys
Wallace Road
Rustington
West Sussex
BN16 3JZ


Proposed Elevations

Project number	STD-21	A102
Date	13th March 2021	
Drawn by	JG	
Checked by	Checker	Scale 1 : 100

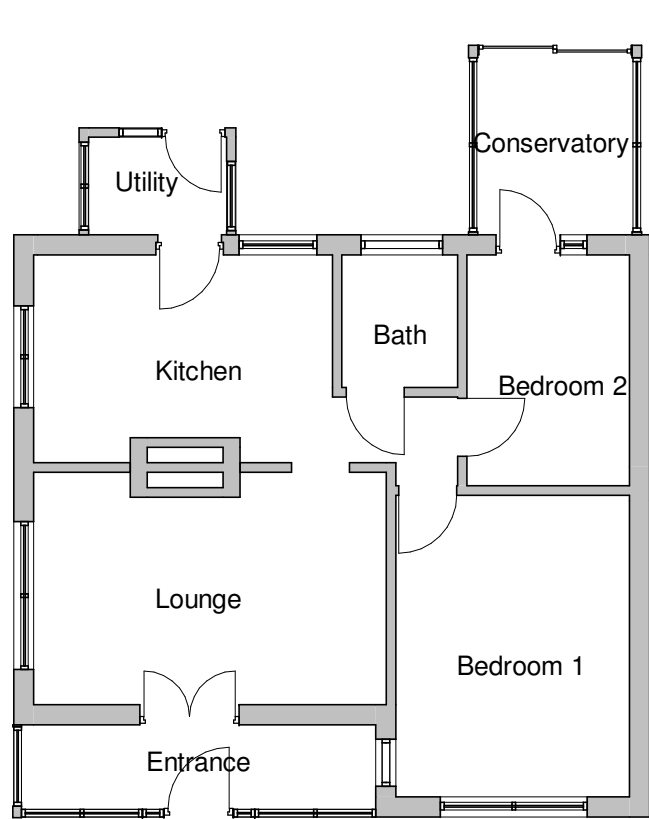


Existing Ground Floor

1 : 100

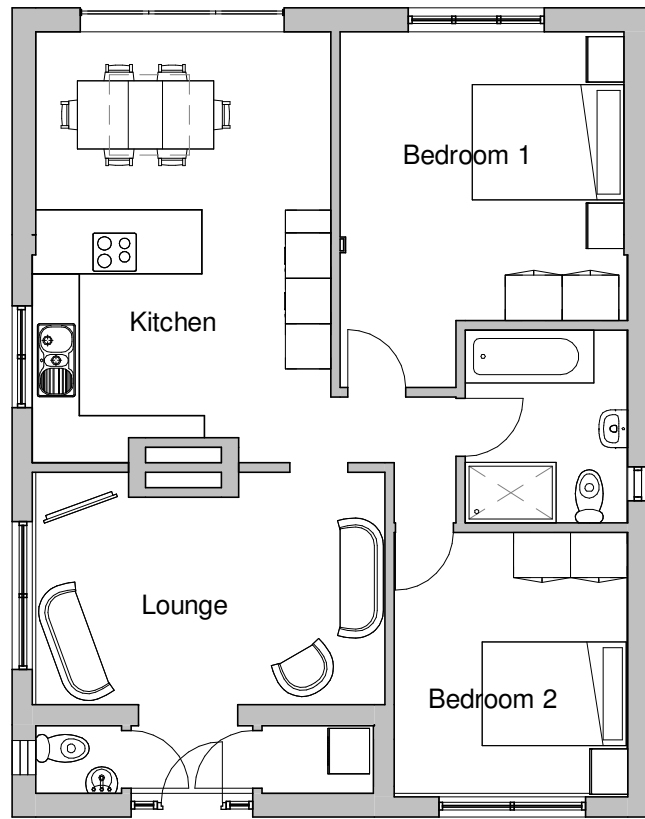


Proposed Ground Floor

1 : 100

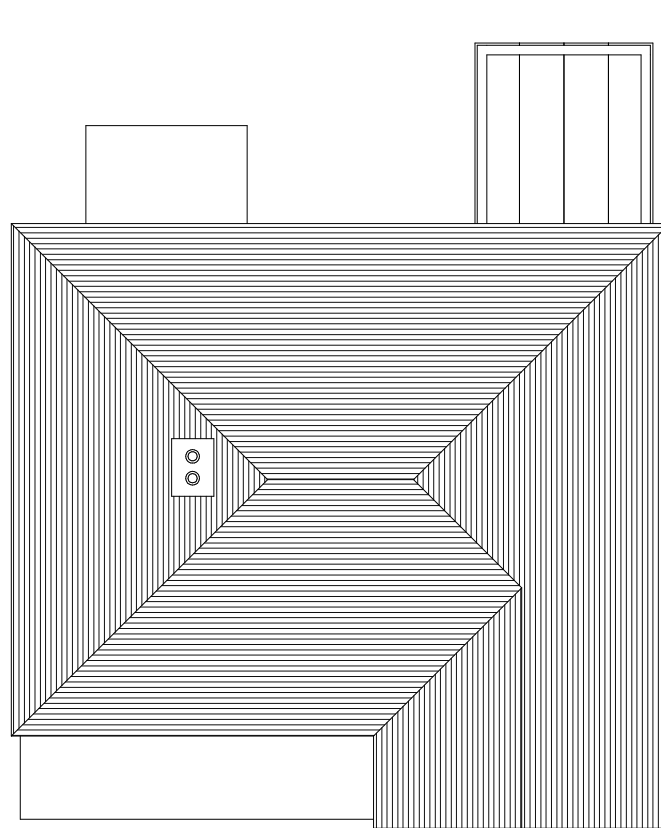


Existing Roof Plan

1 : 100

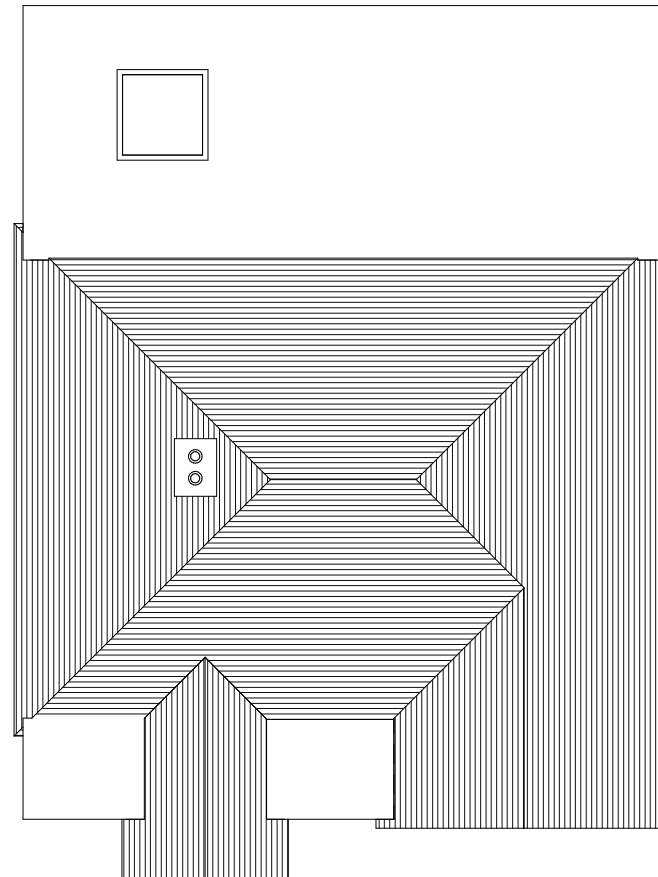

Proposed Roof Plan

1 : 100

 

Tel: 0800 6127 664
www.yourhomeplans.co.uk

Your Home Plans



These drawings are for approval purposes. Materials and products should not be ordered based on scaling from drawings as errors may occur along existing building lines. All measurements and supporting elements are to be checked on site. Refer to Your Home Plans if any discrepancies are found.

Mr B Coole
St Denys
Wallace Road
Rustington
West Sussex
BN16 3JZ

Floor Plans

Project number	STD-21	A103
Date	13th March 2021	
Drawn by	JG	
Checked by	Checker	Scale 1 : 100