


IT IS NOT THE INTENTION FOR THE DRAWINGS AND DOCUMENTATIONS TO COVER EVERY ASPECT OF THE DETAILS AND SPECIFICATIONS FOR THE CONSTRUCTION OF THE PROPOSAL, BUT FOR THE PURPOSE OF OBTAINING PLANNING AND OR BUILDING REGULATION APPROVAL BY THE RELEVANT LOCAL AUTHORITY.

CONTRACTOR TO CHECK AND REPORT ANY DESCREPANCIES IN WRITING.


DRAWING IS NOT TO BE SCALED, EXCEPT FOR PLANNING PURPOSES. WORK TO FIGURED DIMENSIONS ONLY AND TO EXISTING WORKS.

REPRODUCTION IN WHOLE OR PART OF ANY DRAWINGS OR RELEVANT CONTRACT DOCUMENTS IS STRICTLY PROHIBITED WITHOUT PRIOR WRITTEN PERMISSION FROM RON J WEST


ARUN DISTRICT COUNCIL				
No.	R	59	09	

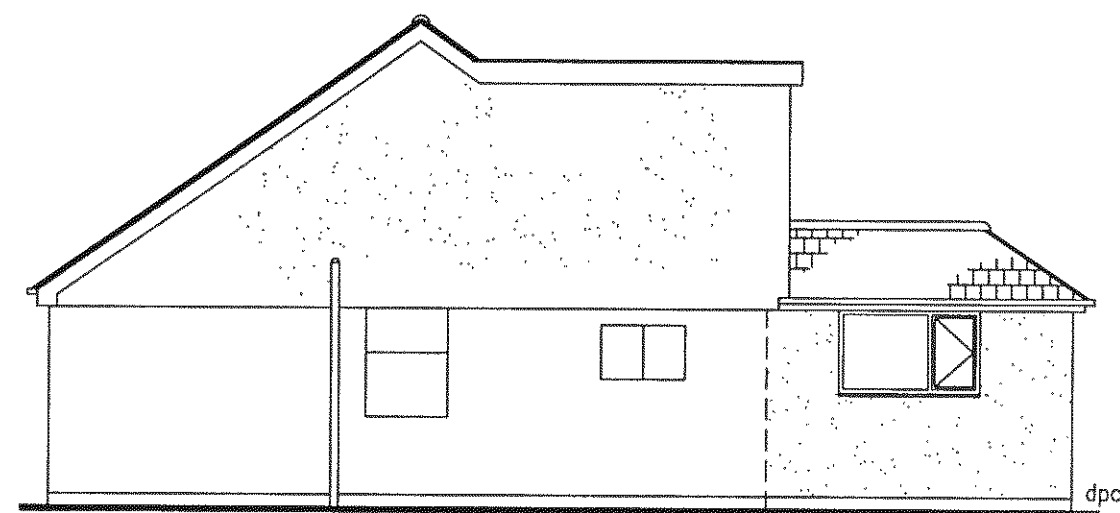


EXISTING WEST ELEVATION

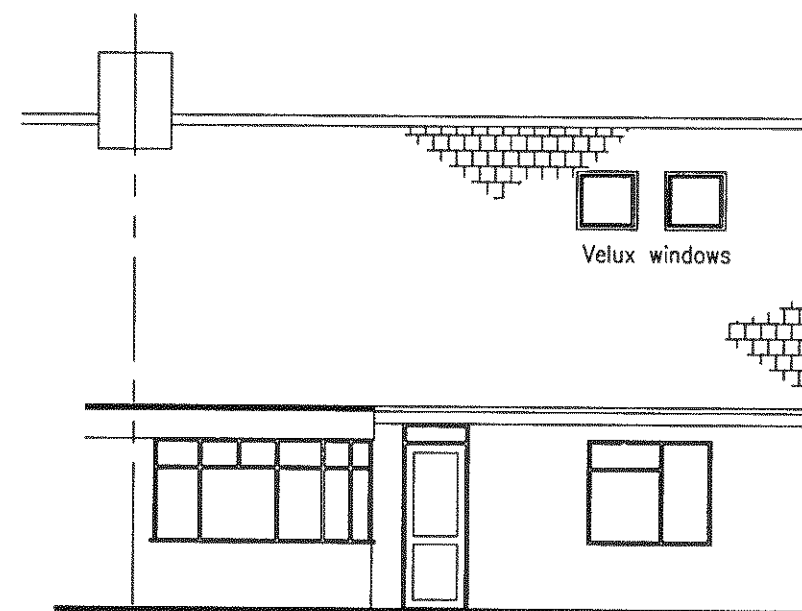


EXISTING NORTH ELEVATION

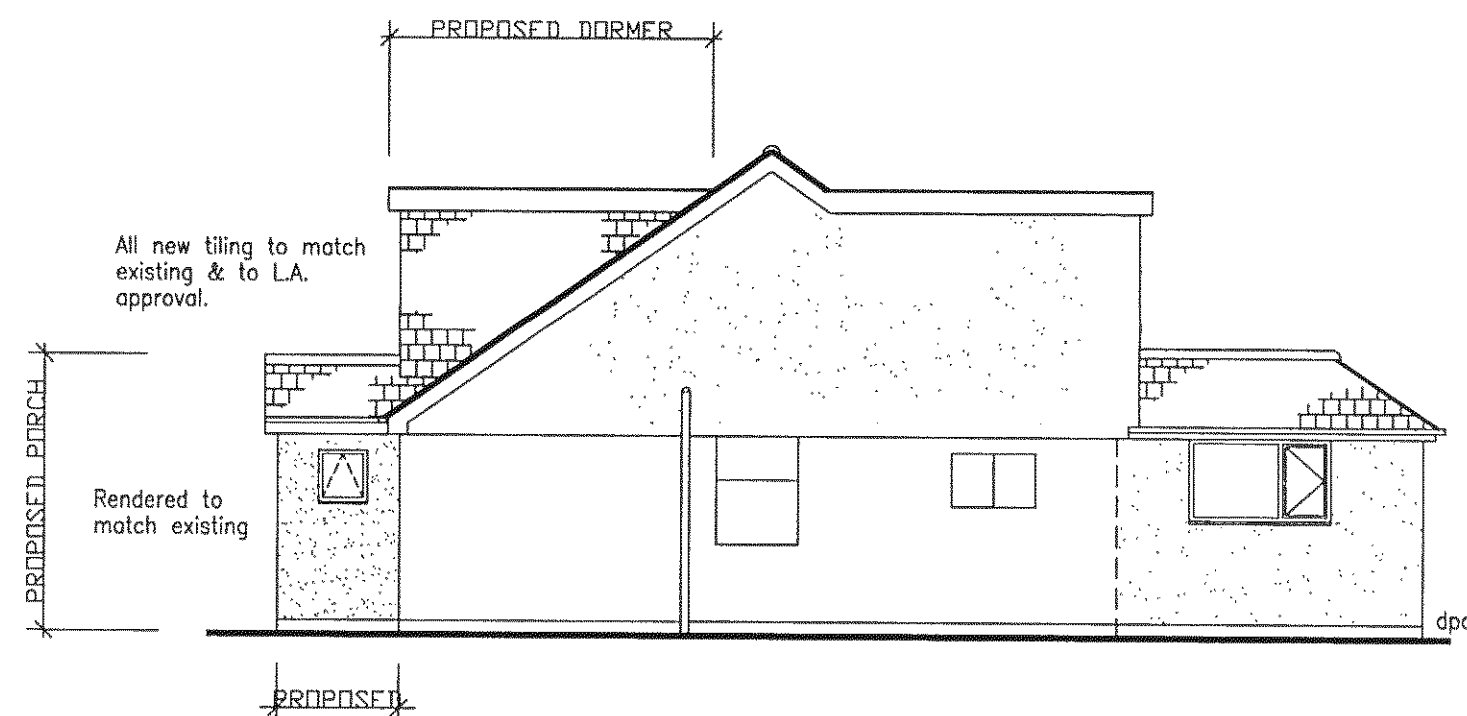

PROPOSED WEST ELEVATION

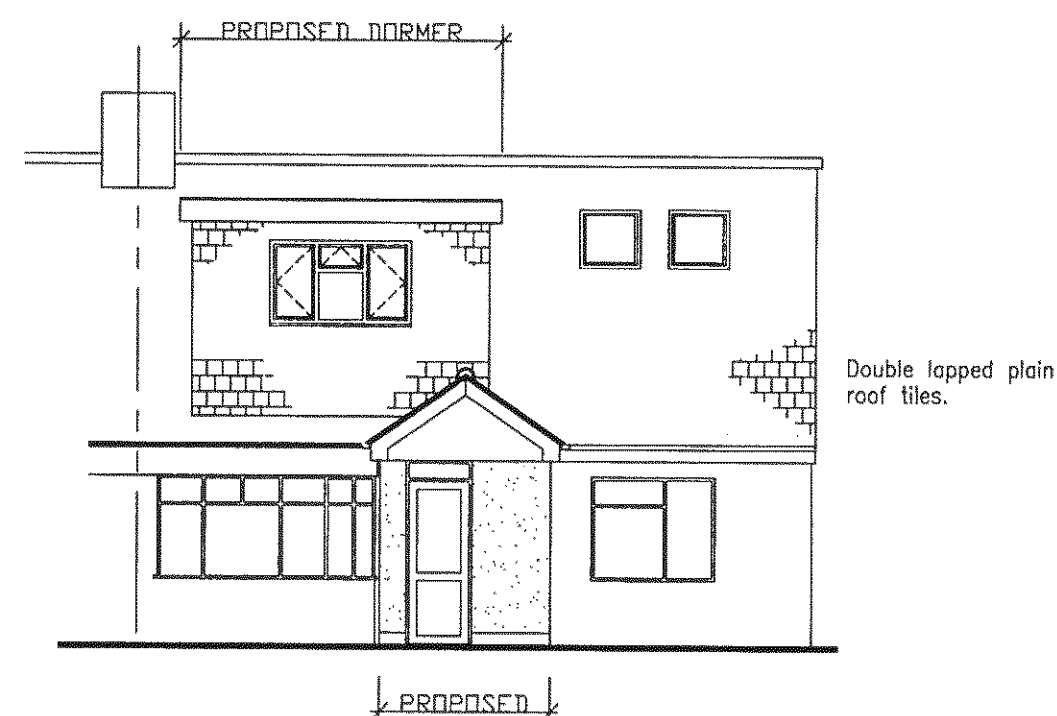

PROPOSED NORTH ELEVATION

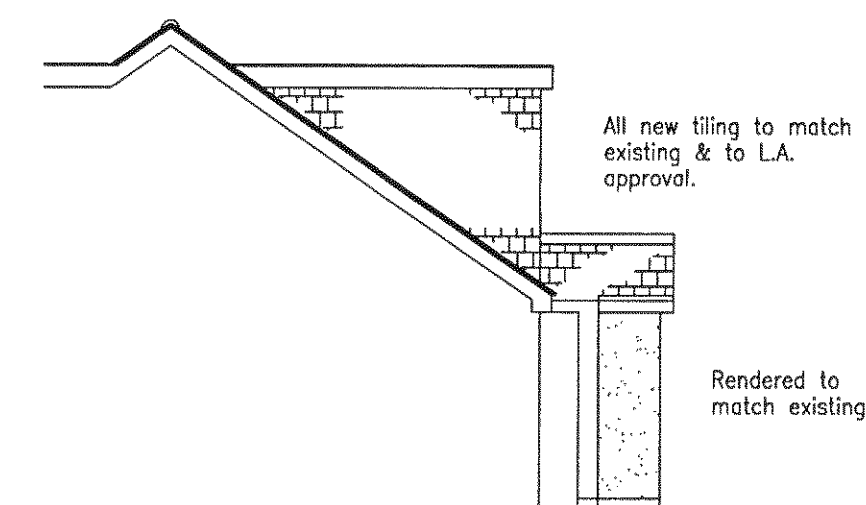

PROPOSED SECTIONAL PART
EAST ELEVATION

ALL EXTERNAL FINISHES TO MATCH EXISTING AND TO THE LOCAL AUTHORITY APPROVAL

Ron J West F.F.B. BUILDING & STRUCTURAL CONSULTANT 33 Highdown Drive Littlehampton W.Sx. BN17 6HH Telephone 01903 717311 e.mail. rwa@ronwest.free-online.co.uk		
Client	MR & MRS J BARCOCK 145 WORTHING ROAD RUSTINGTON WEST SUSSEX	
Job	PROPOSED ROOM IN ROOF AND FRONT PORCH	
Drawing Title	ELEVATIONS	
Date FEB 2009	Scales 1:100@A2 1:150@A3 1:200@A4	Drawn by RJWest
CAD File D:\BARCOCKJ	Plot Scale 1:50@A2	
Drwg No. C0309/20		