

IT IS NOT THE INTENTION FOR THE DRAWINGS AND DOCUMENTATIONS TO COVER EVERY ASPECT OF THE DETAILS AND SPECIFICATIONS FOR THE CONSTRUCTION OF THE PROPOSAL, BUT FOR THE PURPOSE OF OBTAINING PLANNING AND OR BUILDING REGULATION APPROVAL BY THE RELEVANT LOCAL AUTHORITY.

CONTRACTOR TO CHECK AND REPORT ANY DESCREANCIES IN WRITING.

DRAWING IS NOT TO BE SCALED, EXCEPT FOR PLANNING PURPOSES. WORK TO FIGURED DIMENSIONS ONLY AND TO EXISTING WORKS.

REPRODUCTION IN WHOLE OR PART OF ANY DRAWINGS OR RELEVANT CONTRACT DOCUMENTS IS STRICTLY PROHIBITED WITHOUT PRIOR WRITTEN PERMISSION FROM RON J WEST

ANY WORK CARRIED OUT PRIOR TO LOCAL AUTHORITY APPROVAL, IS DONE SO ENTIRELY AT THE RISK AND RESPONSIBILITY OF THE CONTRACTOR/CLIENT.

TO BE READ IN CONJUNCTION WITH ENGINEERS CALCULATION SHEETS NOS.

A Clarification of existing and proposed works 03-04-09

Ron J West F.F.B.
BUILDING & STRUCTURAL CONSULTANT
33 Highdown Drive Littlehampton W.Sx. BN17 6HH
Telephone 01903 717311

Client MR & MRS J BARCOCK
145 WORTHING ROAD
RUSTINGTON WEST SUSSEX


Job PROPOSED ROOM IN ROOF
AND FRONT PORCH

Drawing Title
GROUND & FIRST FLOOR PLANS


Date FEB 2009	Scales 1:50@A2 1:75@A3 1:100@A4	Drawn by RJWest
------------------	--	--------------------

CAD File D:\BARCOCKJ	Plot Scale 1:50@A2
-------------------------	-----------------------

Drwg No. C0309/10	A
----------------------	---

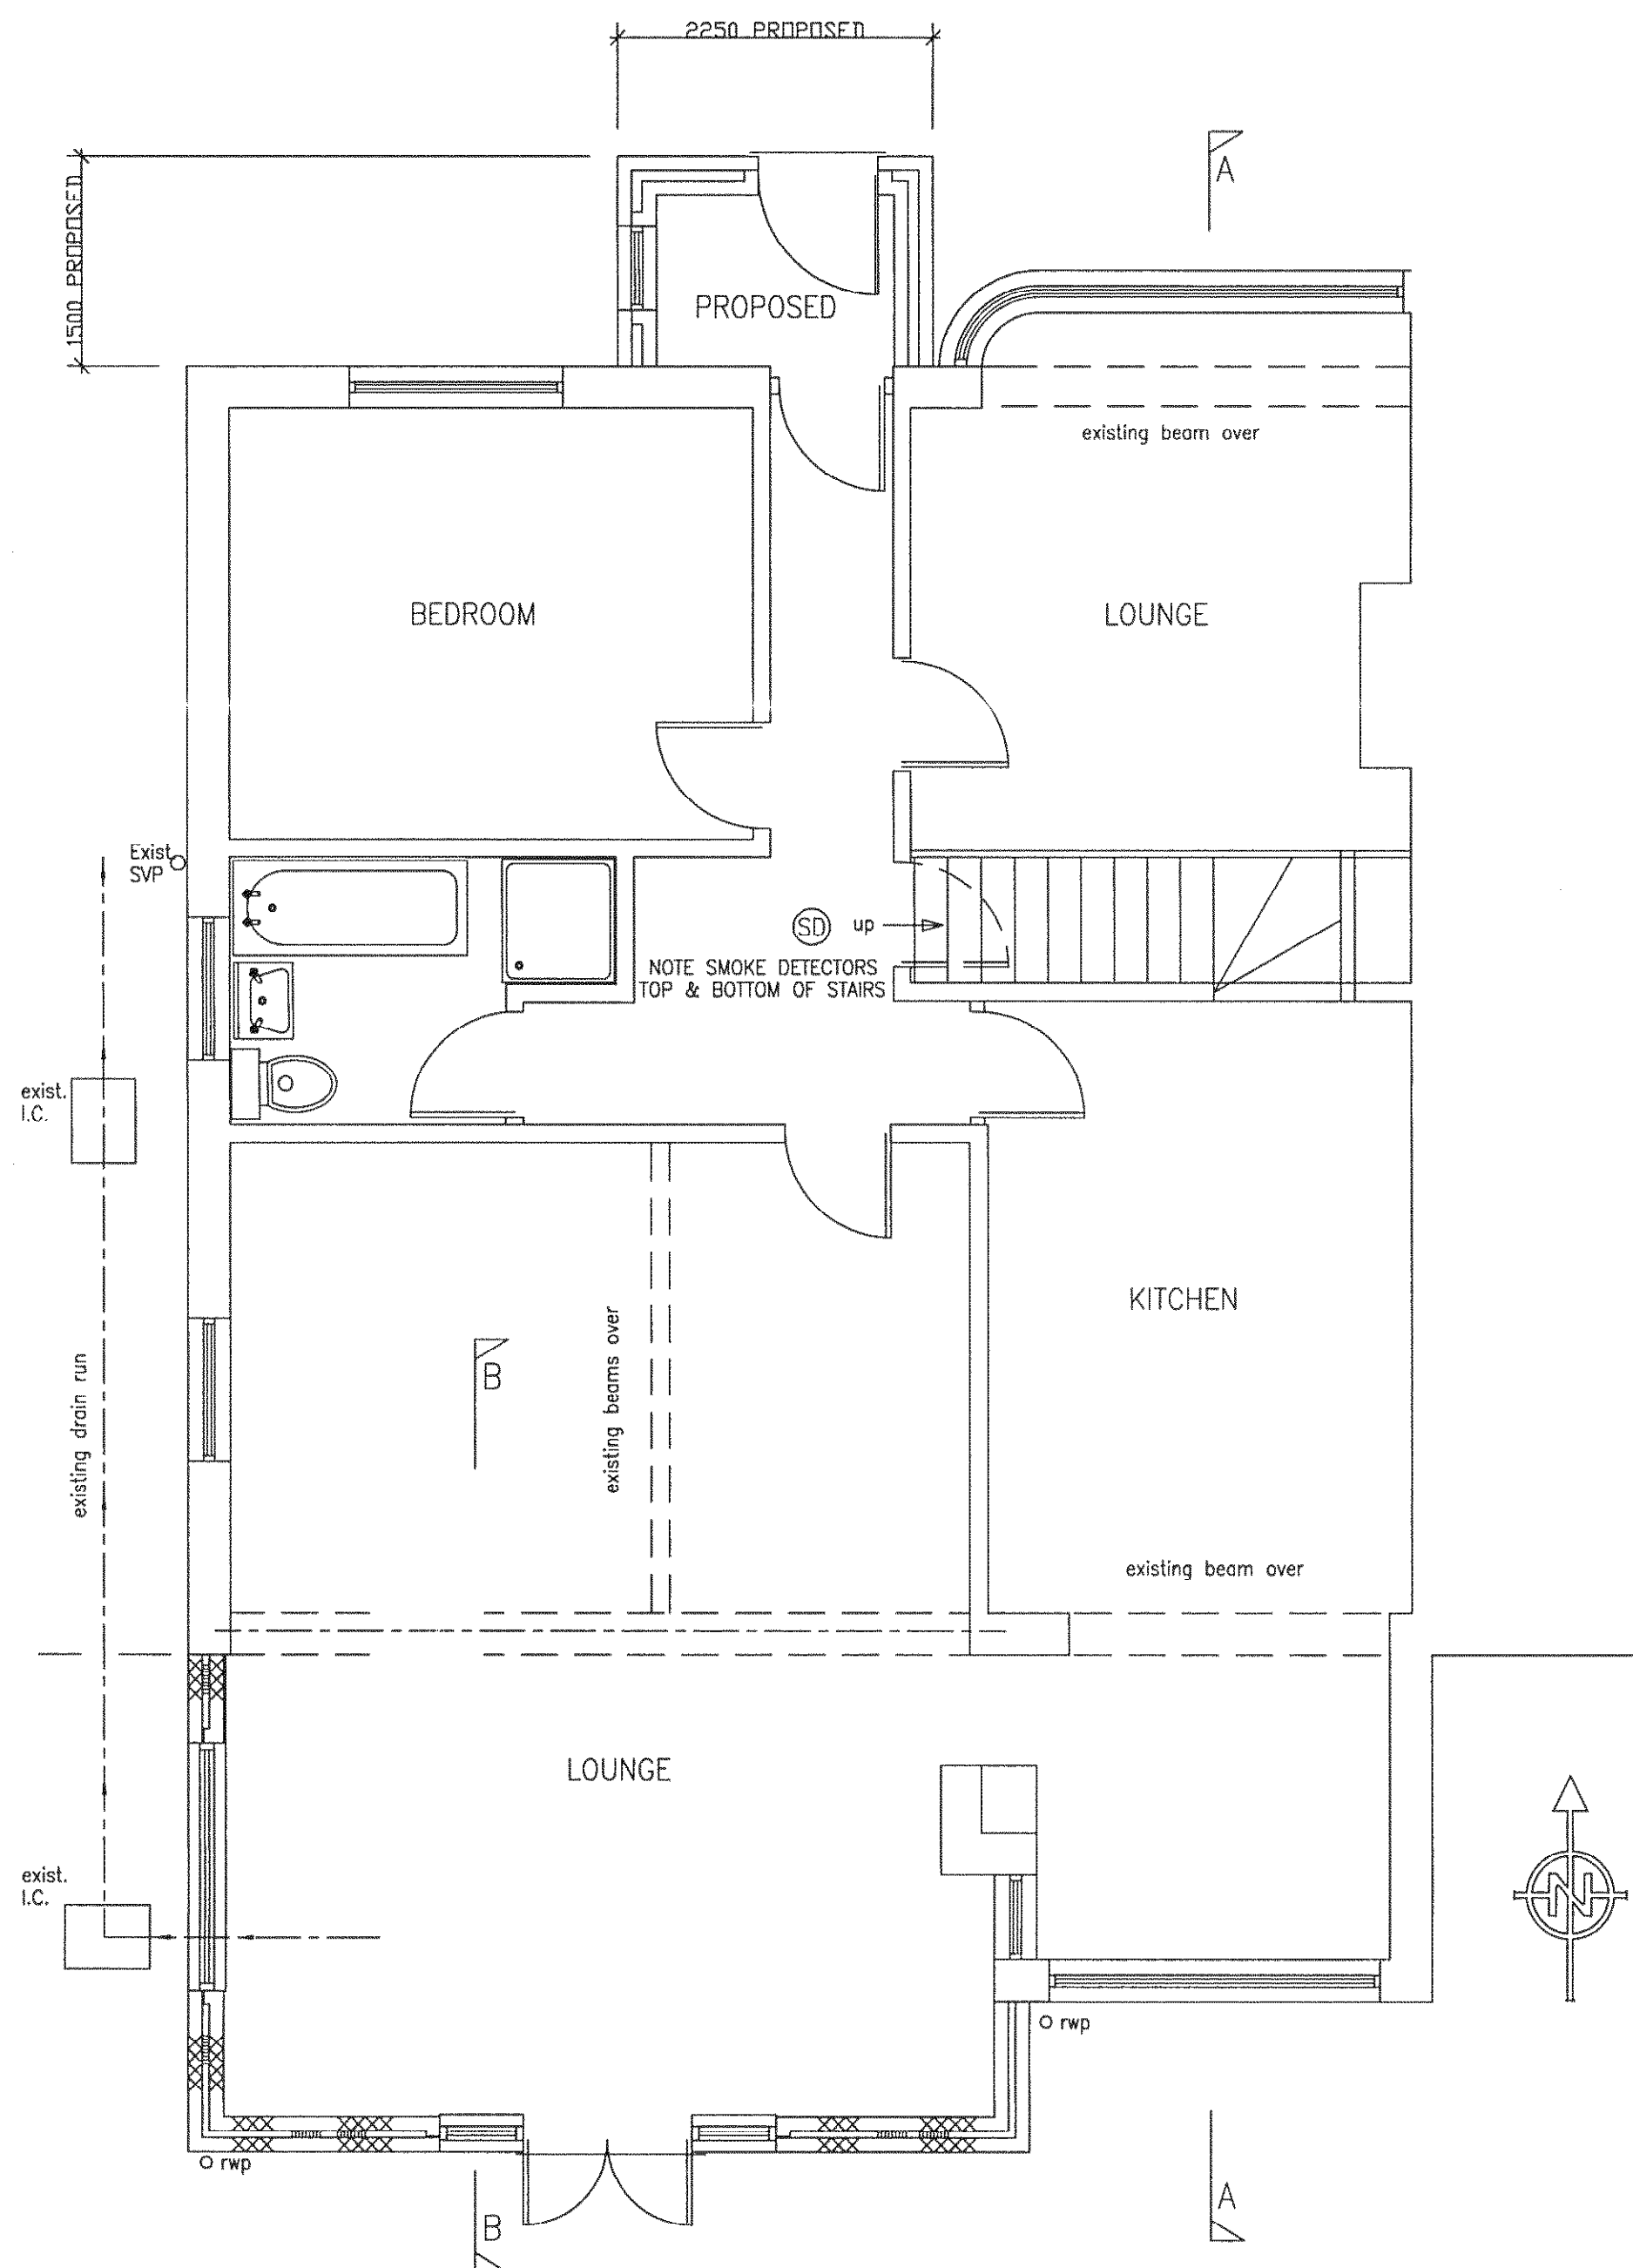

EXISTING GROUND FLOOR PLAN SHOWING
THE PROPOSED ADDITION OF A PORCH

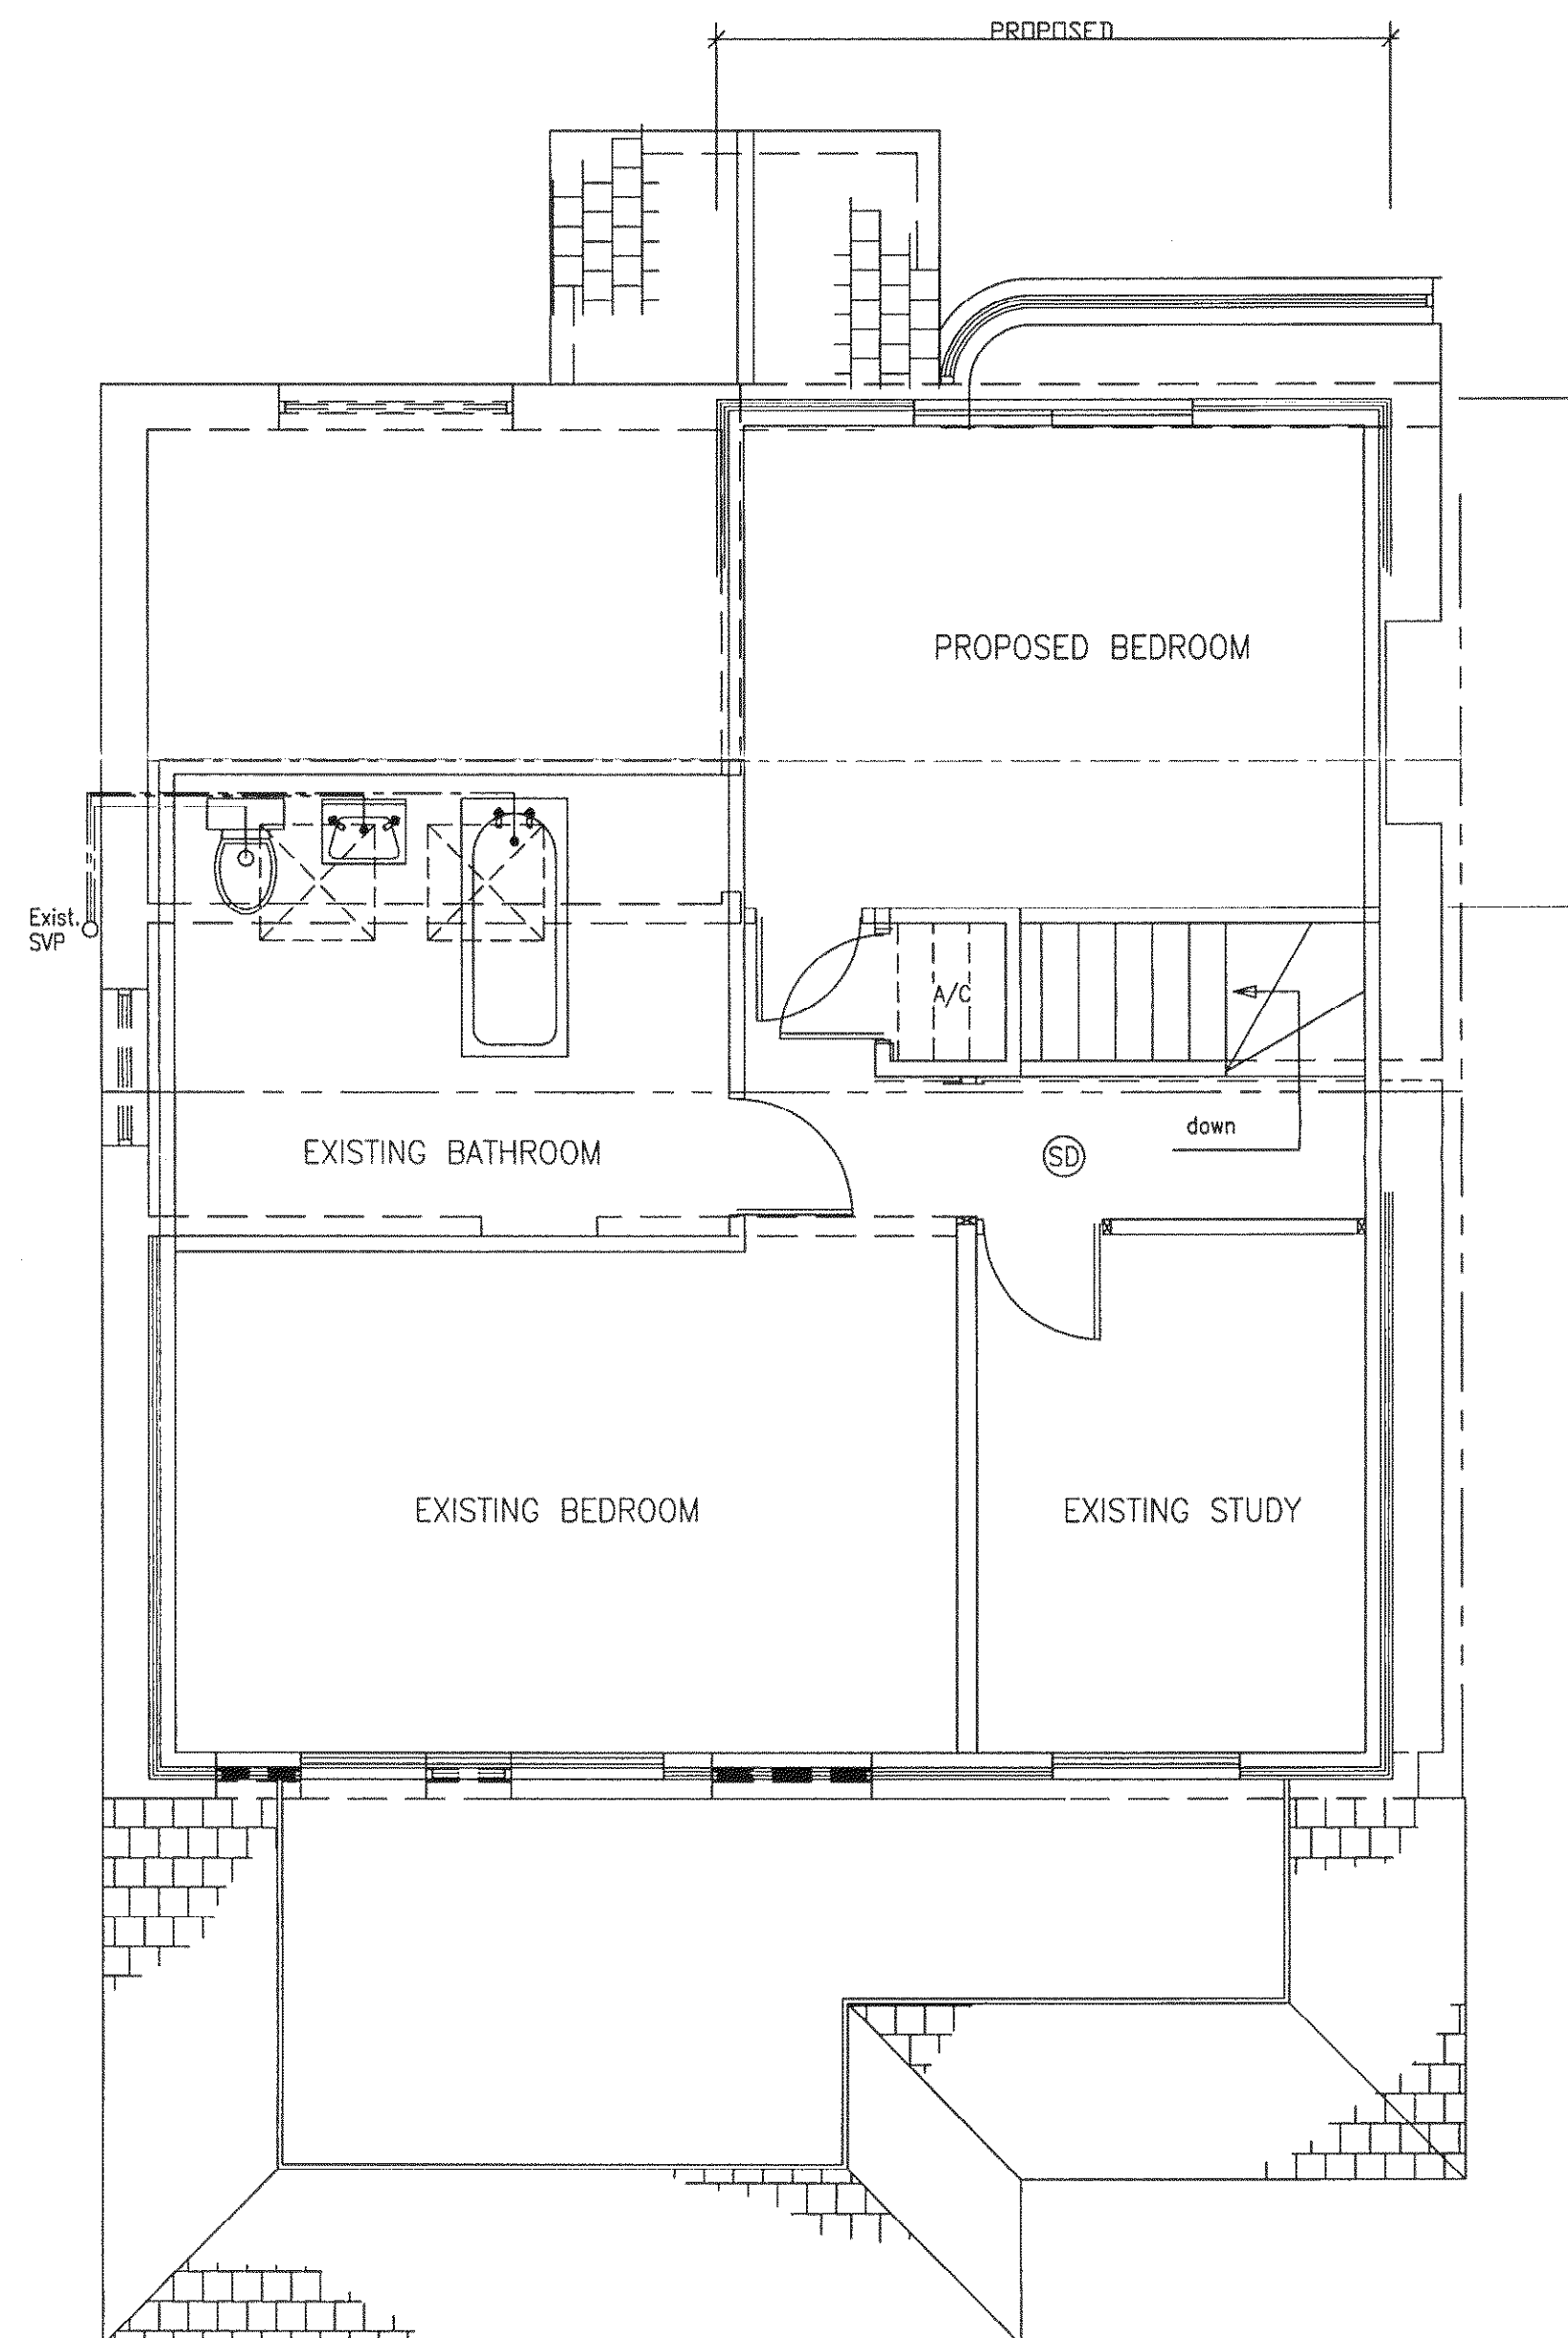

EXISTING FIRST FLOOR PLAN SHOWING THE
PROPOSED ADDITIONAL ROOM WITH DORMER