


General Notes:

Do not scale dimensions from this drawing, unless for Planning purposes.

The Contractor is responsible for checking all dimensions on site prior to commencement of the works.

This drawing is to be read in conjunction with the specification.

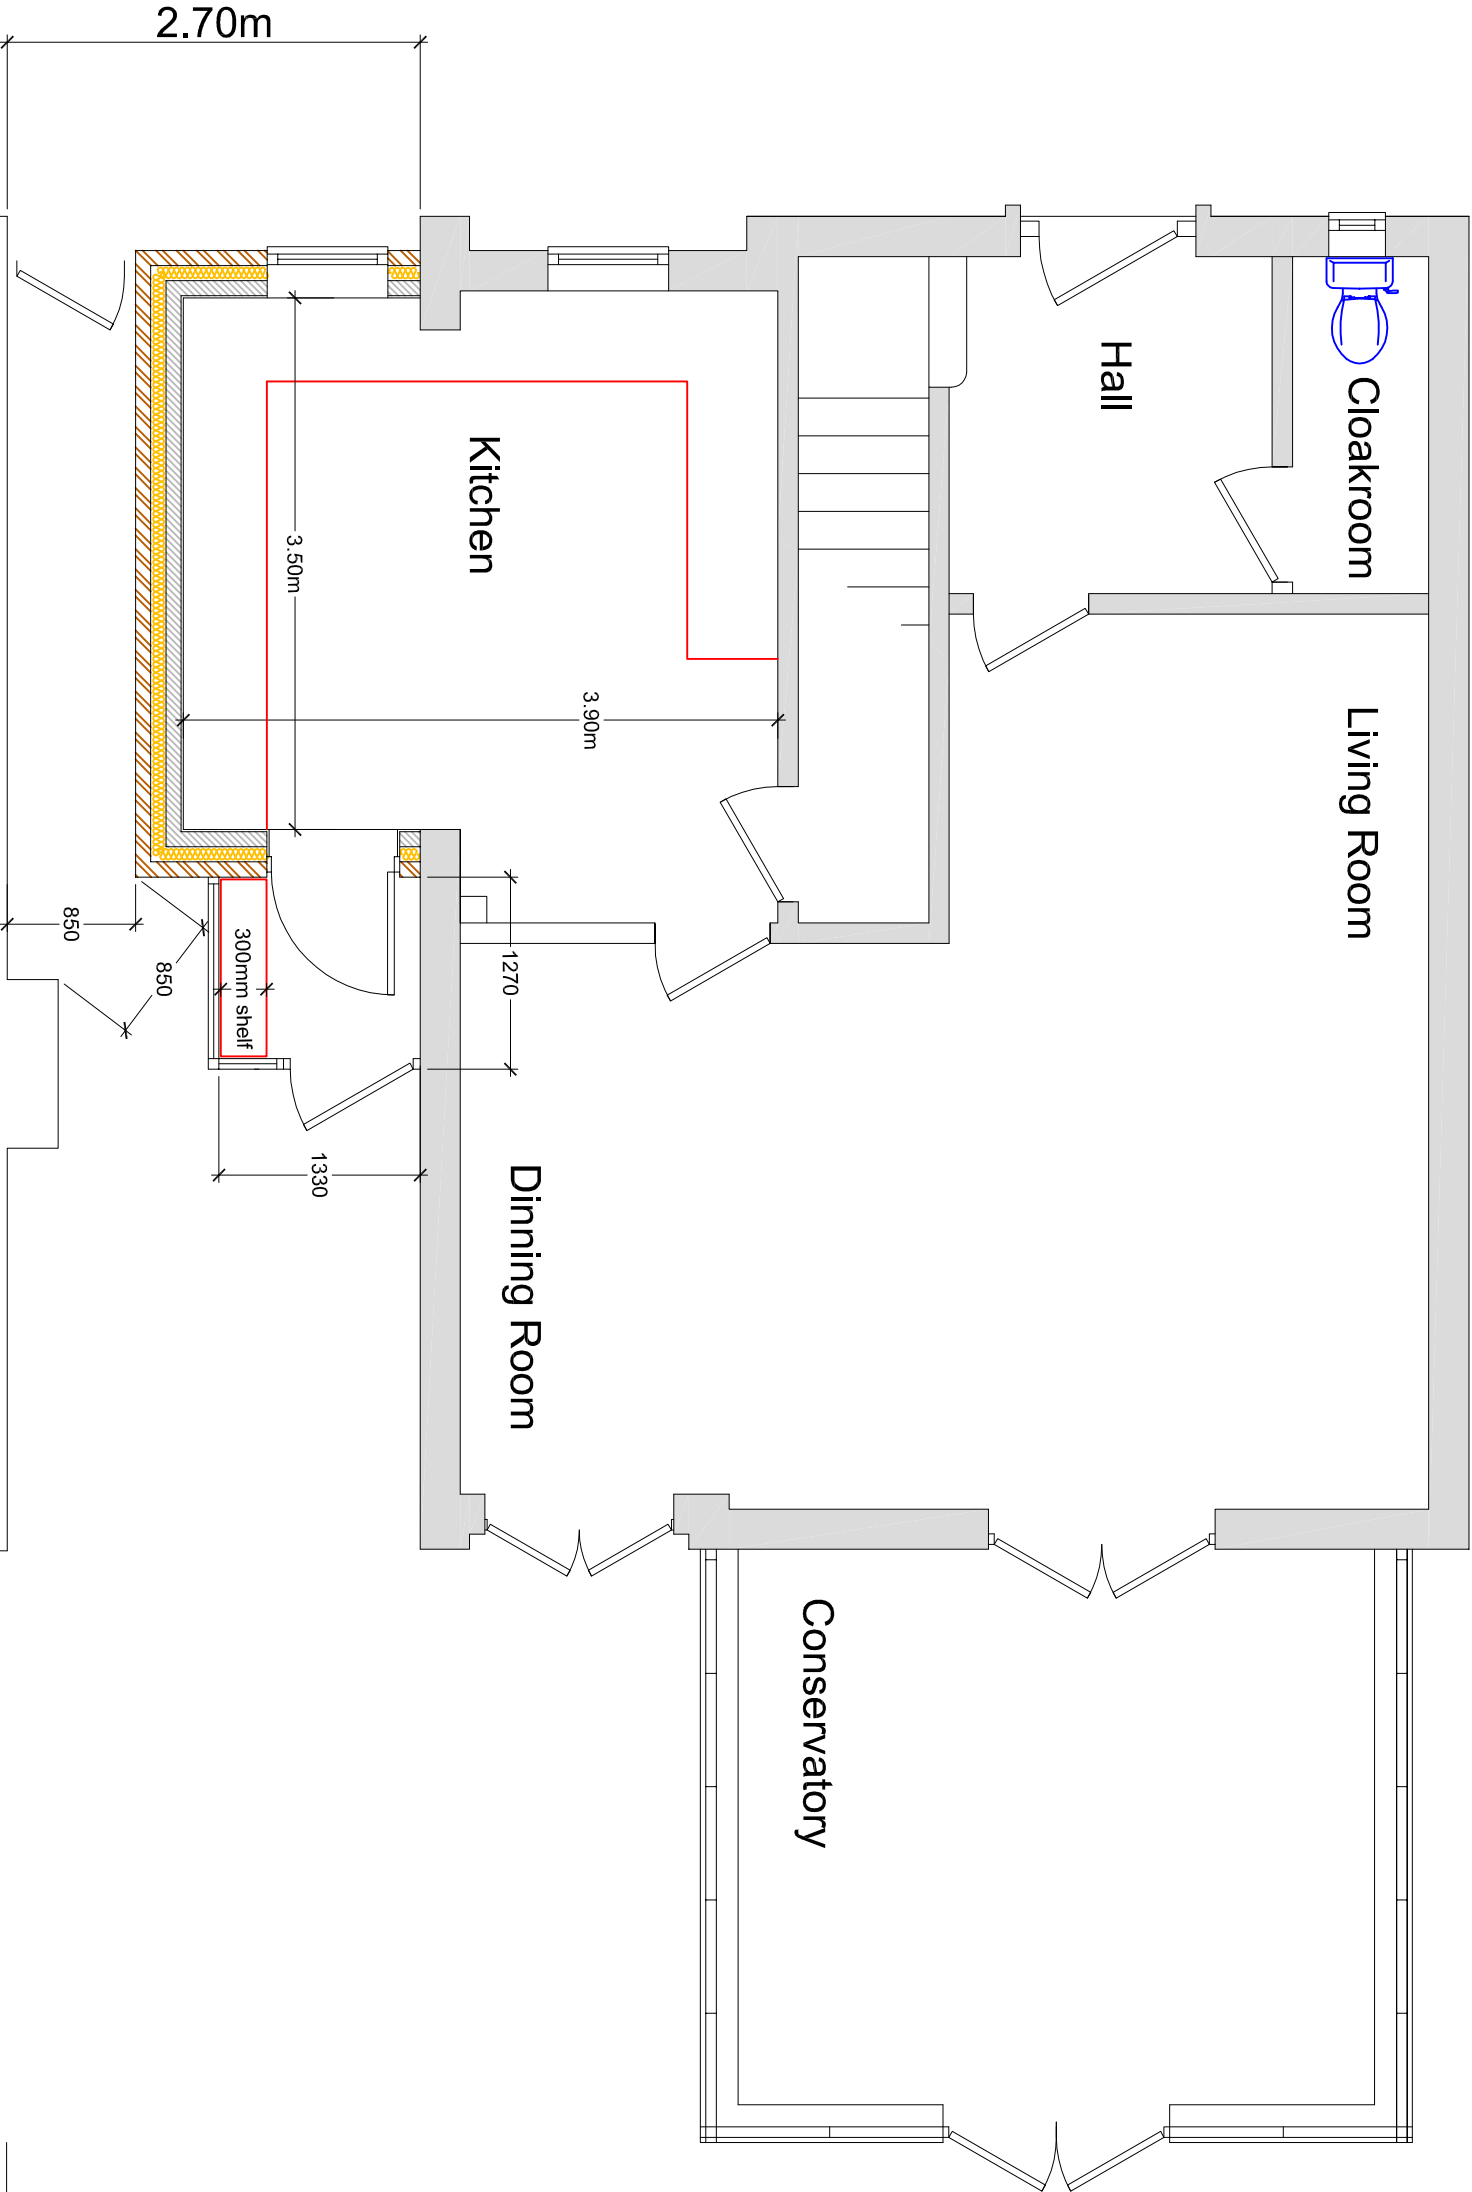

Revision	Date	Description
Client:		
Mr & Mrs S Rouse, 22 The Marlets, Rustington BN16 2TY		
Project:		
Side Kitchen Extension		
Drawing Title:		
Proposed Building Floor Plan.		
Scale:		Drawn By:
1:50		31/12/2020 BE
Drawing Number:		Revision:
1415/004		-
Brian Elstone Surveying Services Ltd Brian Elstone, MCIOB, IMAPS, FCABE Building Surveyor and Architectural Consultant CDM Consultant 1 Heme Court, Station Road, Rustington, West Sussex, BN16 3BQ Phone: 01903 784884, Mobile: 07710 593021. Email: brian@elstone.biz		

ISSUED 11.01.2021