


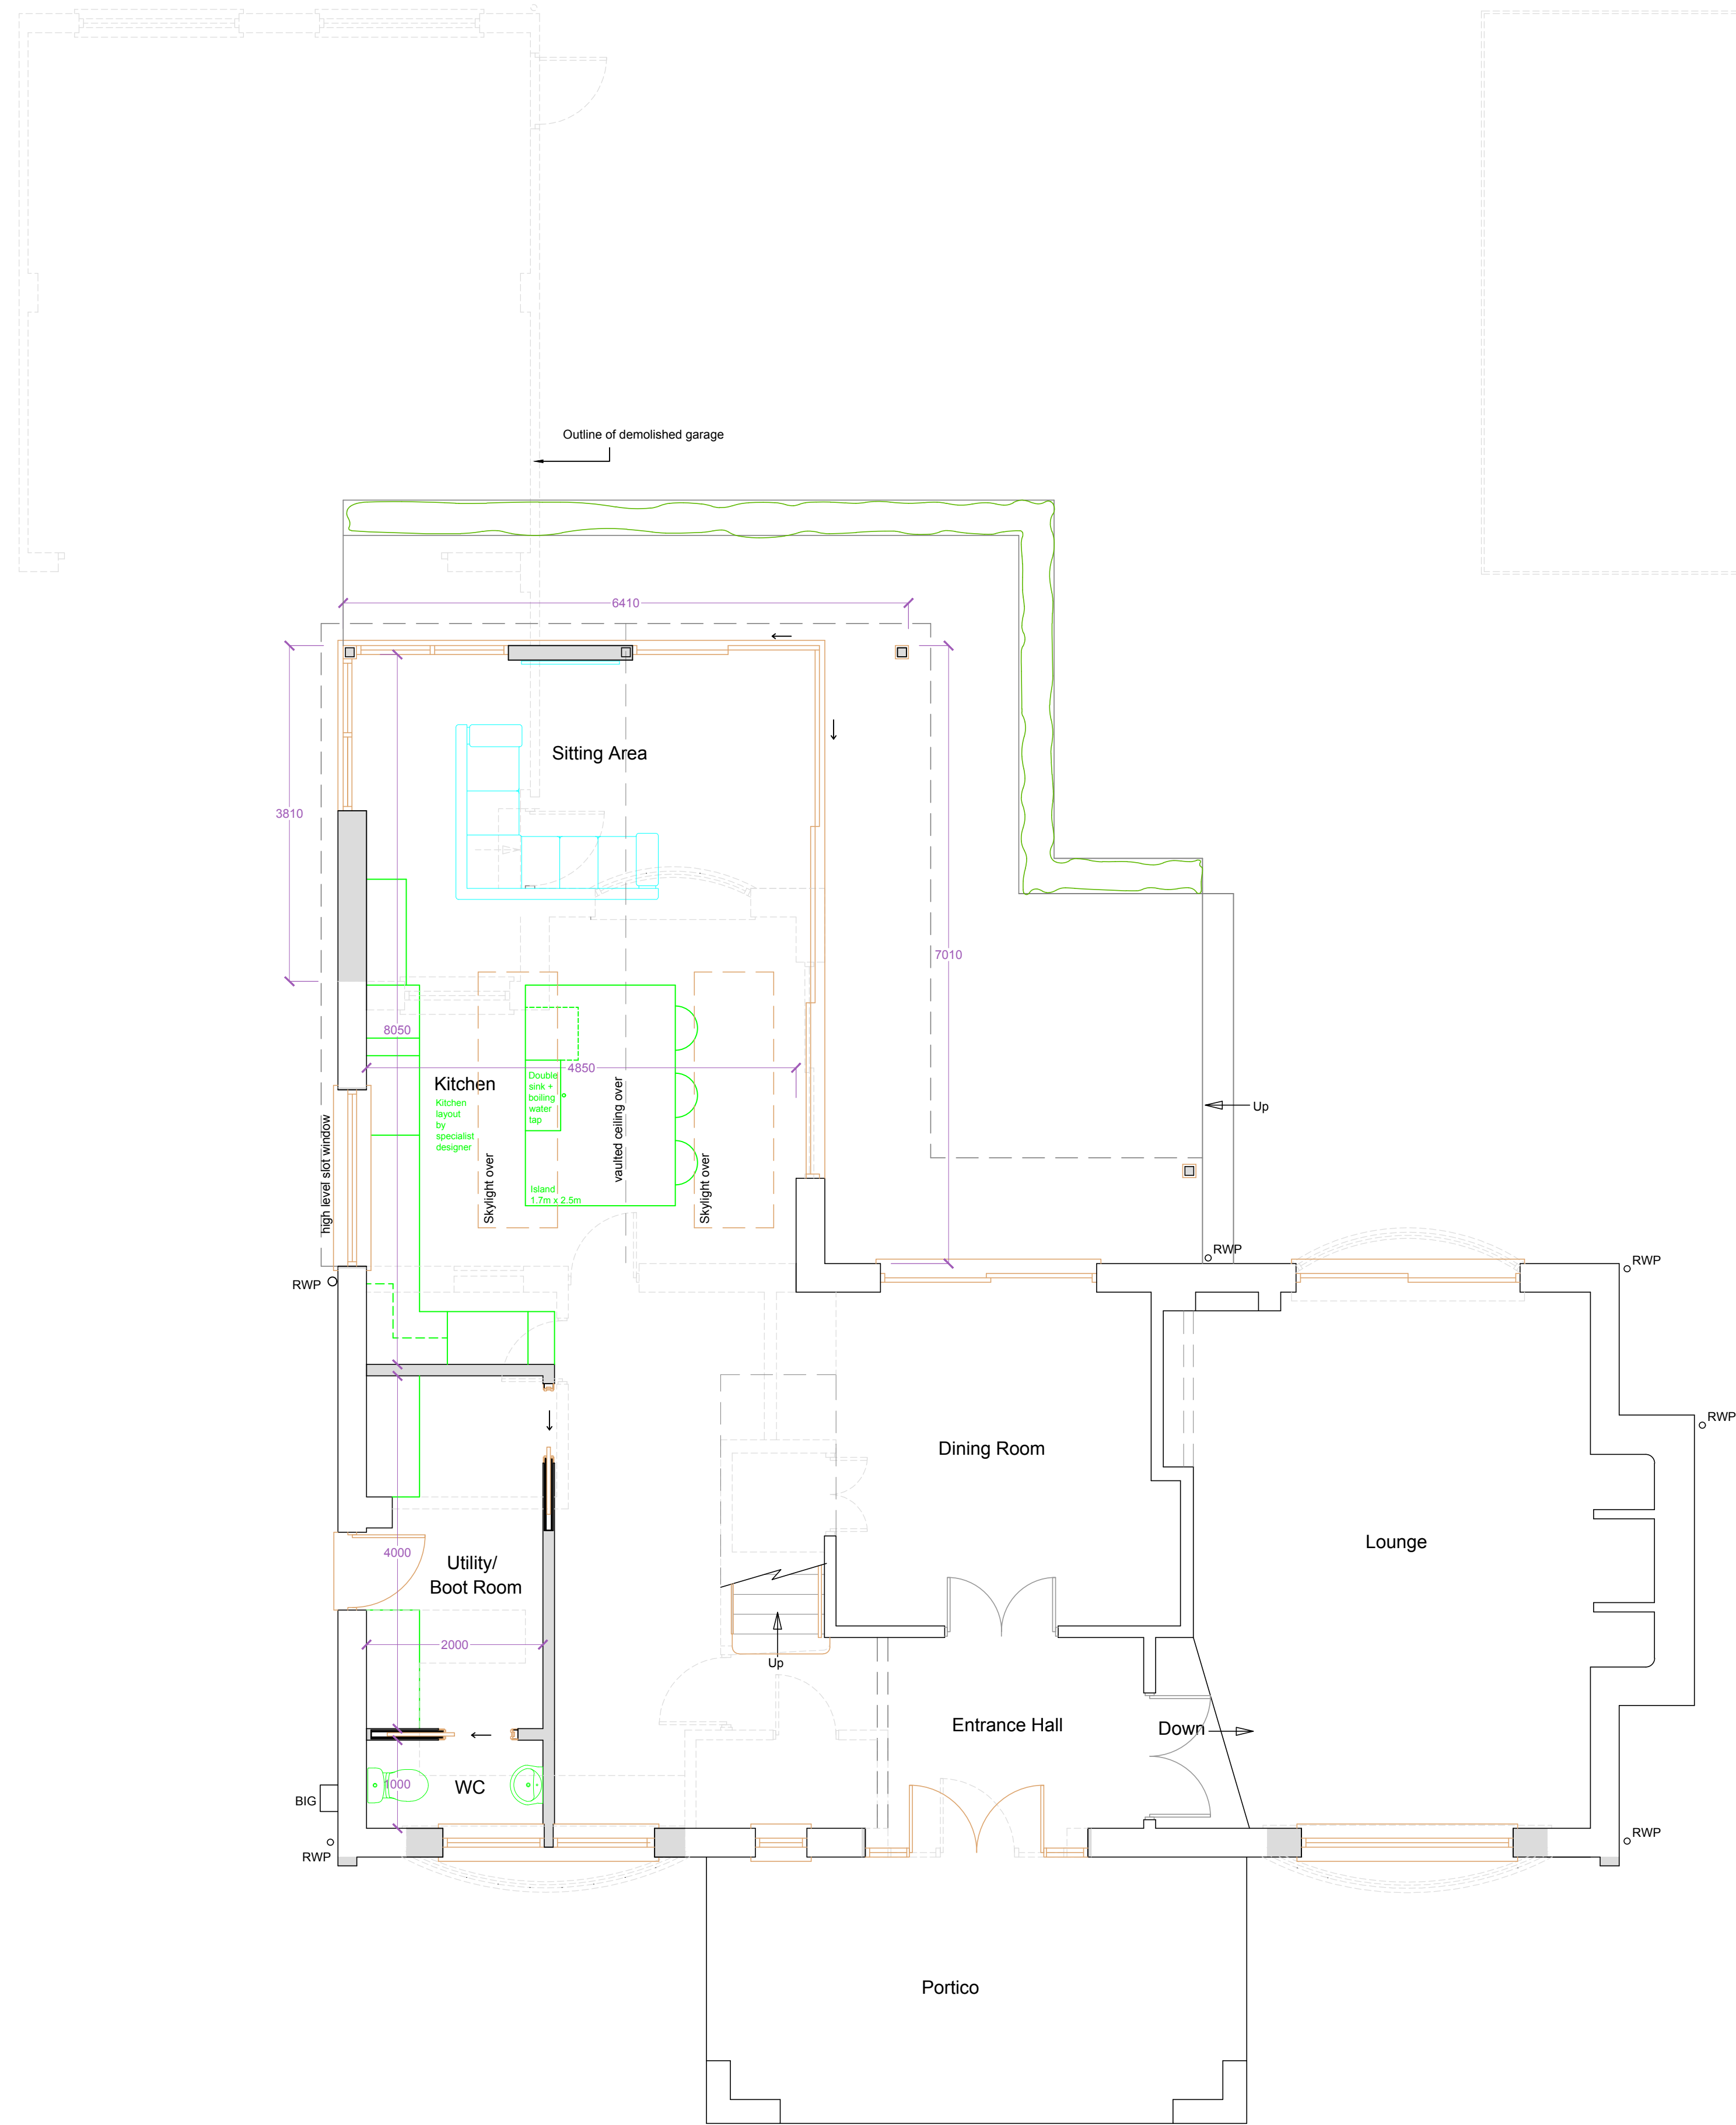
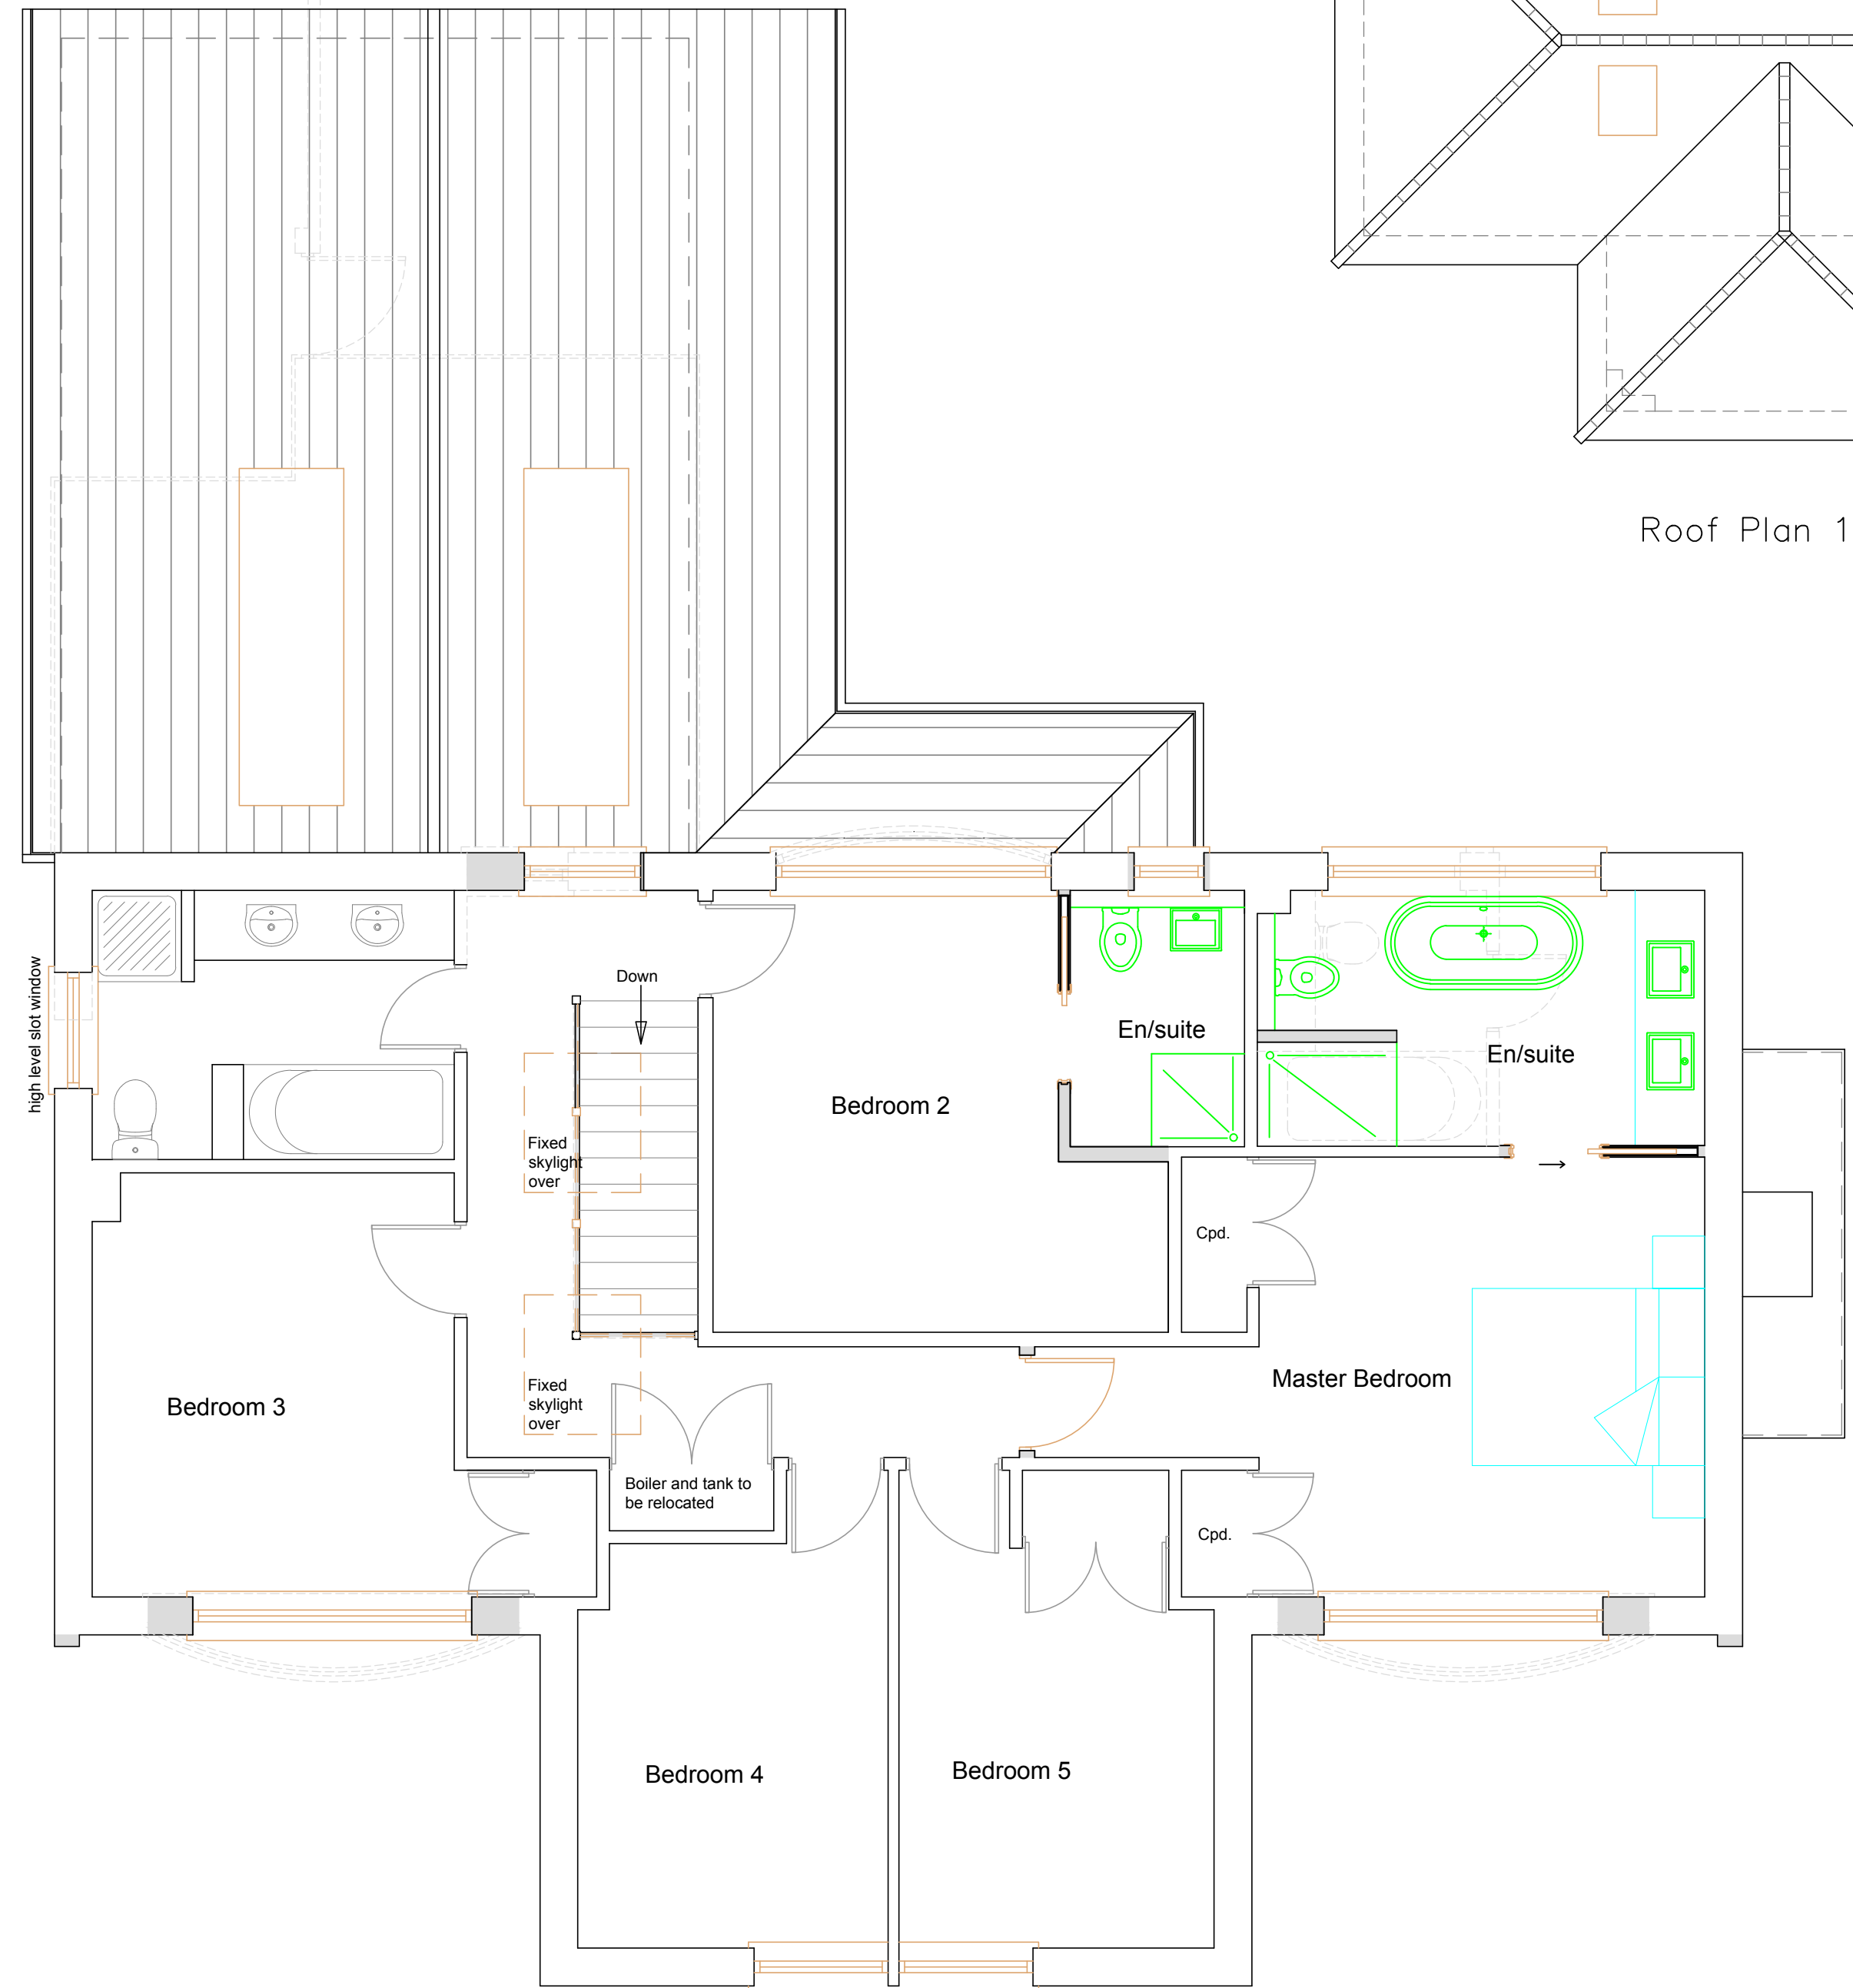


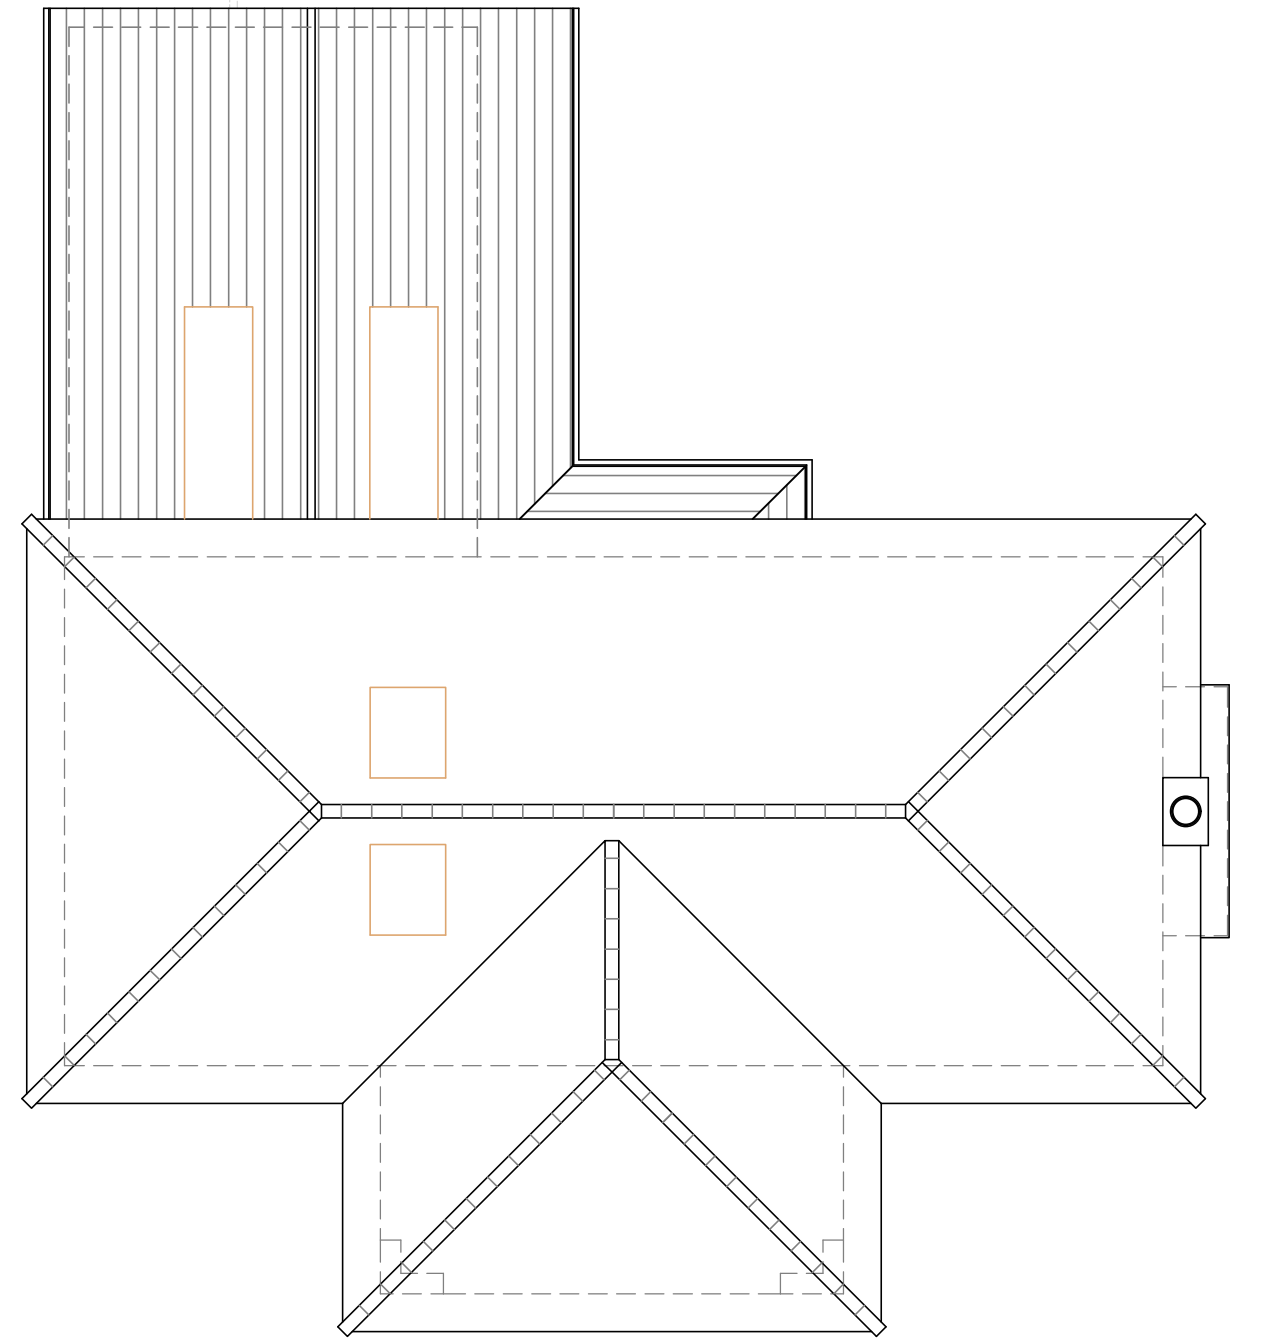

Ground Floor Plan 1:50

 

First Floor Plan 1:50

 

Roof Plan 1:100

Revisions:

A FF En-suite revised and window added to Client requirements 24/3/21 ALP

This drawing is the property of Fuller Associates and is not to be copied reproduced, retained or disclosed to any unauthorised person either wholly or in part without prior consent. Do not scale from this drawing except for Planning purposes. Use all figured dimensions only. All figured dimensions to be checked on site prior to construction. All discrepancies, errors and omissions to be reported to Fuller Associates prior to construction. Layout and dimensions existing building to be checked on site.

\\volmes\EP Server\EP\ALP\Agged\Logo block.png

10-11 The Parade, Willowhayne Crescent, East Preston, West Sussex BN16 1NS

tel: 01903 774754

email: architectural@fuller-associates.co.uk
www.fuller-associates.co.uk

Job Title 51 Pigeon House Lane East Preston

Client Mr D Howells and Ms C Partington

Drawing Name Ground Floor, First Floor and Roof Plans - Proposed

Drawing Status Planning

Drawn by ALP Date Jan 21
Checked by DF Date Jan 21

Drawing Scale 1:100, 1:50 at A1

Drawing No 203108/ 03 Status Revision A