




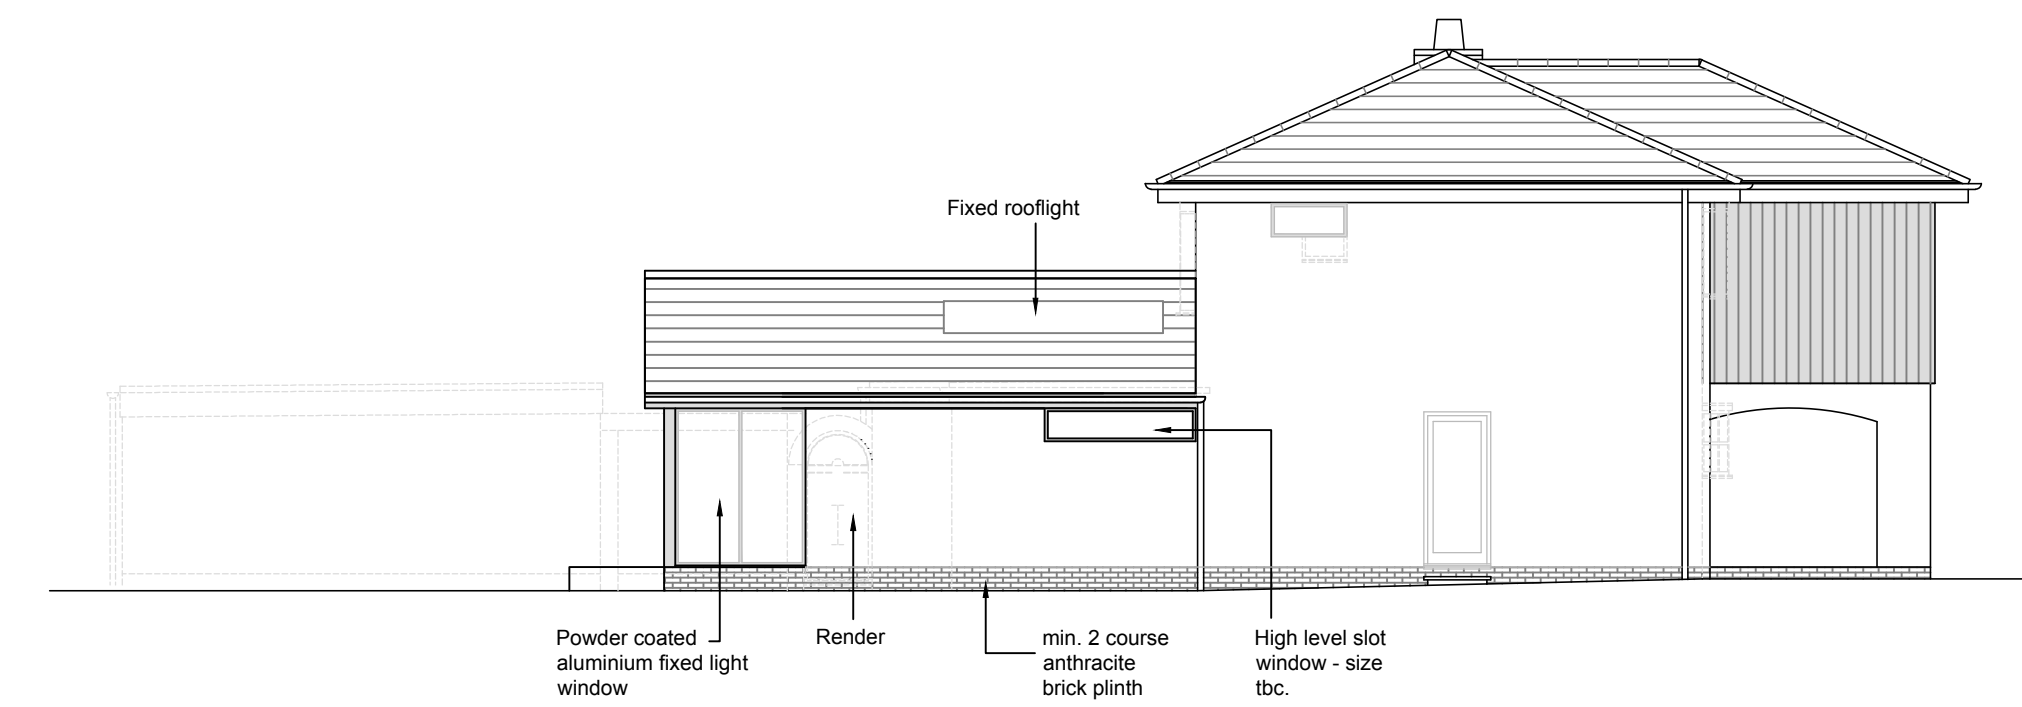


North (Side) Elevation

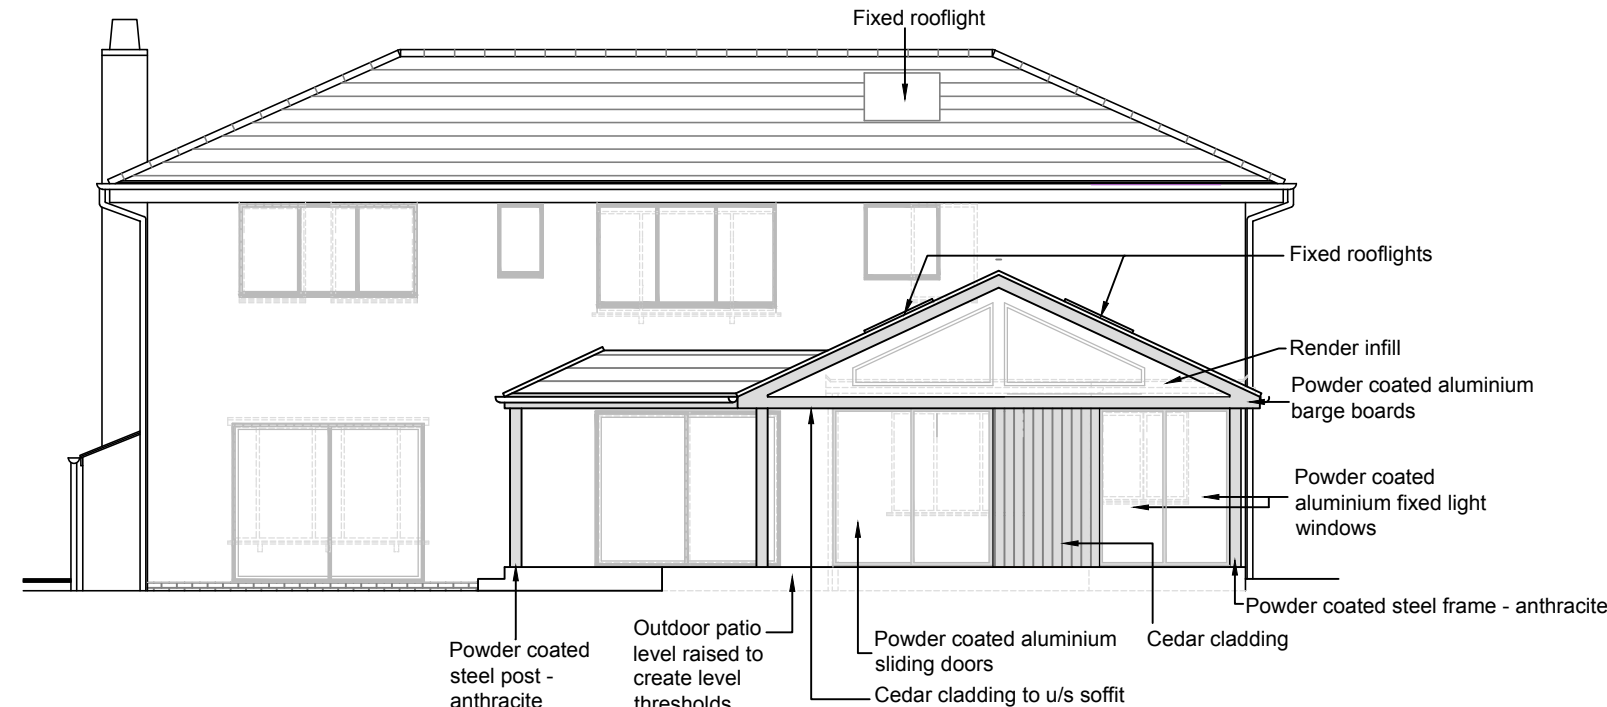

East (Rear) Elevation

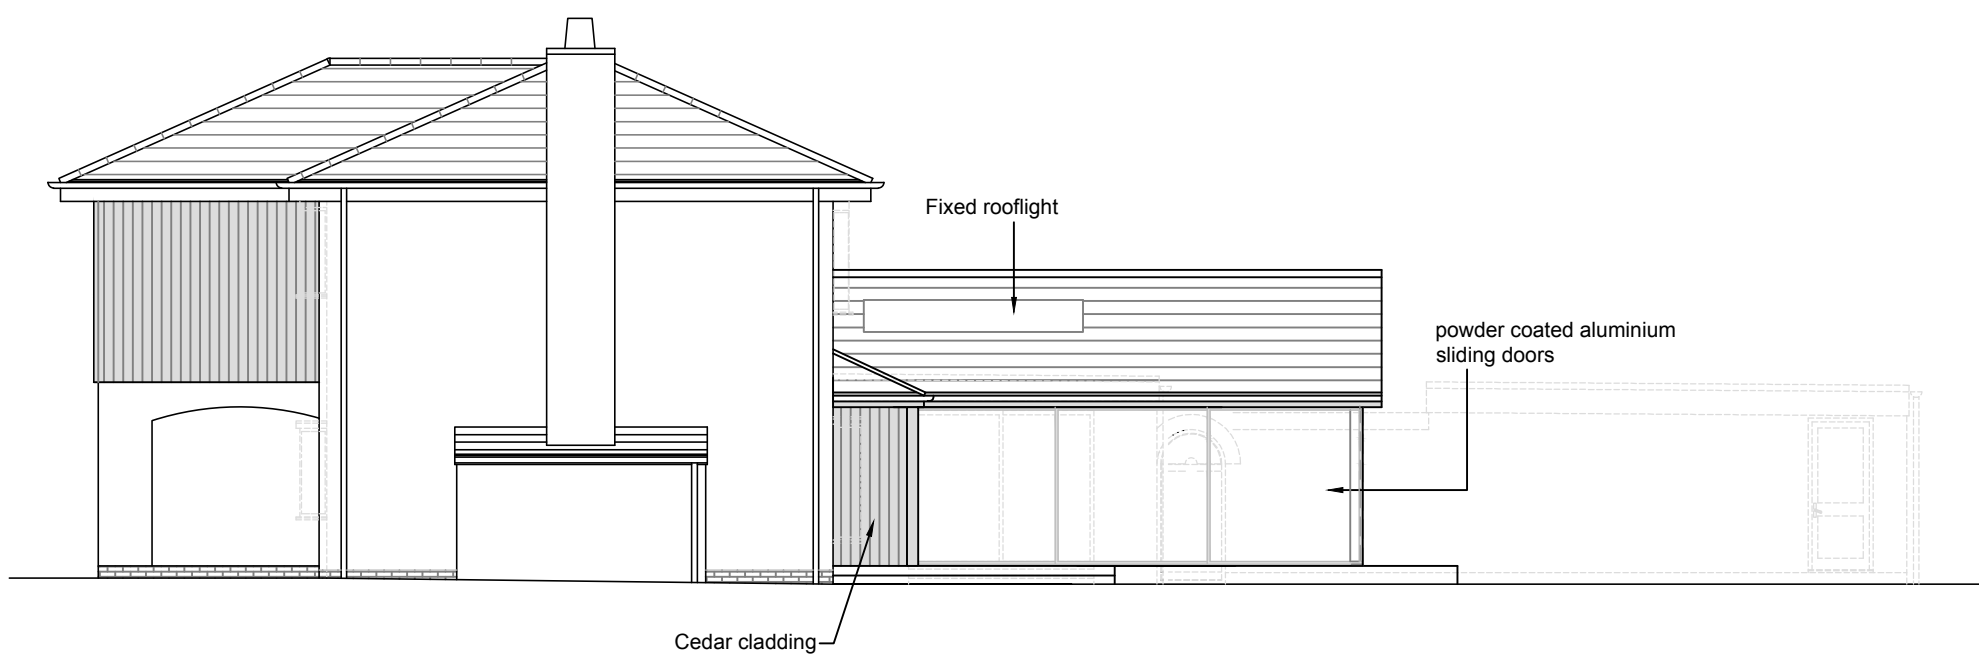


South (Side) Elevation

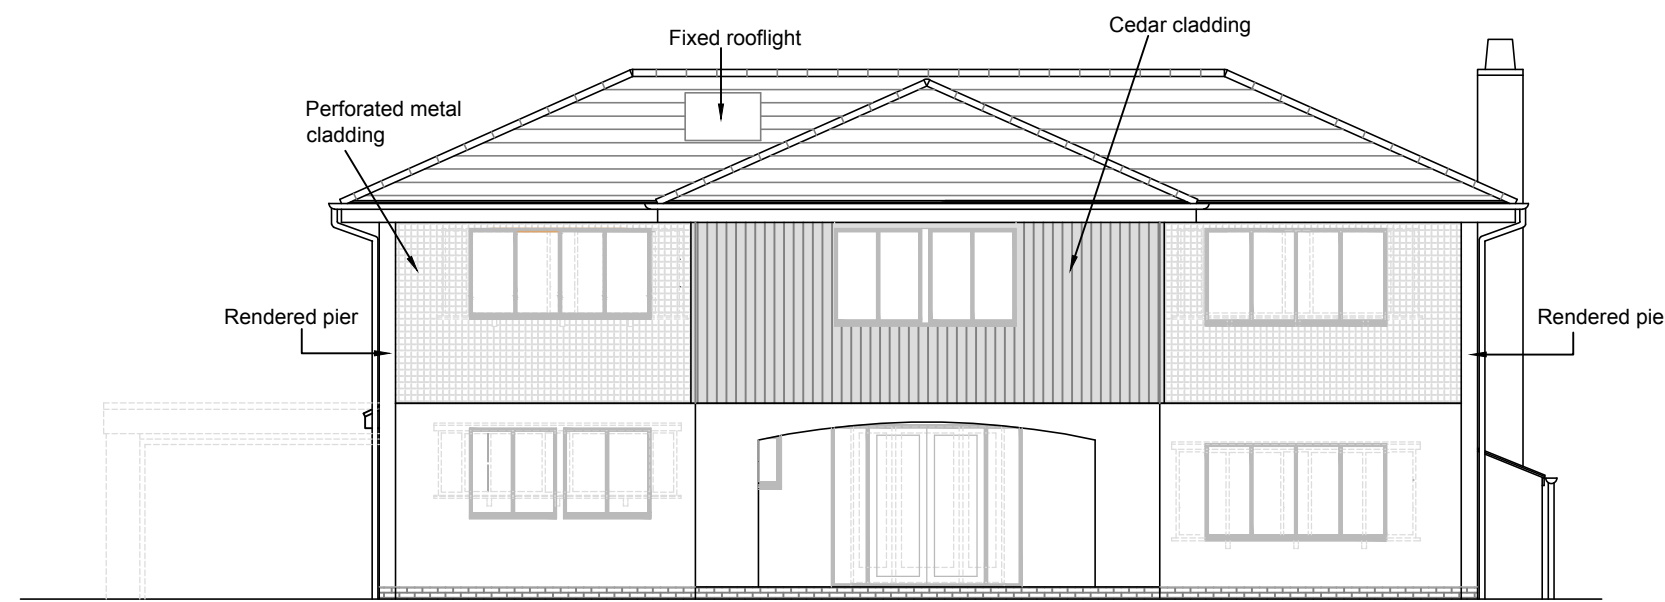

West (Front) Elevation

Elevations 1:100

 

NOTES:-	
Materials Schedule:	
Walls -	Render with min. 2 course anthracite brick plinth
	Perforated metal cladding - grey
Roof -	Tiles to match existing
Windows -	Powder coated aluminium - anthracite
Doors -	Powder coated aluminium - anthracite
Eaves -	Powder coated aluminium - anthracite, with Cedar cladding to soffit
Rainwater goods -	Powder coated aluminium - anthracite.

Revisions:		
A	En-suite window added to FF East elevation to Client requirements	24/3/21 ALP

This drawing is the property of Fuller Associates and is not to be copied reproduced, retained or disclosed to any unauthorised person either wholly or in part without prior consent. Do not scale from this drawing except for Planning purposes. Use all figured dimensions only. All figured dimensions to be checked on site prior to construction. All discrepancies, errors and omissions to be reported to Fuller Associates prior to construction. Layout and dimensions existing building to be checked on site.

Chartered Surveyors • Architectural Design

FULLER
ASSOCIATES

10-11 The Parade, Willowhayne Crescent,
East Preston, West Sussex BN16 1NS

tel: 01903 774754

email: architectural@fuller-associates.co.uk
www.fuller-associates.co.uk

Job Title	51 Pigeon House Lane East Preston
Client	Mr D Howells and Ms C Partington

Drawing Name	Elevations - Proposed
--------------	--------------------------

Drawing Status	Planning
----------------	----------

Drawn by	ALP	Date	Jan 21
Checked by	DF	Date	Jan 21

Drawing Scale	1:100 at A1
---------------	-------------

Drawing No	Status	Revision
203108/ 04		A