

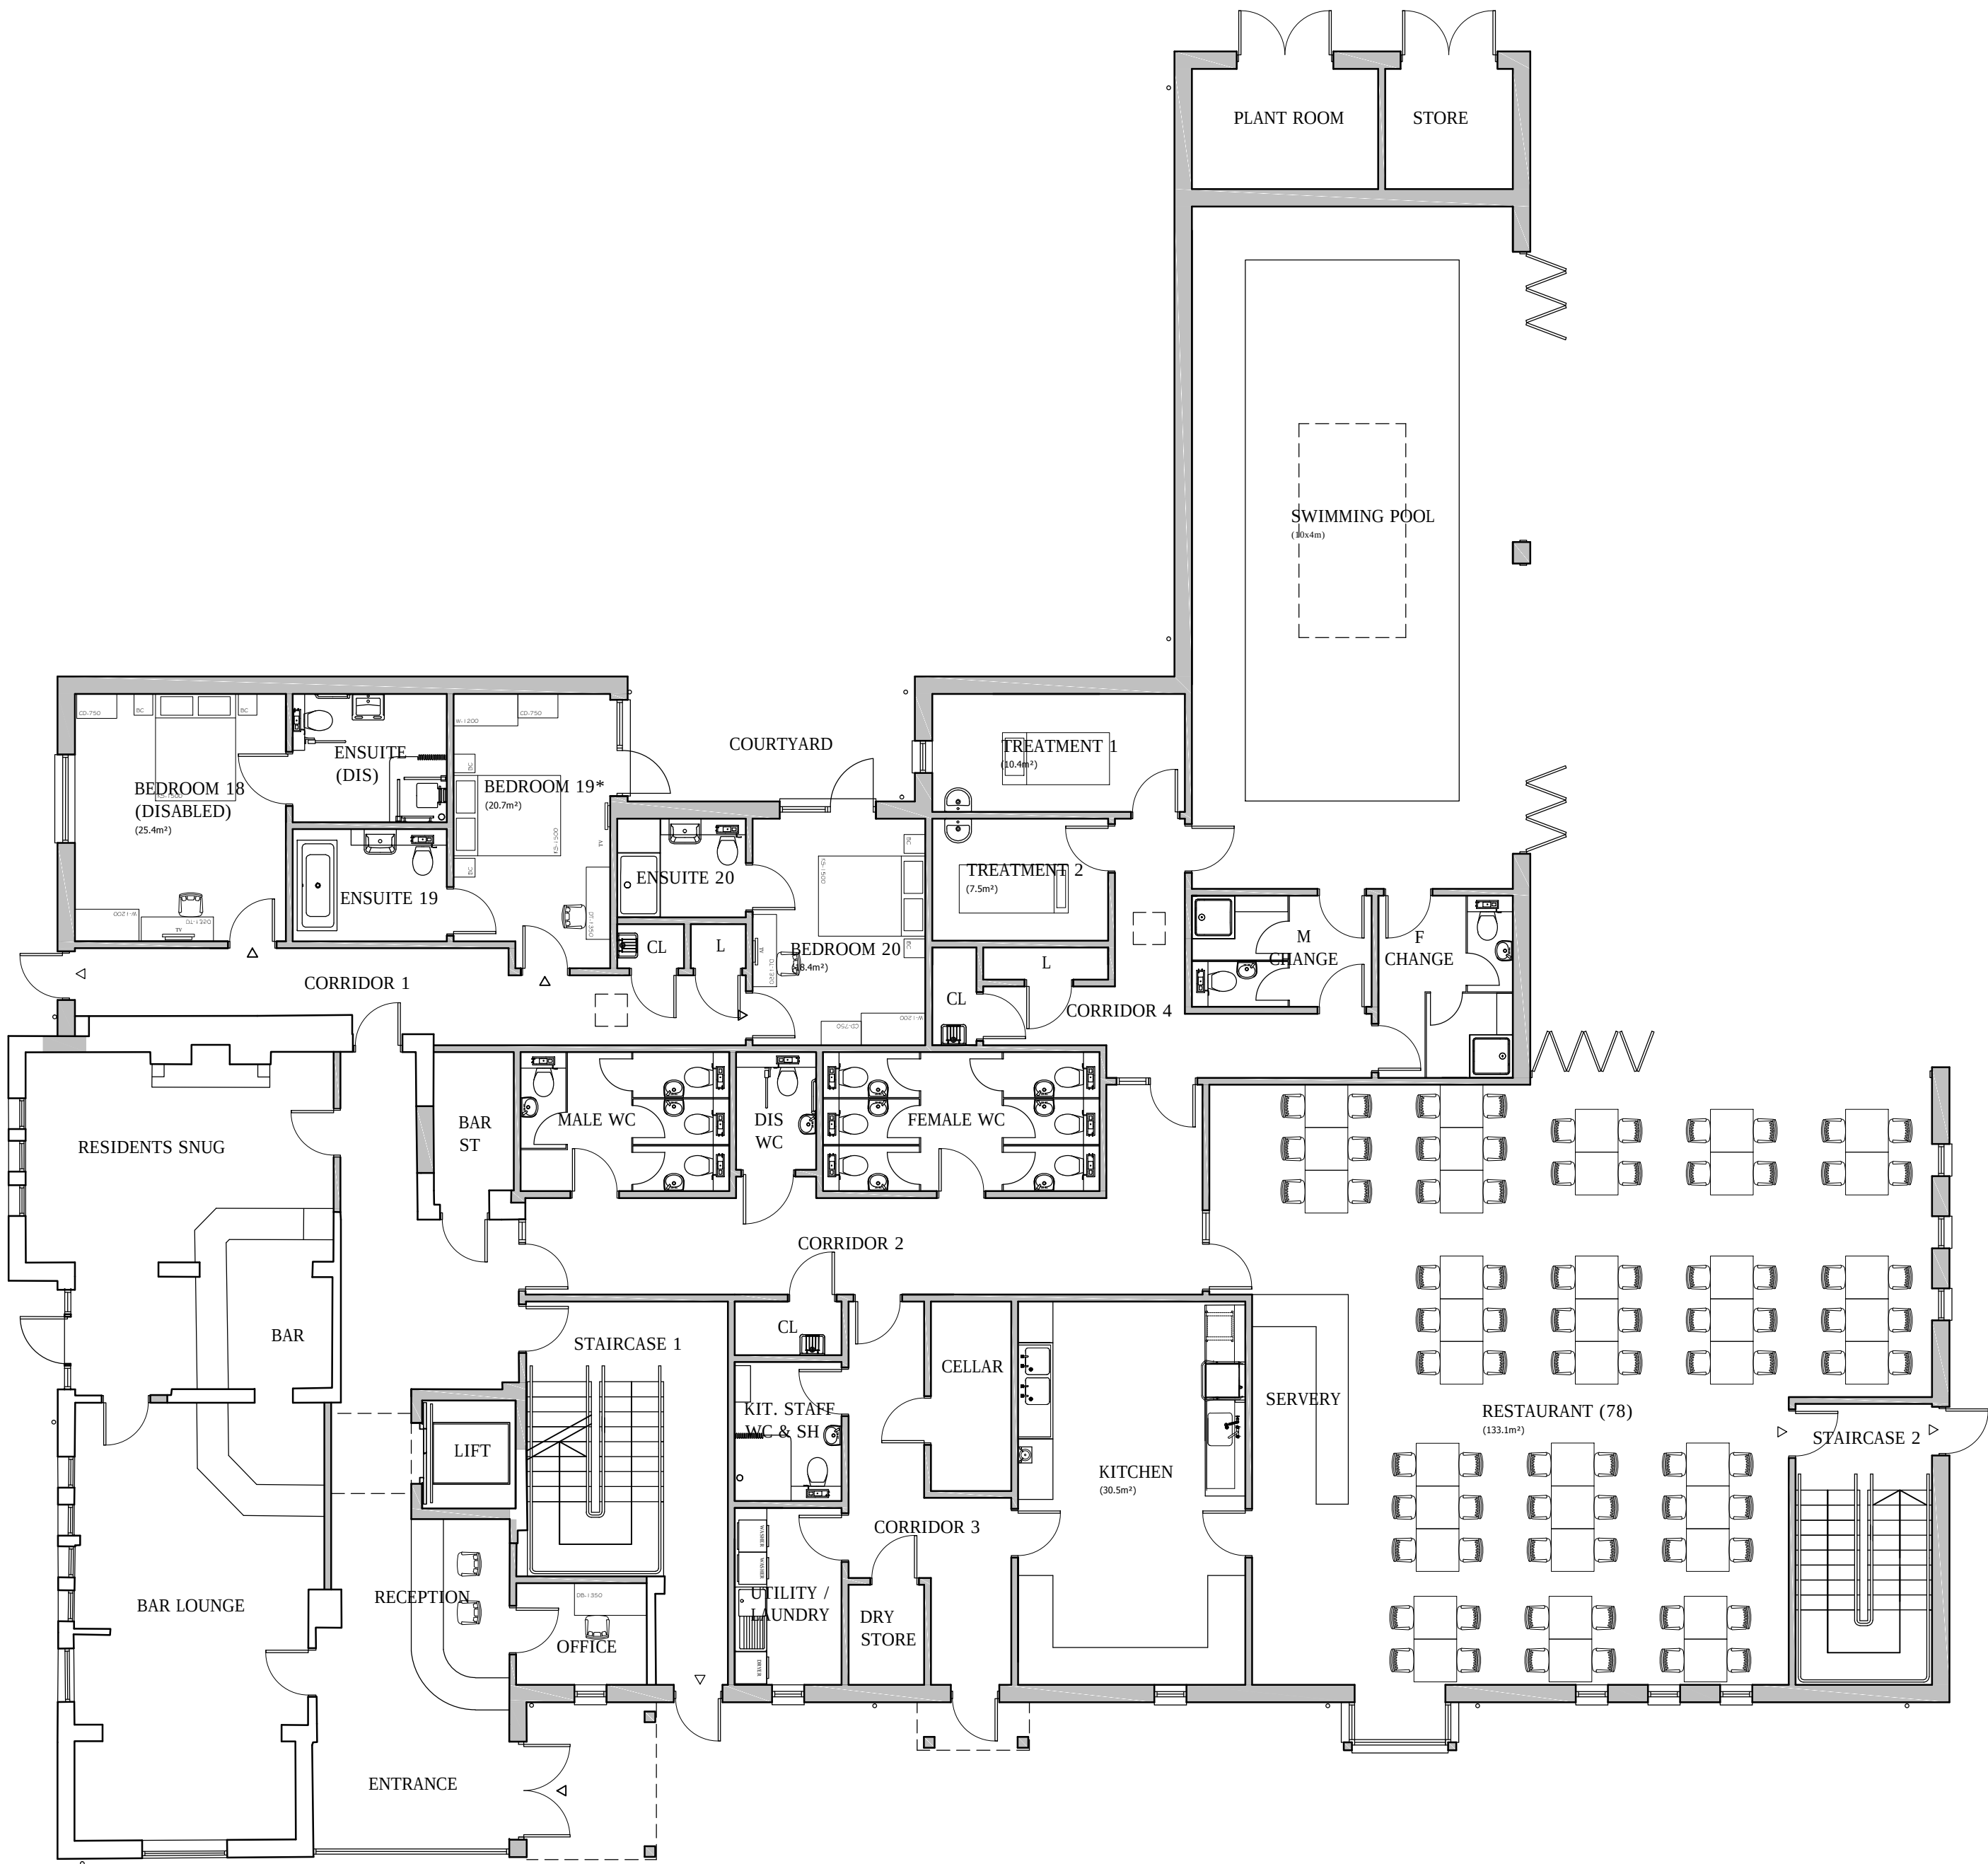


 

GROUND FLOOR

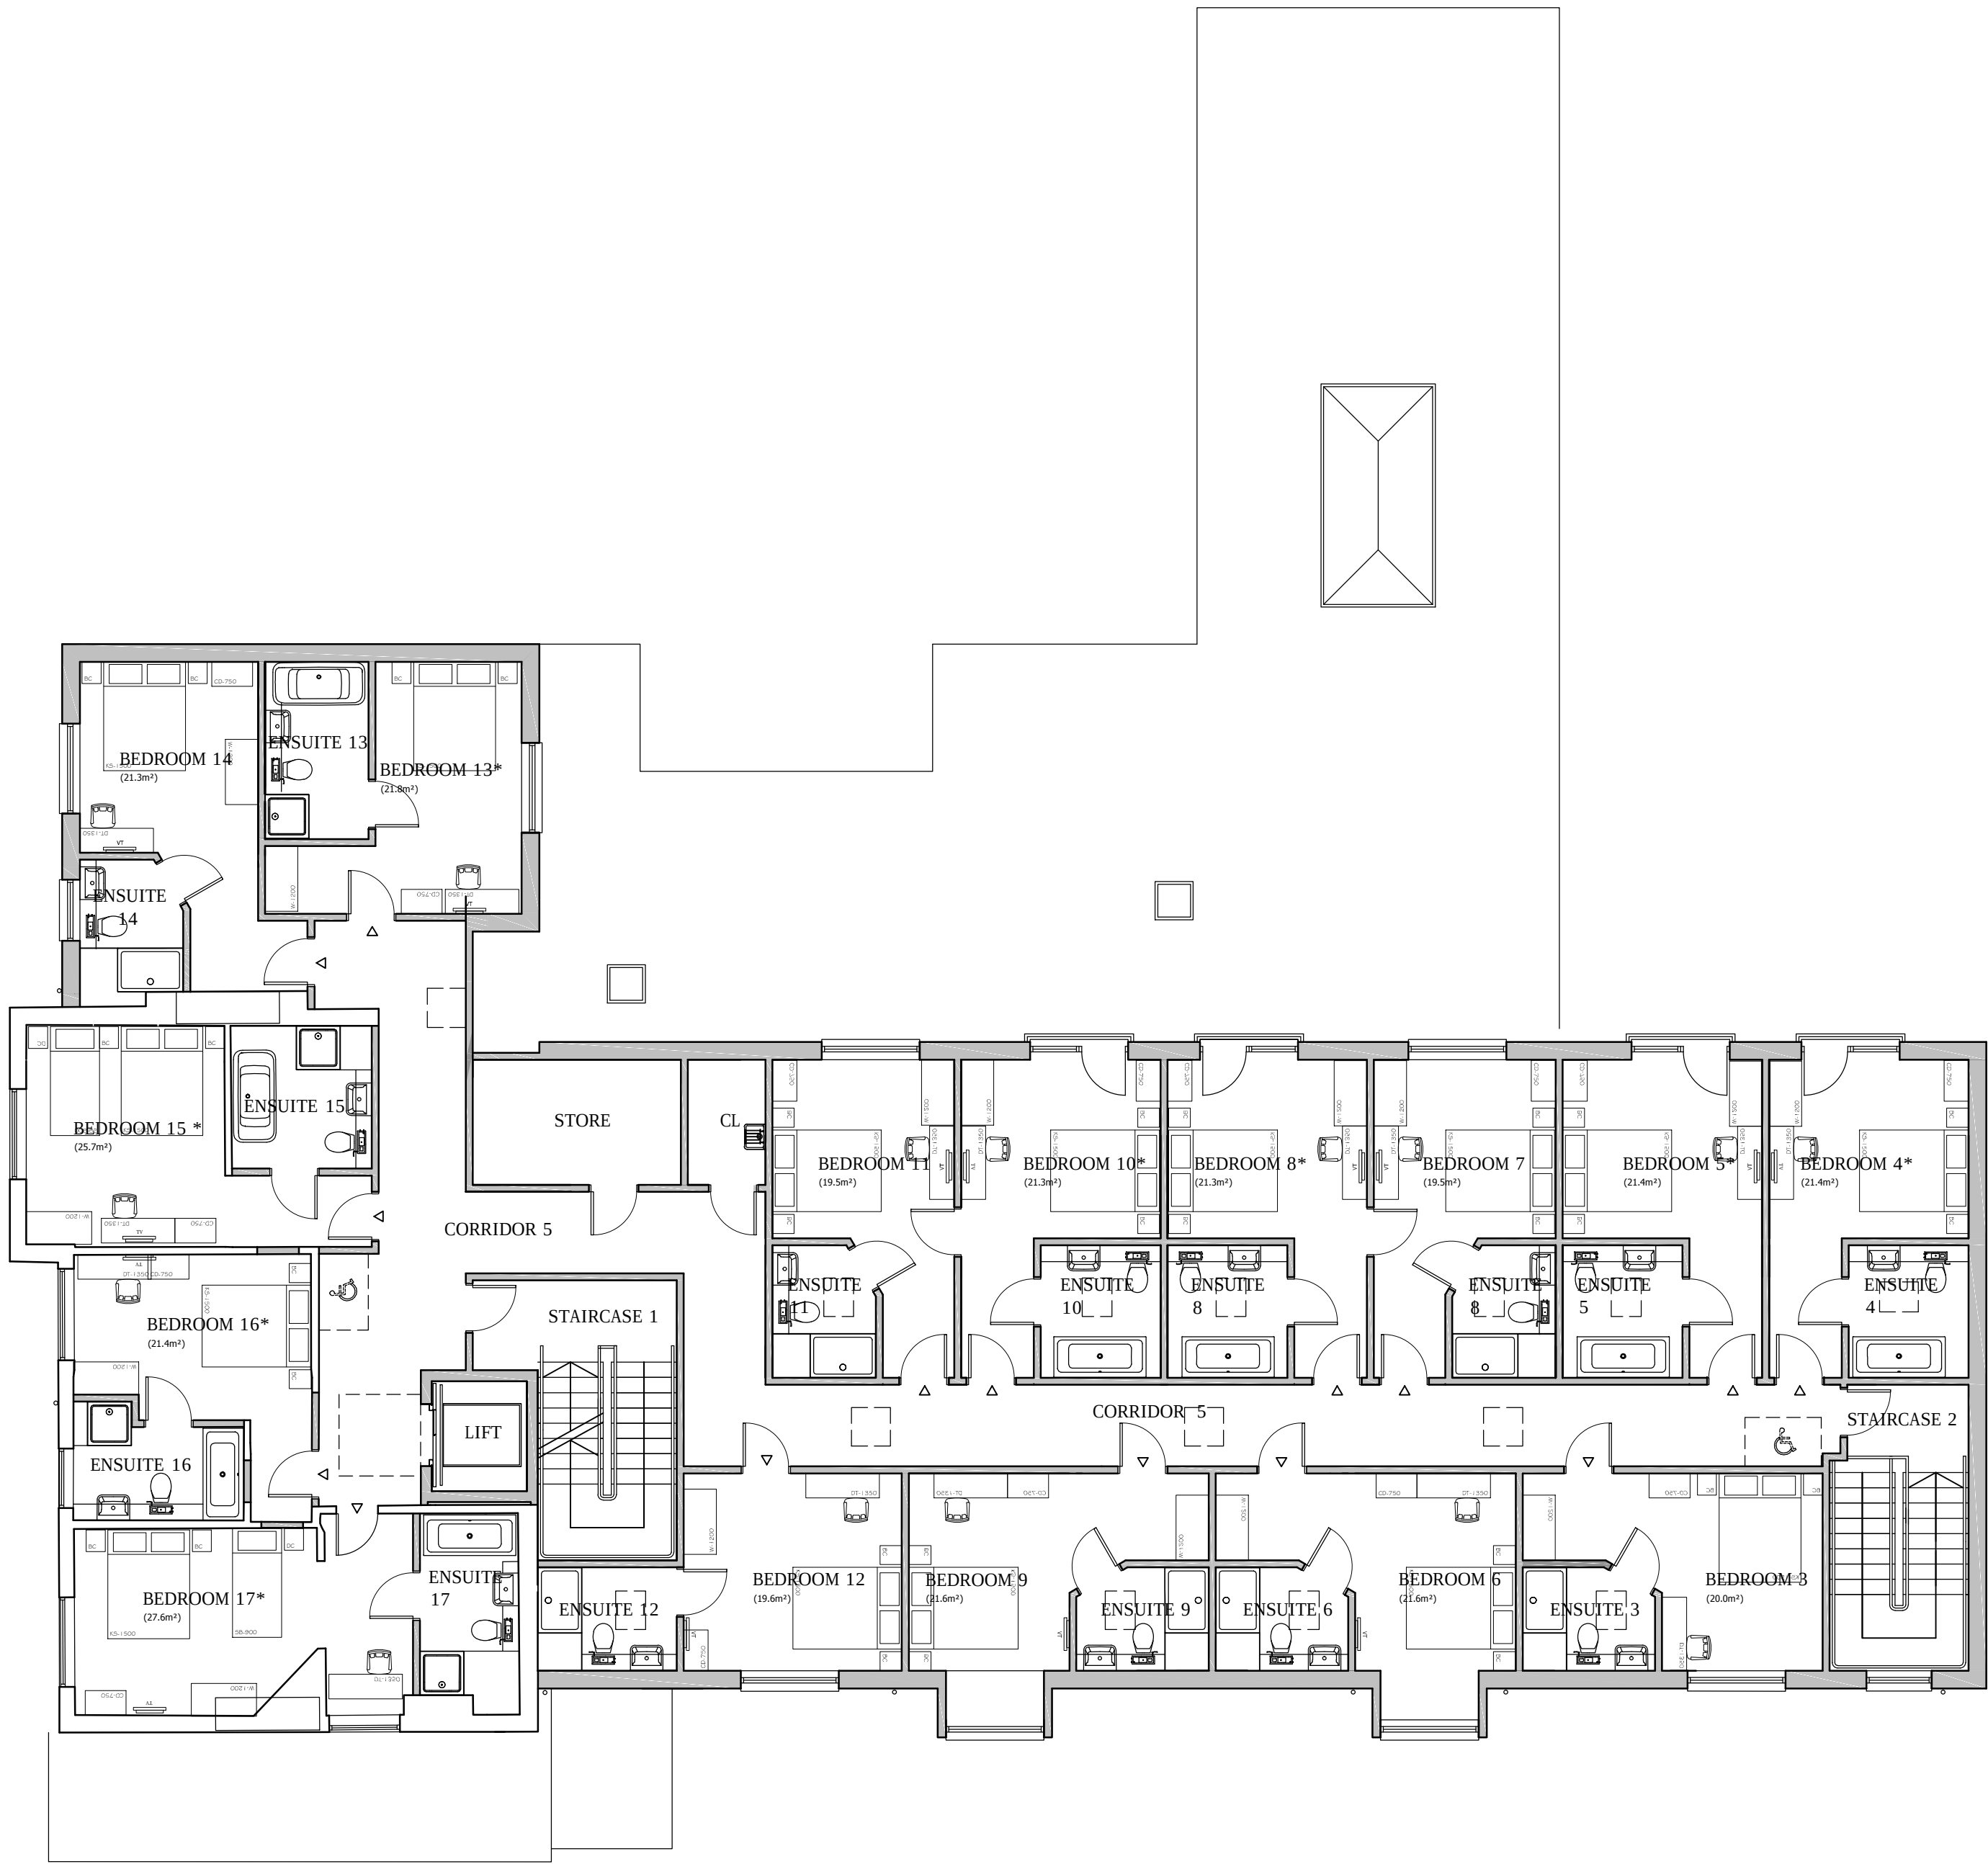

FIRST FLOOR

Bedroom	Premium Room	Bed spaces	Area m²
1	Yes	3	28.6
2		3	21.8
3		2	20
4	Yes	2	21.4
5	Yes	2	21.4
6		2	21.6
7		2	19.5
8	Yes	2	21.3
9		2	21.6
10	Yes	2	21.4
11		2	19.5
12		2	18.5
13	Yes	2	21.8
14		2	21.3
15	Yes	3	25.7
16	Yes	2	21.4
17	Yes	3	27.6
18 - Disabled		2	25.4
19	Yes	2	21.6
20		2	18.4

Overall Floor Areas:

Ground	671.4 m²
First	459.9 m²
Second	82.6 m²
TOTAL	1213.9 m²

REV.	AMENDMENT	BY	DATE
------	-----------	----	------



ARCHITECTURAL DESIGN LIMITED

19 Pyrford Close
Nyerimber, Bognor Regis
West Sussex PO21 3NL
Tel: 01243 263320
studio@bayside-architectural.co.uk
www.bayside-architectural.co.uk

CLIENT'S NAME
Mr A Muca

JOB TITLE
Windmill Inn
Mill Lane, Rustington

DRAWING TITLE
Proposed Ground & First Floor Plans

SCALE@A1	DATE
1:100	12/21

JOB NO	DRAWING NO	REV
044	PL-03	D

STATUS	DRAWN
Planning	SCB

DO NOT SCALE FROM THIS DRAWING EXCEPT FOR PLANNING PURPOSES ONLY.
ALL DIMENSIONS MUST BE CHECKED ON SITE BY CONTRACTOR. ANY DISCREPANCIES SHOULD BE HIGHLIGHTED AS SOON AS POSSIBLE FOR CONFIRMATION BEFORE WORK PROCEEDS.
ALL DIMENSIONS ARE IN MILLIMETERS. IF IN DOUBT ASK.

© BAYSIDE ARCHITECTURAL DESIGN LIMITED



© BAYSIDE ARCHITECTURAL DESIGN LIMITED