




WEST ELEVATION



SOUTH ELEVATION



EAST ELEVATION

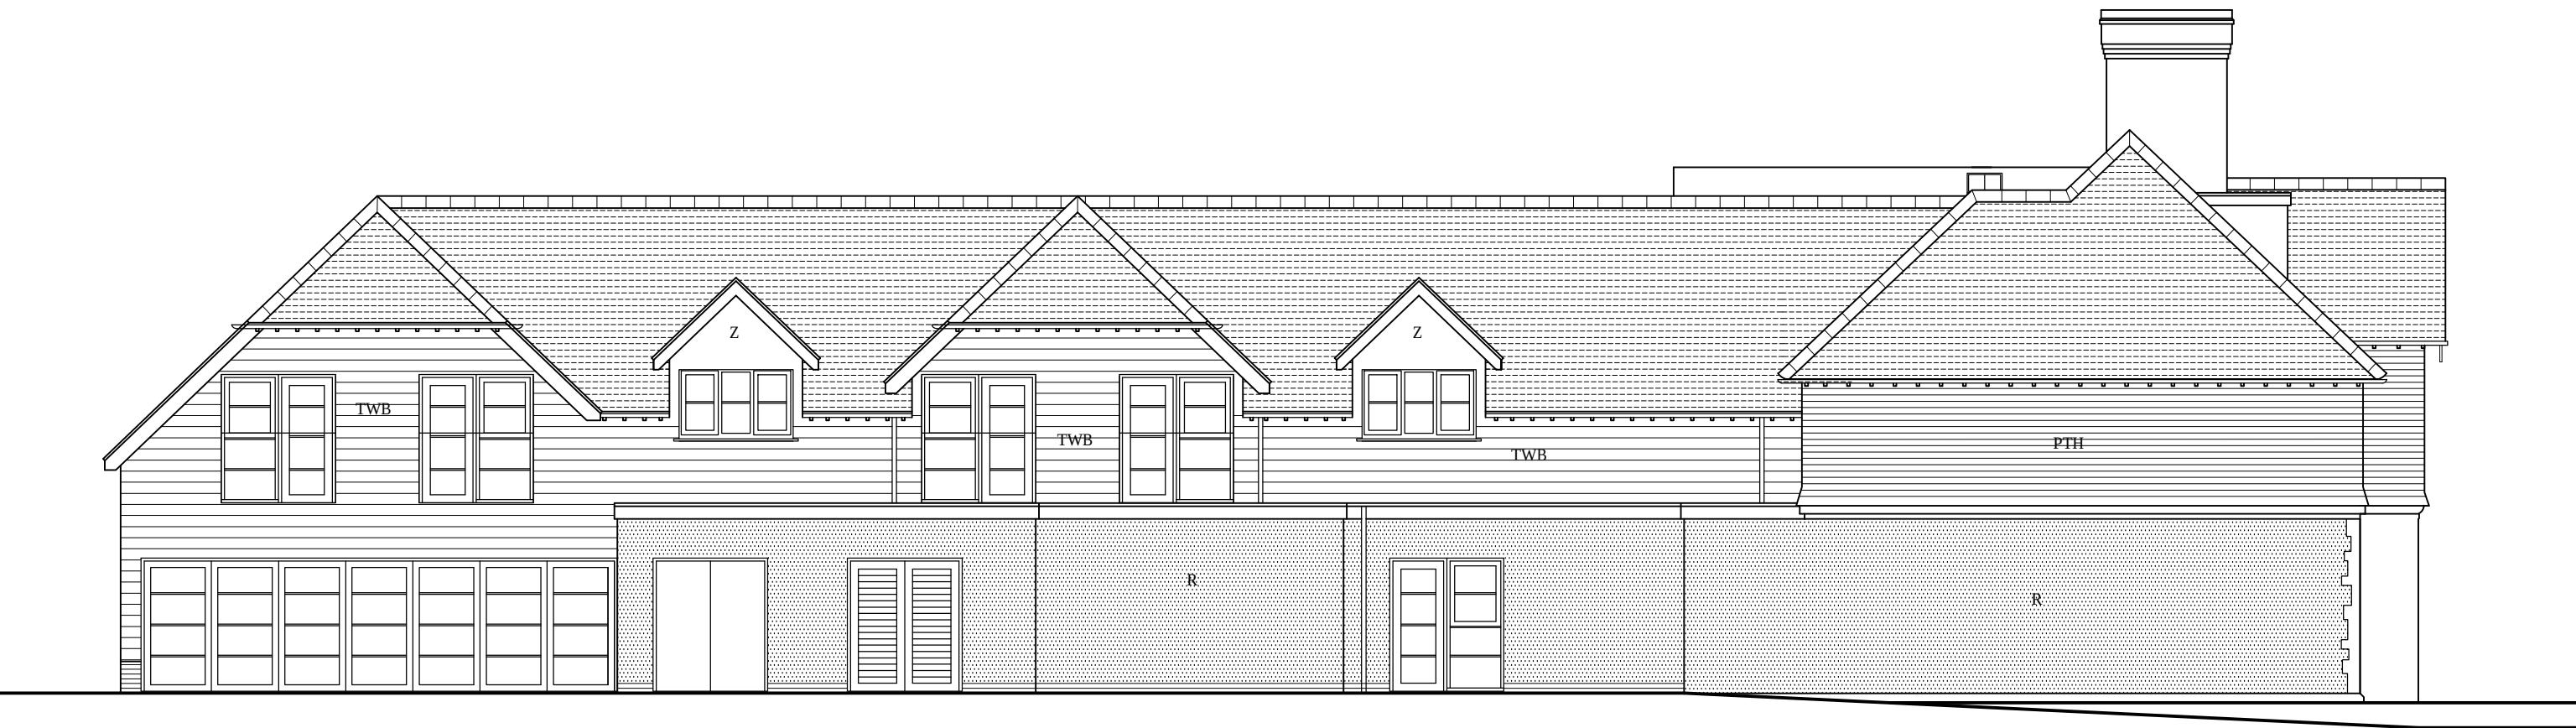

NORTH ELEVATION

PROPOSED MATERIALS

ROOF - PLAIN TILE TO MATCH EXISTING,
MEMBRANE TO FLAT

WALLS -
TIMBER WEATHERBOARD, (TWB)
FACING BRICKWORK, (FB)
PLAIN TILE HANGING AND (PTH)
RENDER (R)

WINDOWS/DOORS - WHITE ALUMINIUM OR
TIMBER DOUBLE GLAZED
WITH ZINC DORMERS (Z)

REV.	AMENDMENT	BY	DATE
------	-----------	----	------

bayside
ARCHITECTURAL DESIGN LIMITED

19 Pyrford Close
Nyerimber, Bognor Regis
West Sussex PO21 3NL
Tel: 01243 263320
studio@bayside-architectural.co.uk
www.bayside-architectural.co.uk

CLIENT'S NAME
Mr A Muca

JOB TITLE
**Windmill Inn
Mill Lane, Rustington**

DRAWING TITLE
Proposed Elevations

SCALE@A1	DATE
1:100	12/21

JOB NO	DRAWING NO	REV
044	PL-05	A

STATUS	DRAWN
Planning	SCB

DO NOT SCALE FROM THIS DRAWING EXCEPT FOR PLANNING PURPOSES ONLY.
ALL DIMENSIONS MUST BE CHECKED ON SITE BY CONTRACTOR. ANY DISCREPANCIES SHOULD BE
HIGHLIGHTED AS SOON AS POSSIBLE FOR CONFIRMATION BEFORE WORK PROCEEDS.
ALL DIMENSIONS ARE IN MILLIMETERS. IF IN DOUBT ASK.

© BAYSIDE ARCHITECTURAL DESIGN LIMITED

