


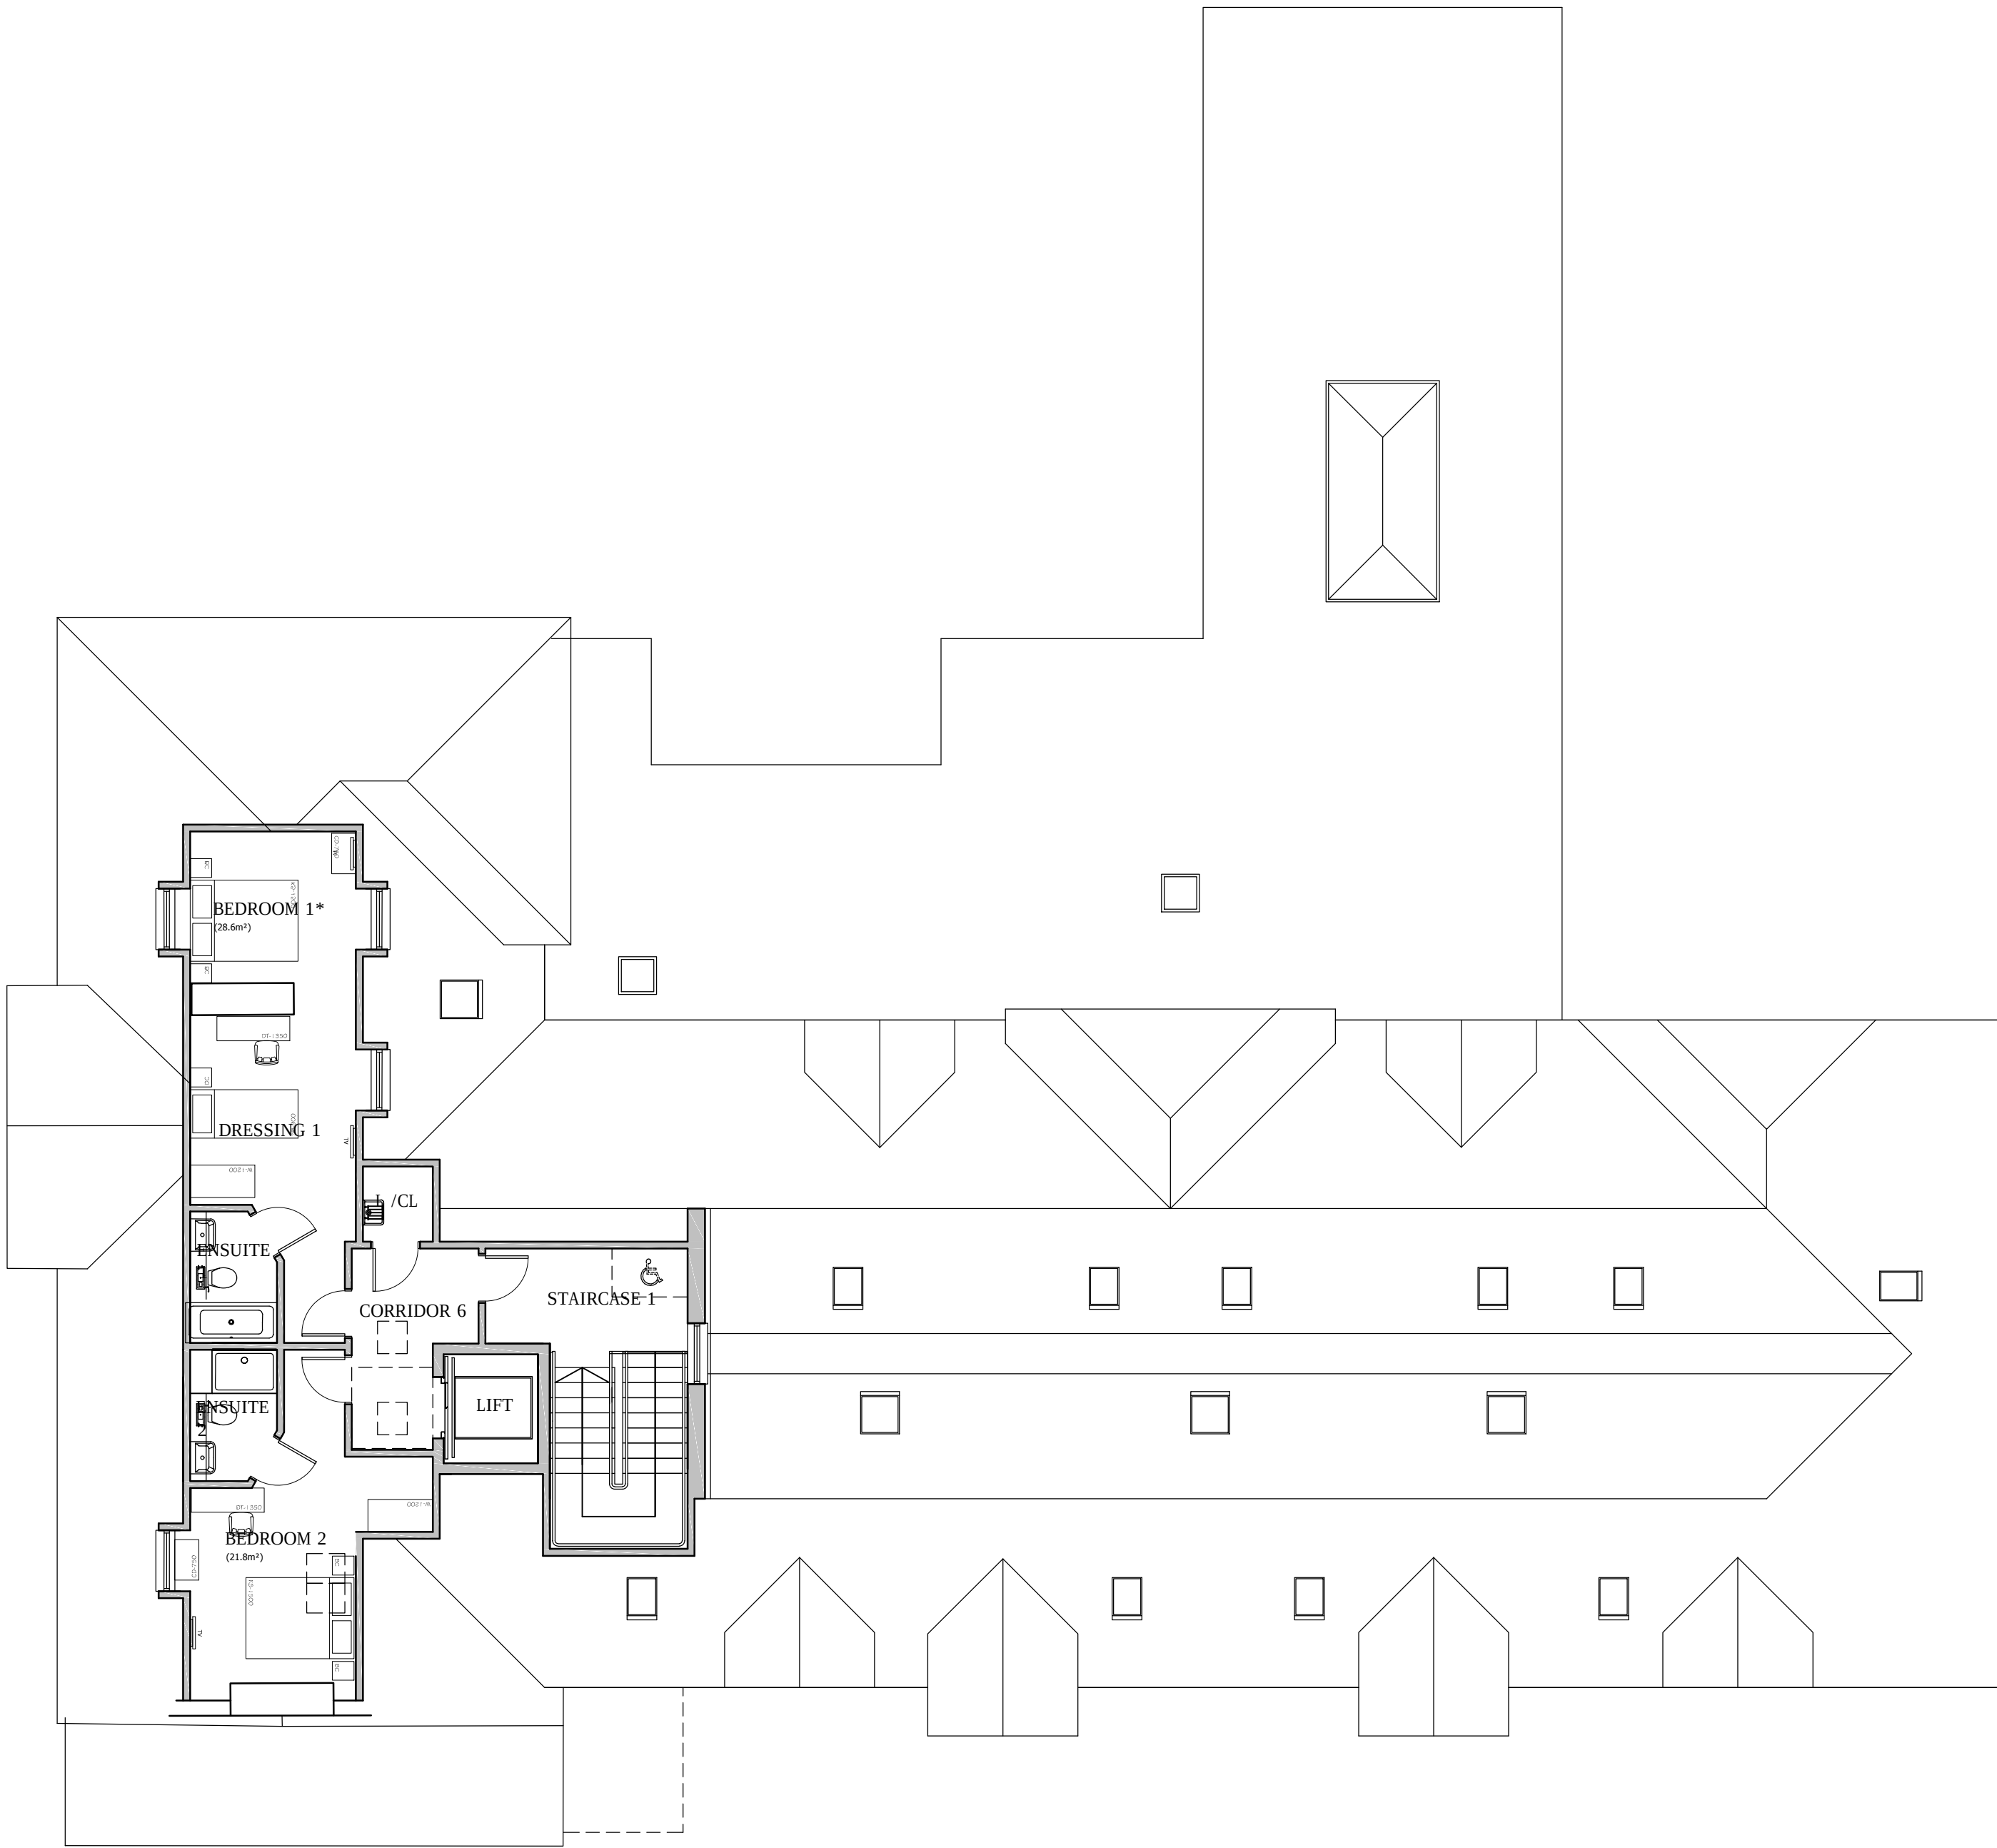


SECOND FLOOR

Bedroom	Premium Room	Bed spaces	Area m²
1	Yes	3	28.6
2		3	21.8
3		2	20
4	Yes	2	21.4
5	Yes	2	21.4
6		2	21.6
7		2	19.5
8	Yes	2	21.3
9		2	21.6
10	Yes	2	21.4
11		2	19.5
12		2	18.5
13	Yes	2	21.8
14		2	21.3
15	Yes	3	25.7
16	Yes	2	21.4
17	Yes	3	27.6
18		2	25.4
Disabled			
19	Yes	2	21.6
20		2	18.4

Overall Floor Areas:

Ground	671.4 m²
First	459.9 m²
Second	82.6 m²
TOTAL	1213.9 m²

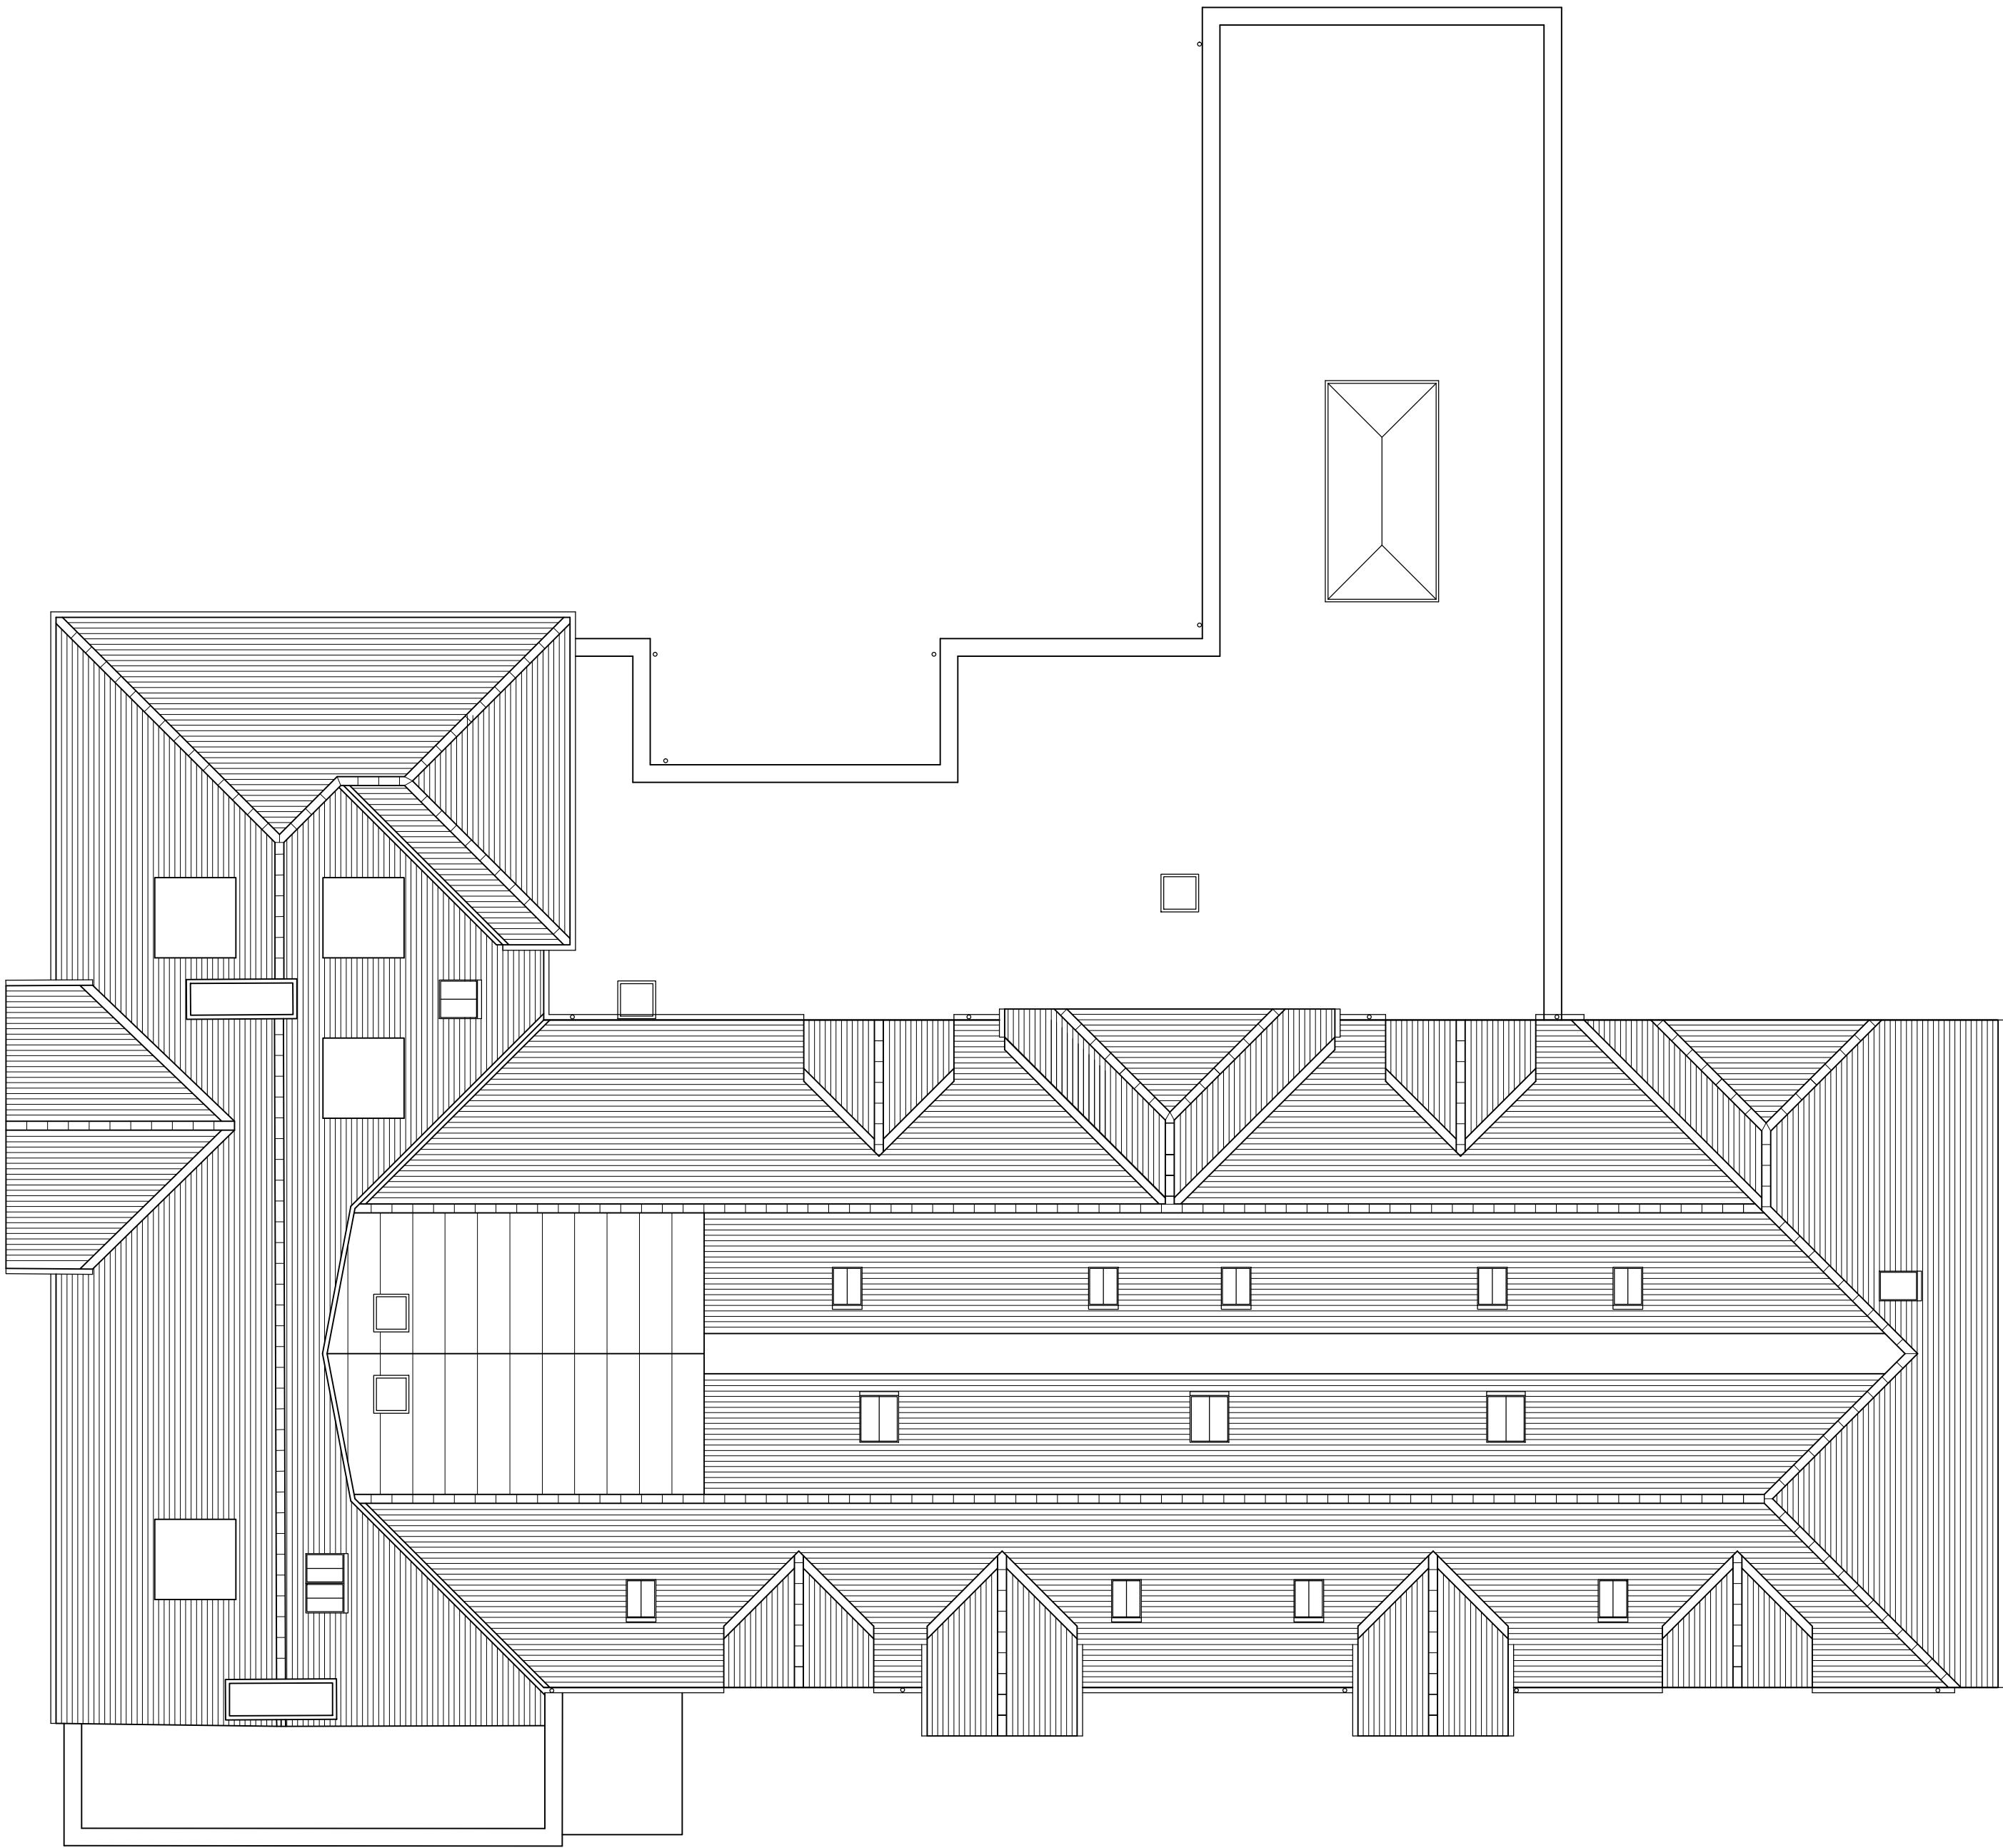

ROOF PLAN

REV.	AMENDMENT	BY	DATE
------	-----------	----	------



19 Pyrford Close
Nymitern, Bognor Regis
West Sussex PO21 2NL
Tel: 01243 263320
studio@bayside-architectural.co.uk
www.bayside-architectural.co.uk

CLIENT'S NAME
Mr A Muca

JOB TITLE
Windmill Inn
Mill Lane, Rustington

DRAWING TITLE
Proposed Second Floor & Roof Plans

SCALE@A1	1:100	DATE	12/21
----------	-------	------	-------

JOB NO	044	DRAWING NO	PL-04	REV	B
--------	-----	------------	-------	-----	---

STATUS	Planning	DRAWN	SCB
--------	----------	-------	-----

DO NOT SCALE FROM THIS DRAWING EXCEPT FOR PLANNING PURPOSES ONLY.
ALL DIMENSIONS MUST BE CHECKED ON SITE BY CONTRACTOR. ANY DISCREPANCIES SHOULD BE HIGHLIGHTED AS SOON AS POSSIBLE FOR CORRECTION BEFORE WORK PROCEEDS.
ALL DIMENSIONS ARE IN MILLIMETERS. IF IN DOUBT ASK.

© BAYSIDE ARCHITECTURAL DESIGN LIMITED

