


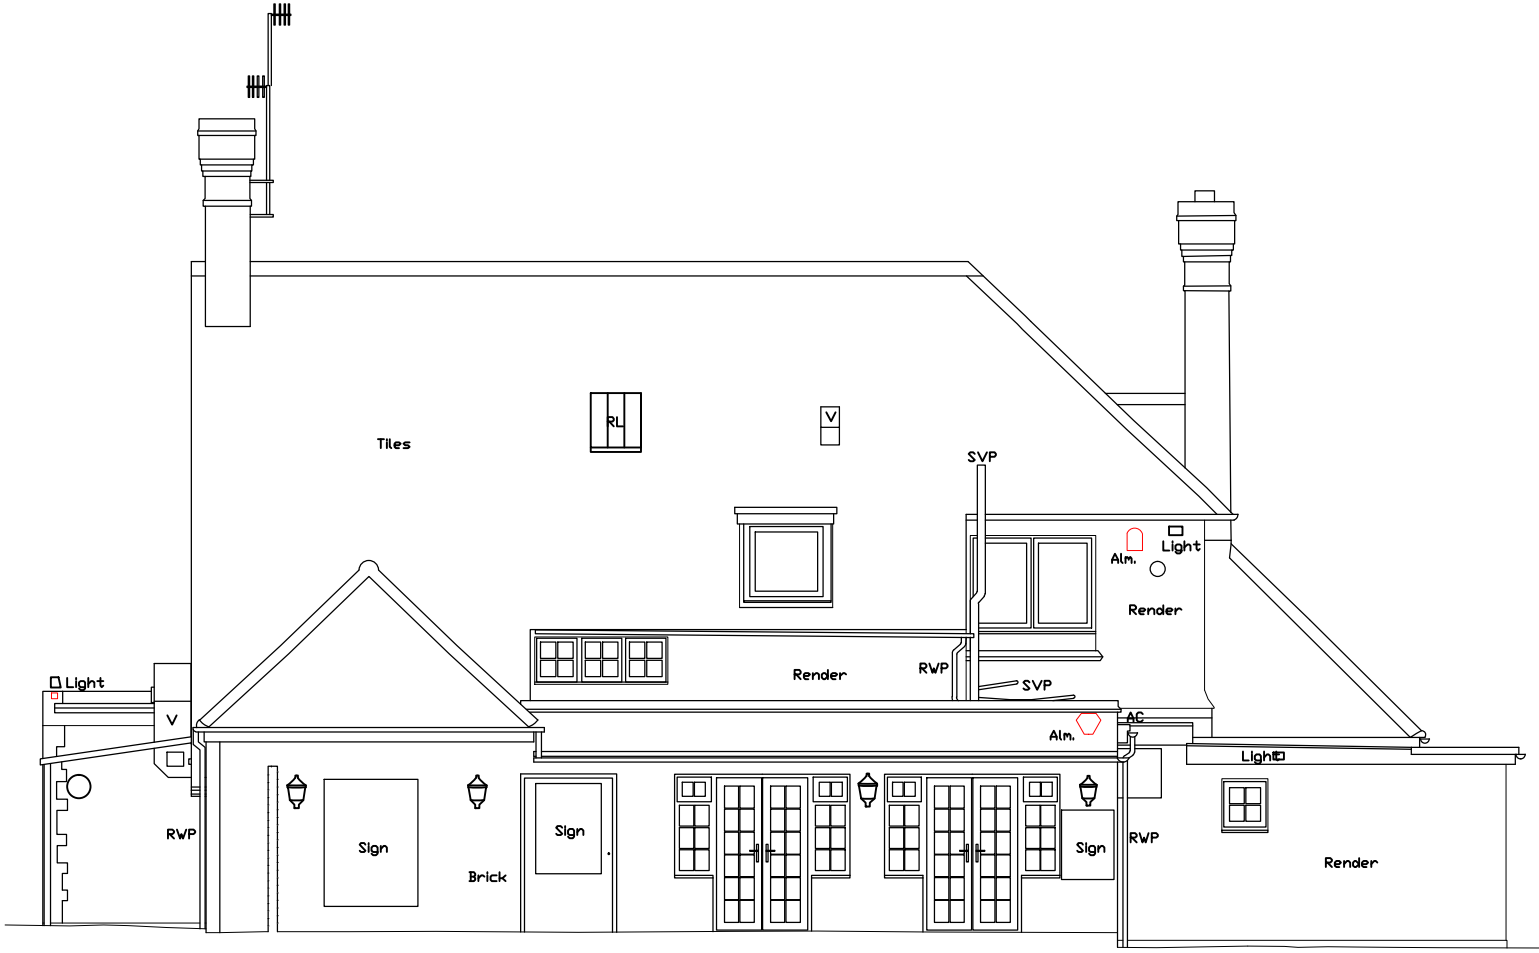


WEST ELEVATION




SOUTH ELEVATION




EAST ELEVATION

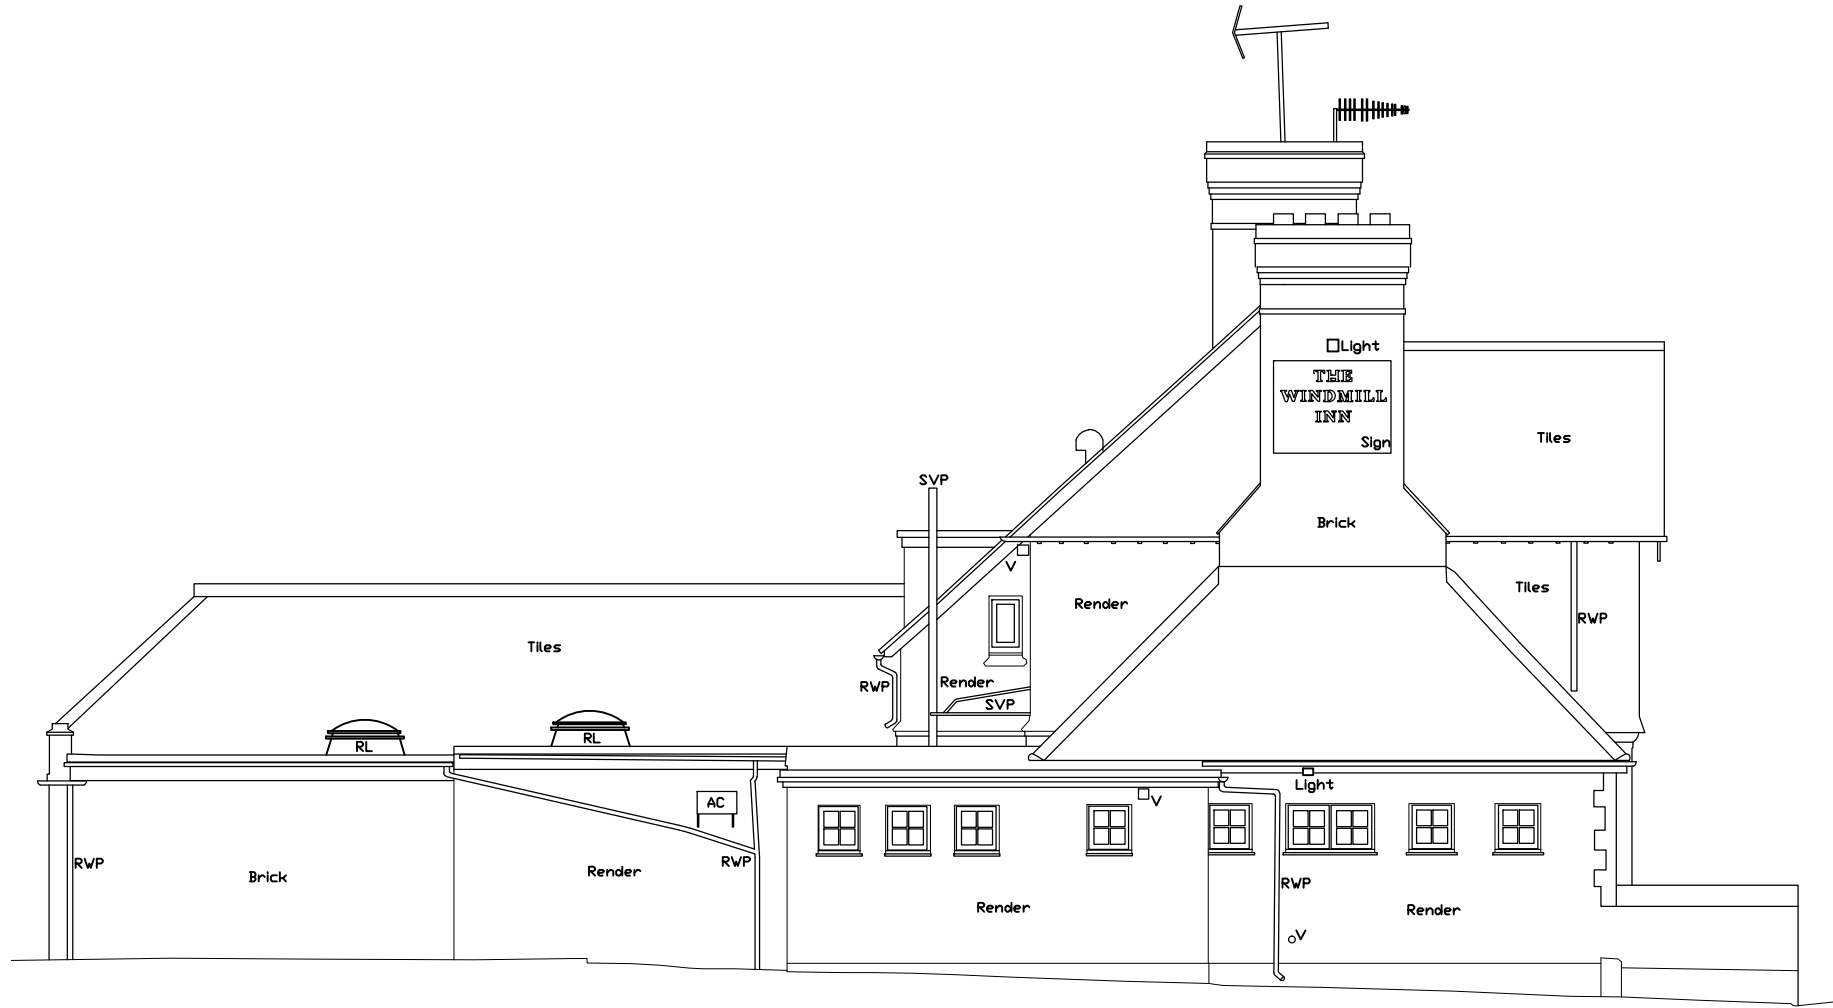


NORTH ELEVATION

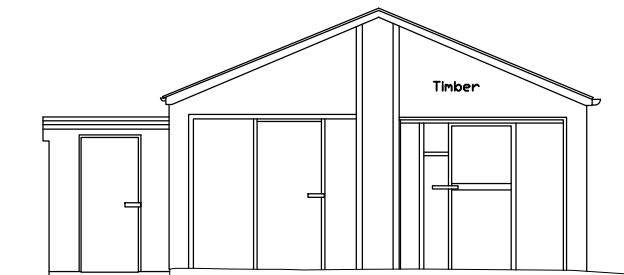


STORES BUILDING
WEST ELEVATION

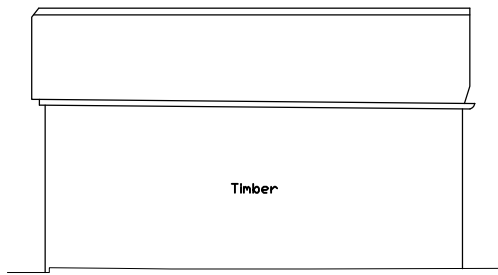


SOUTH ELEVATION

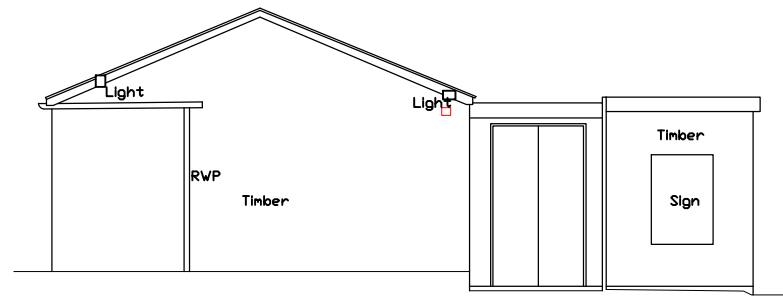


EAST ELEVATION

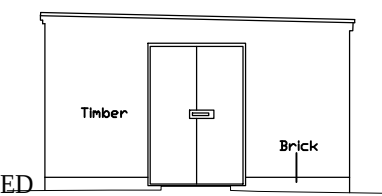


SHED
EAST ELEVATION

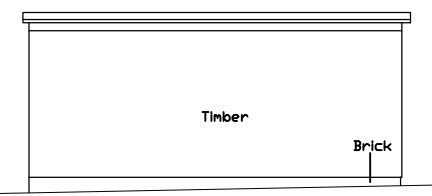

NORTH ELEVATION

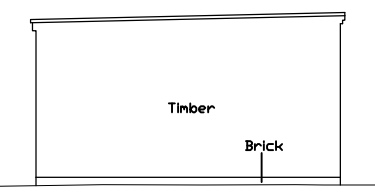


WEST ELEVATION

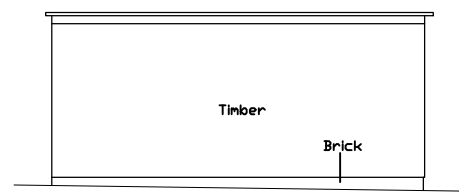

SOUTH ELEVATION

Standard Abbreviations (where applicable):	
Building Survey	Land Survey
AB AIR BRICK	B BOLLARD
ACU AIR CONDITIONING UNIT	BS BRICK SETTS
AH ACCESS HATCH	BT B.T. COVER
AV AIR VALVE	CAW CAMERA
BH BEAM HT	CATV CABLE TV COVER
BR ROLLER	CL COVER LEVEL
BSL BEAM SDOFIT LEVEL	EL ELECTRIC COVER
CB CUPBOARD	EP ELECTRIC POLE
CC CEILING CHANGE	ER EARTH ROD
CIH CLEAR INTERNAL HT	FB FLOWERBED
C-A CILL TO APEX HT	FH FIRE HYDRANT
C-H CILL TO HEAD HT	FV FOUL WATER
C-S CILL TO SPRING HT	GU GULLY
DB DOOR BASE HT	GV GAS VALVE
DH DOOR HEAD HT	IC INSPECTION COVER
FA FIRE ALARM	IL INVERT LEVEL
FAB FIRE ALARM BELL	LP LAMP POST
FX FIRE EXTINGUISHER	MH MANHOLE
F-A FLOOR TO APEX HT	OHT OVERHEAD TELECOM
F-C FLOOR TO CILL HT	P POST
F-H FLOOR TO HEAD HT	PM PARKING METER
F-S FLOOR TO SPRING HT	PI PIPE
GEA GROSS EXTERNAL AREA	RD RIDDING EYE
GIA GROSS INTERNAL AREA	RS ROAD SIGN
GU GULLY	RTW RETAINING WALL
HT HEATER	RVP RAIN WATER PIPE
HV HOT WATER TANK	SA SIGN
NIA NET INTERNAL AREA	SI SITE AREA
NTS NOT TO SCALE	STU TREE STUMP
RAD RADIATOR	SV STOP VALVE
RE RECESS HEAD HEIGHT	SVP SOIL VENT PIPE
RFV RAISED FLOOR VOID	SW STORM WATER
RL ROOF LIGHT	TDF TOP OF FENCE
RSH ROLLER SHUTTER	TOW TOP OF WALL
RWP RAIN WATER PIPE	TP TELEGRAPH POLE
SPL SPIT LIGHT	UTL UNABLE TO LIFT
SVP SOIL VENT PIPE	VP VENT PIPE
V VENT	WM WATER METER
	WT WATER TAP

Symbols (where applicable):

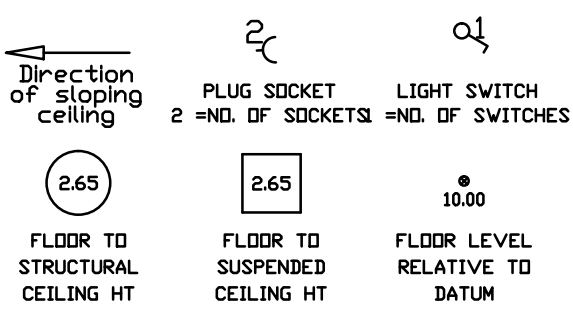

Notes:

The Survey has been computed on an arbitrary grid.

All Levels are in meters and relate to an arbitrary site datum.

Station X1 Value 10.000m


All direction arrows indicate UP unless otherwise stated.

Drainage pipe sizes (where shown) have been gauged from the surface (for safety reasons) and should be regarded as approximate only.

Visible features in the vicinity of any boundaries, as shown on this survey, may not represent the extent of legally conveyed ownership.

Whilst every effort has been made to determine wall materials, no guarantee is given. Materials should be regarded as assumed unless verified by a qualified third party.

Tree spread and height are approximate. Species should be regarded as assumed unless verified by a qualified third party.

 

REV.	AMENDMENT	BY	DATE
1	19 Pyrford Close Nyerlimer, Biggar Regis West Sussex PO21 3NL Tel: 01243 263320 studio@bayside-architectural.co.uk www.bayside-architectural.co.uk		
CLIENT'S NAME			
Mr A Muca			
JOB TITLE			
Windmill Inn Mill Lane, Rustington			
DRAWING TITLE			
Existing Elevations			
SCALE@A1 1:100			
DATE 12/21			
JOB NO	DRAWING NO	REV	
044	SU-04	-	
STATUS Planning			DRAWN SCB

DO NOT SCALE FROM THIS DRAWING EXCEPT FOR PLANNING PURPOSES ONLY.

ALL DIMENSIONS MUST BE CHECKED ON SITE BY CONTRACTOR. ANY DISCREPANCIES SHOULD BE HIGHLIGHTED AS SOON AS POSSIBLE FOR CONFIRMATION BEFORE WORK PROCEEDS.

ALL DIMENSIONS ARE IN MILLIMETERS. IF IN DOUBT ASK.

© BAYSIDE ARCHITECTURAL DESIGN LIMITED

