




CLOSE BOARDED FENCE TO GARDEN -
BUMP RAIL TO BE ADDED STORE SIDE TO
PROTECT FENCING FROM ACCIDENTAL
DAMAGE - DETAIL TBC

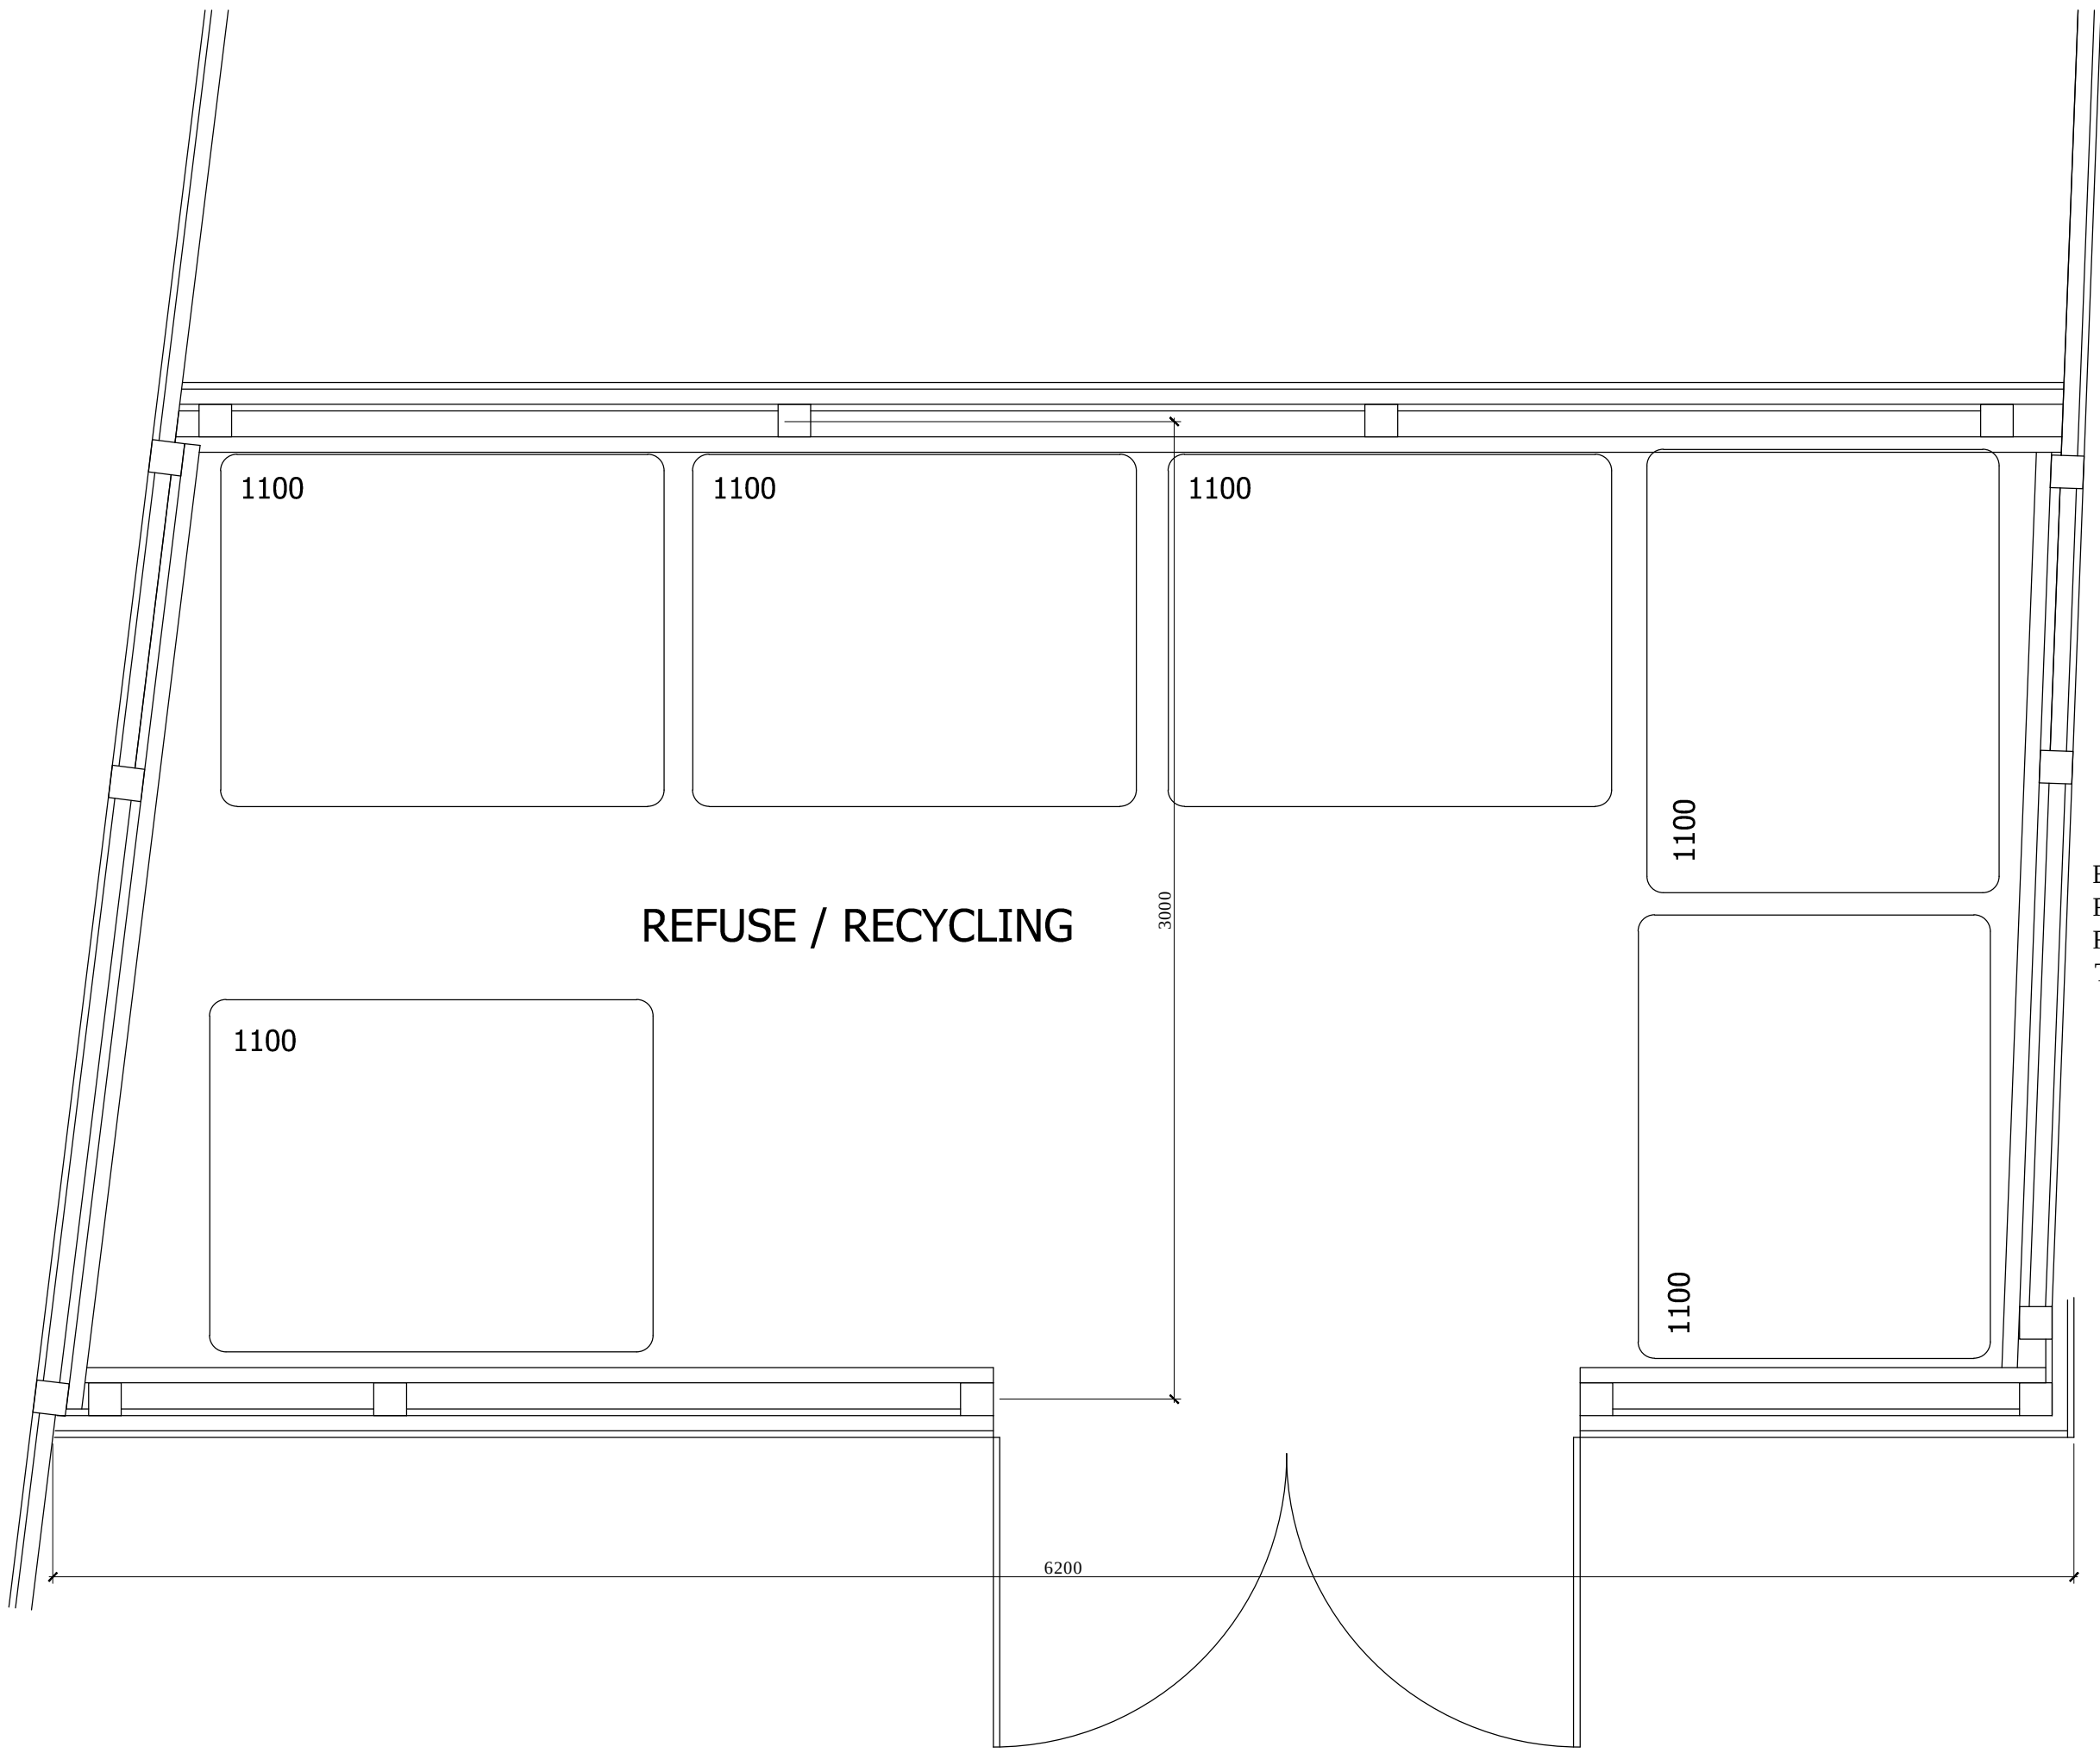

BOUNDARY CLOSE BOARDED FENCE - BUMP
RAIL TO BE ADDED STORE SIDE TO PROTECT
FENCING FROM ACCIDENTAL DAMAGE - DETAIL
TBC

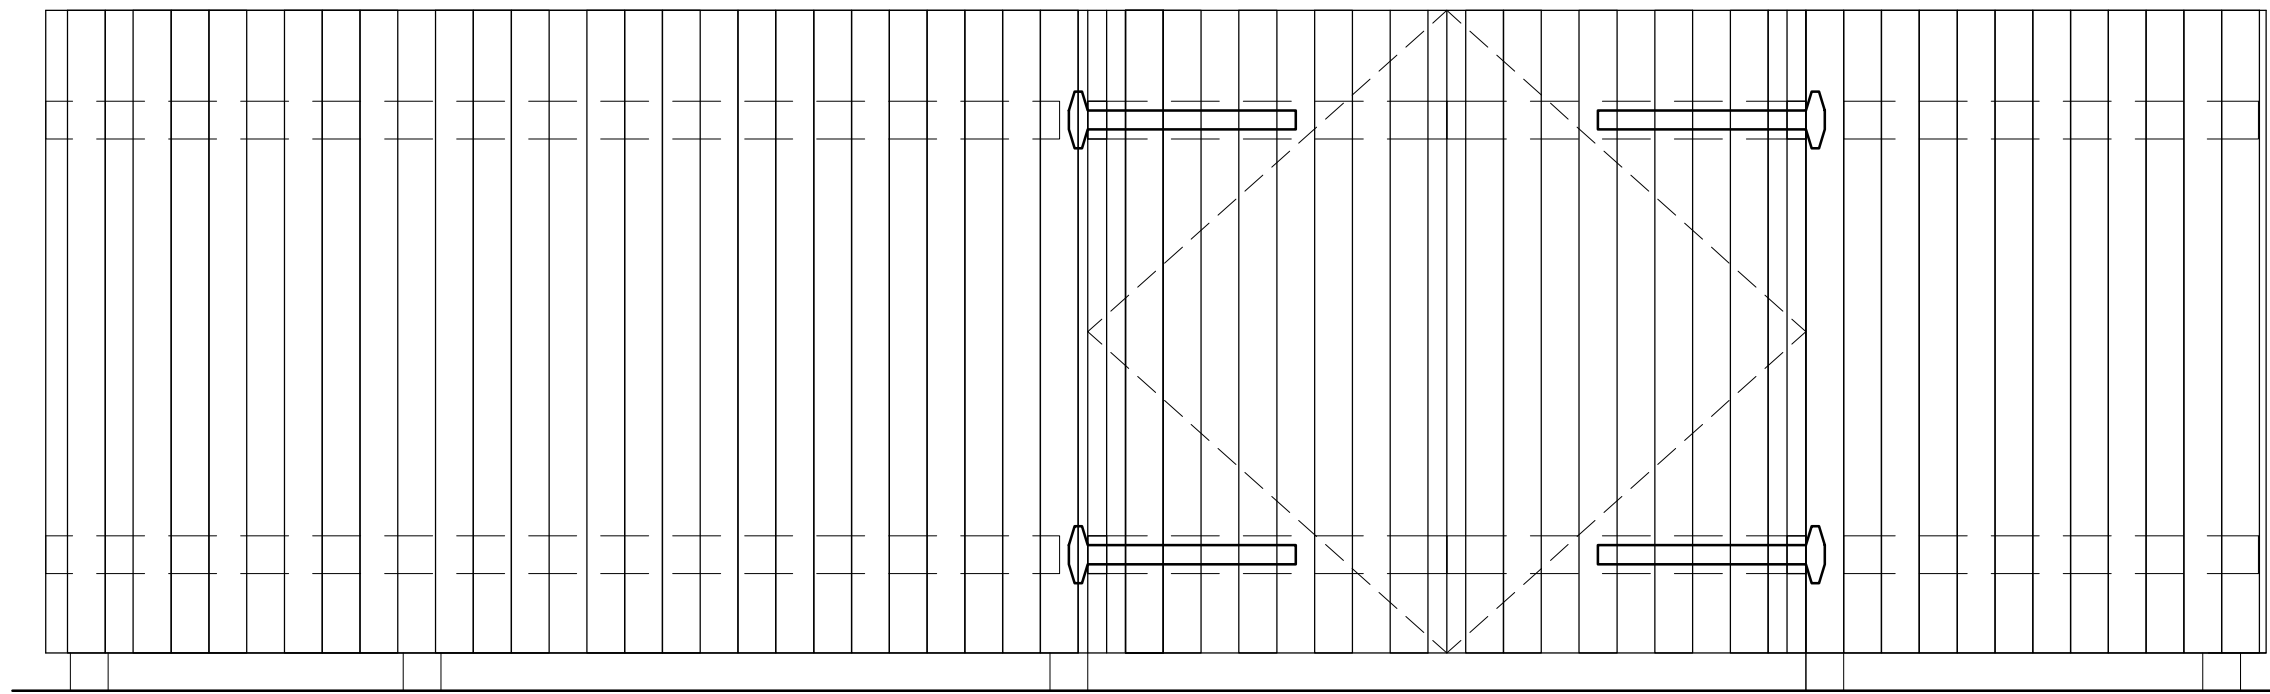

WEST ELEVATION

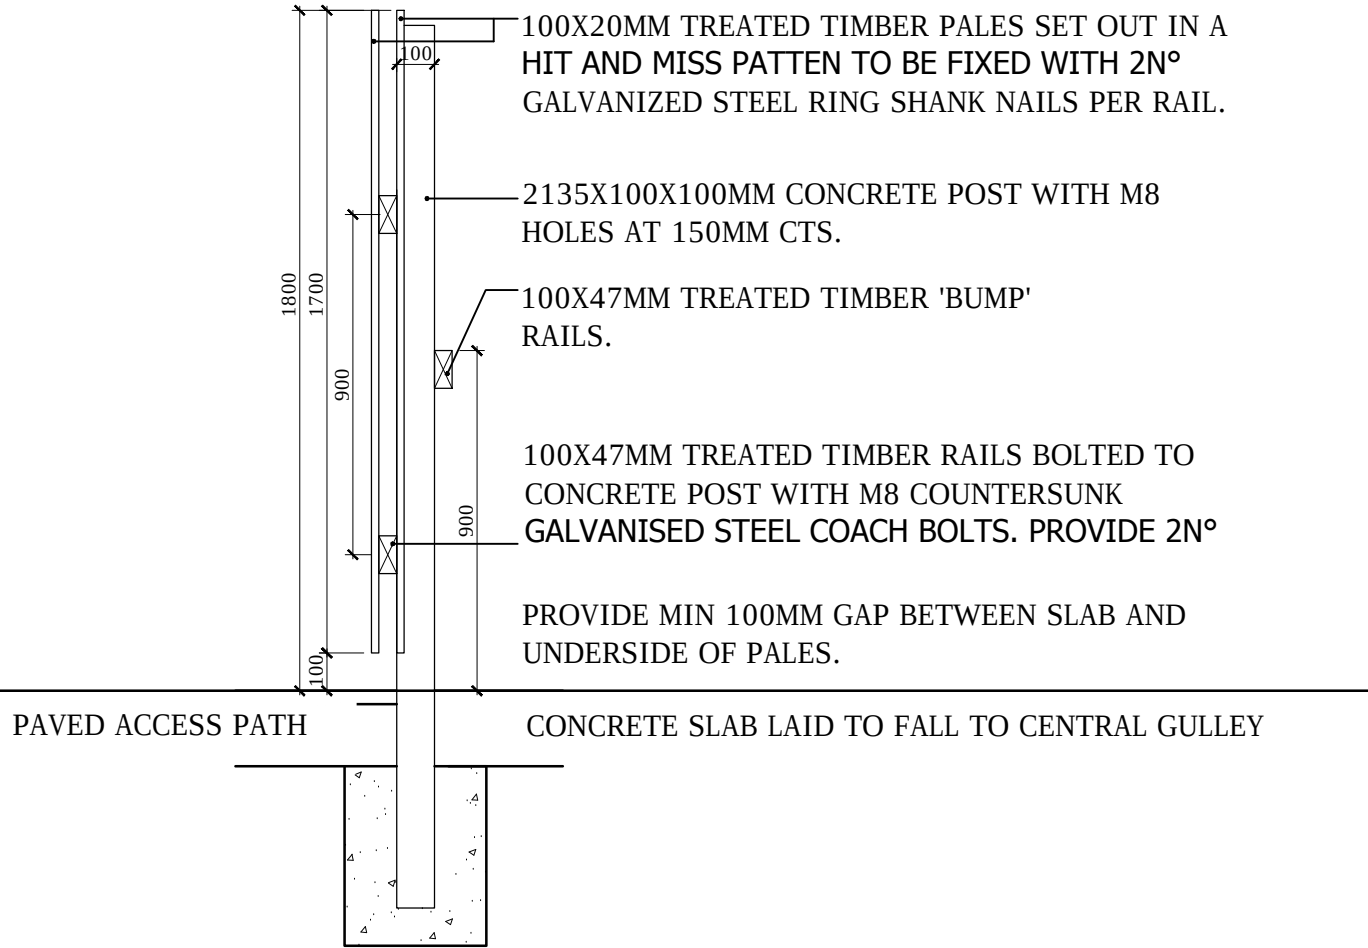

SECTION

REV.	AMENDMENT	BY	DATE
bayside ARCHITECTURAL DESIGN LIMITED			
19 Pyrford Close Nyerimber, Bognor Regis West Sussex PO21 3NL Tel: 01243 263320 studio@bayside-architectural.co.uk www.bayside-architectural.co.uk			

CLIENT'S NAME
Mr A Muca

JOB TITLE
**Windmill Inn
Mill Lane, Rustington**

DRAWING TITLE
Proposed Refuse Store Detail

SCALE@A1 1:20	DATE 12/21
JOB NO 044	DRAWING NO PL-06
STATUS Planning	REV -
DRAWN SCB	

DO NOT SCALE FROM THIS DRAWING EXCEPT FOR PLANNING PURPOSES ONLY.
ALL DIMENSIONS MUST BE CHECKED ON SITE BY CONTRACTOR. ANY DISCREPANCIES SHOULD BE
HIGHLIGHTED AS SOON AS POSSIBLE FOR CONFIRMATION BEFORE WORK PROCEEDS.
ALL DIMENSIONS ARE IN MILLIMETERS. IF IN DOUBT ASK.

© BAYSIDE ARCHITECTURAL DESIGN LIMITED

