

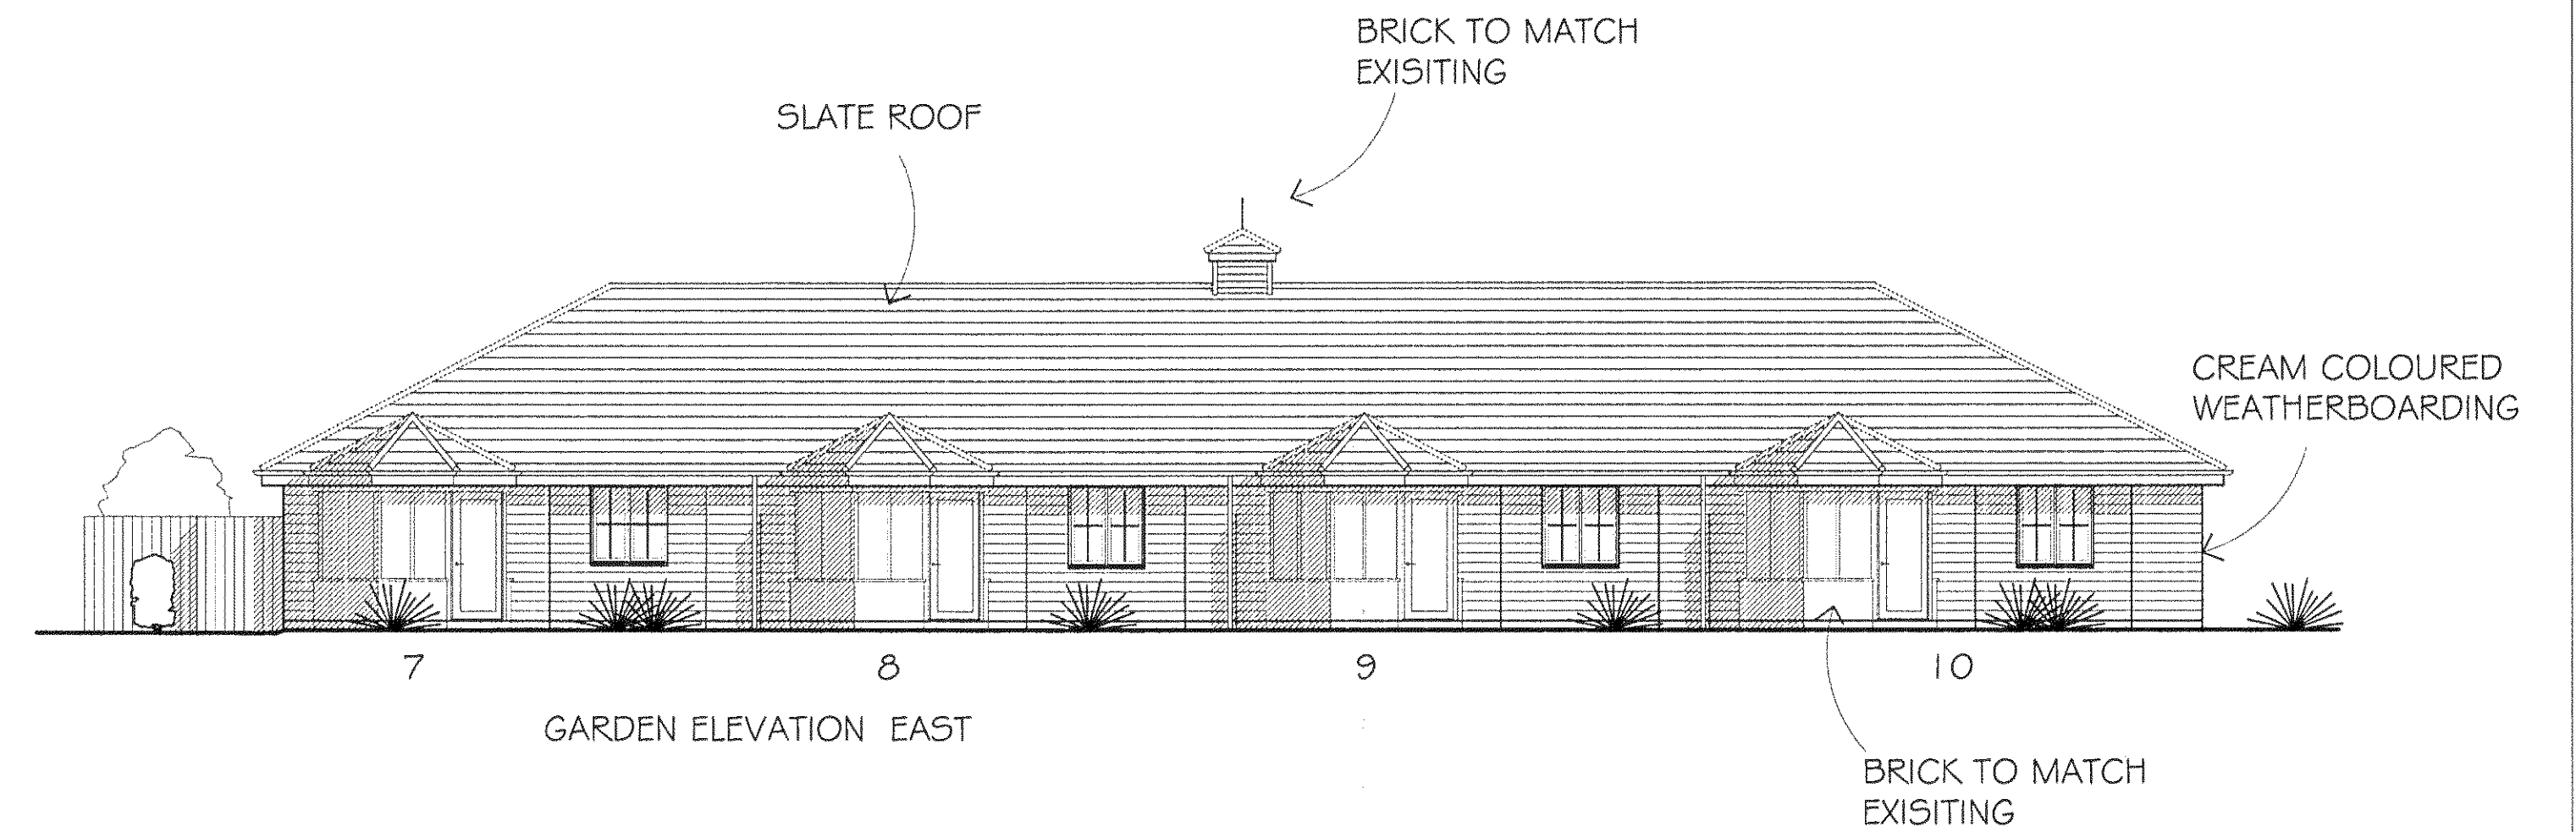
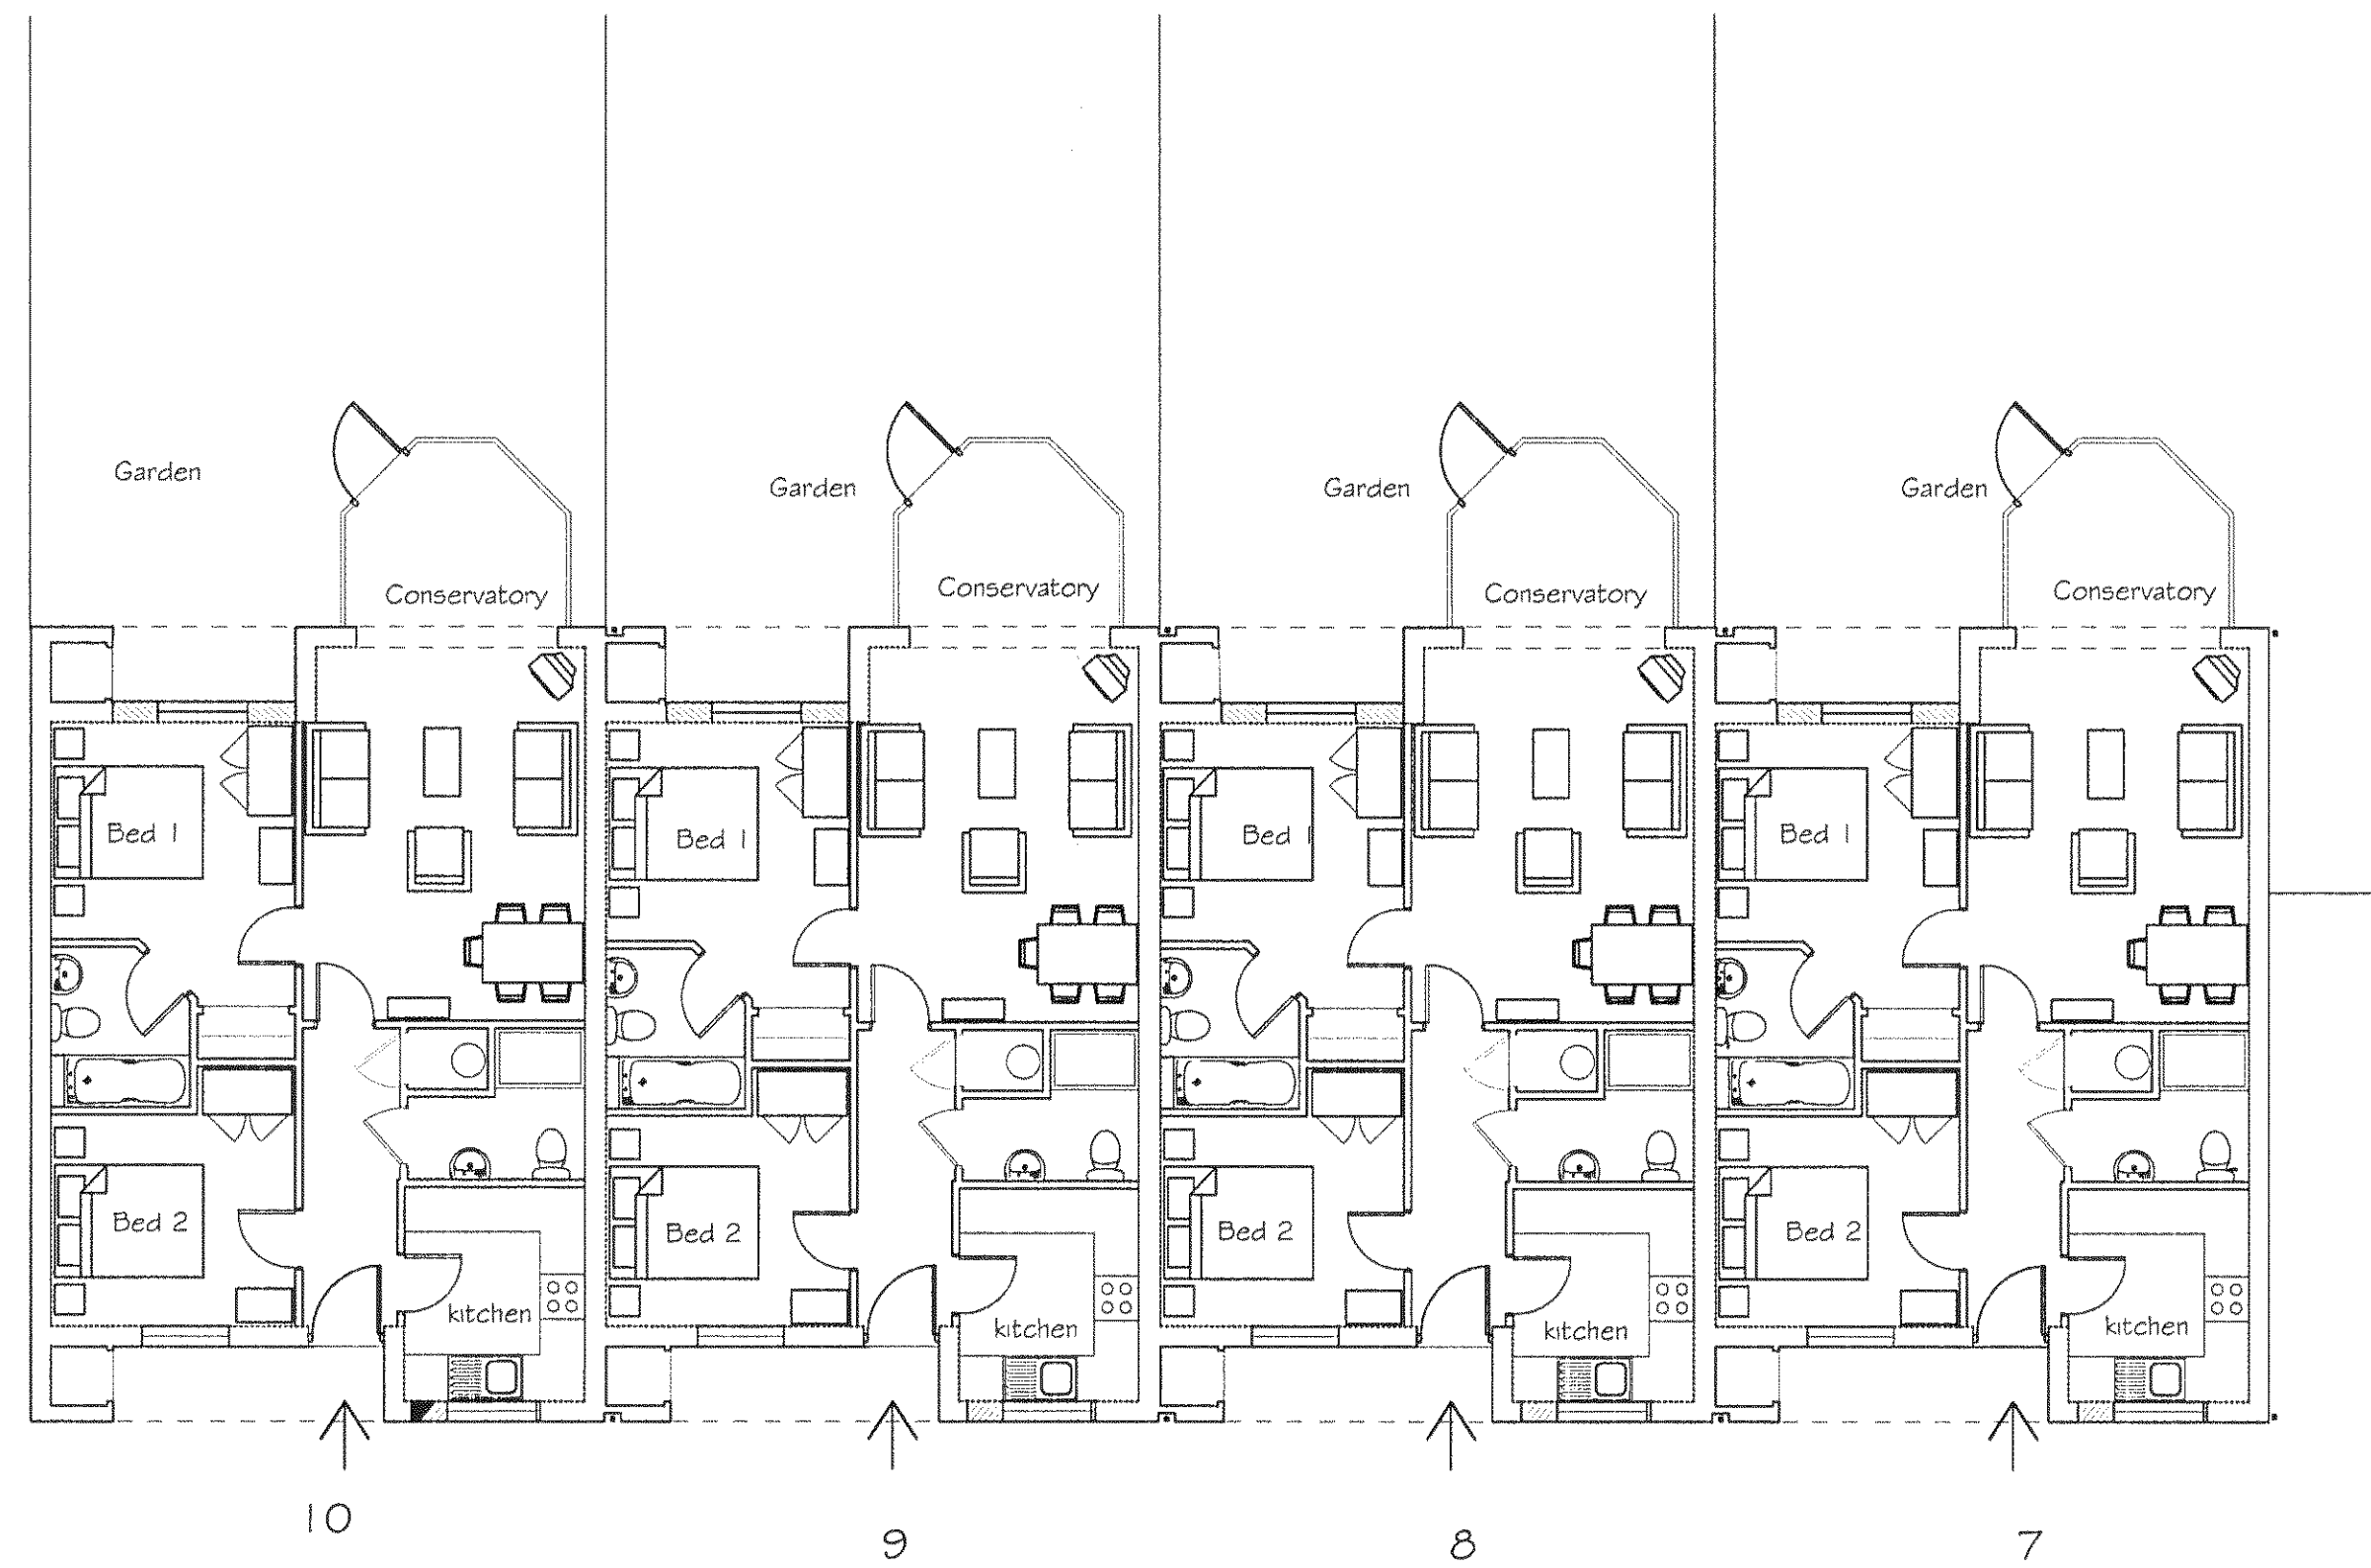
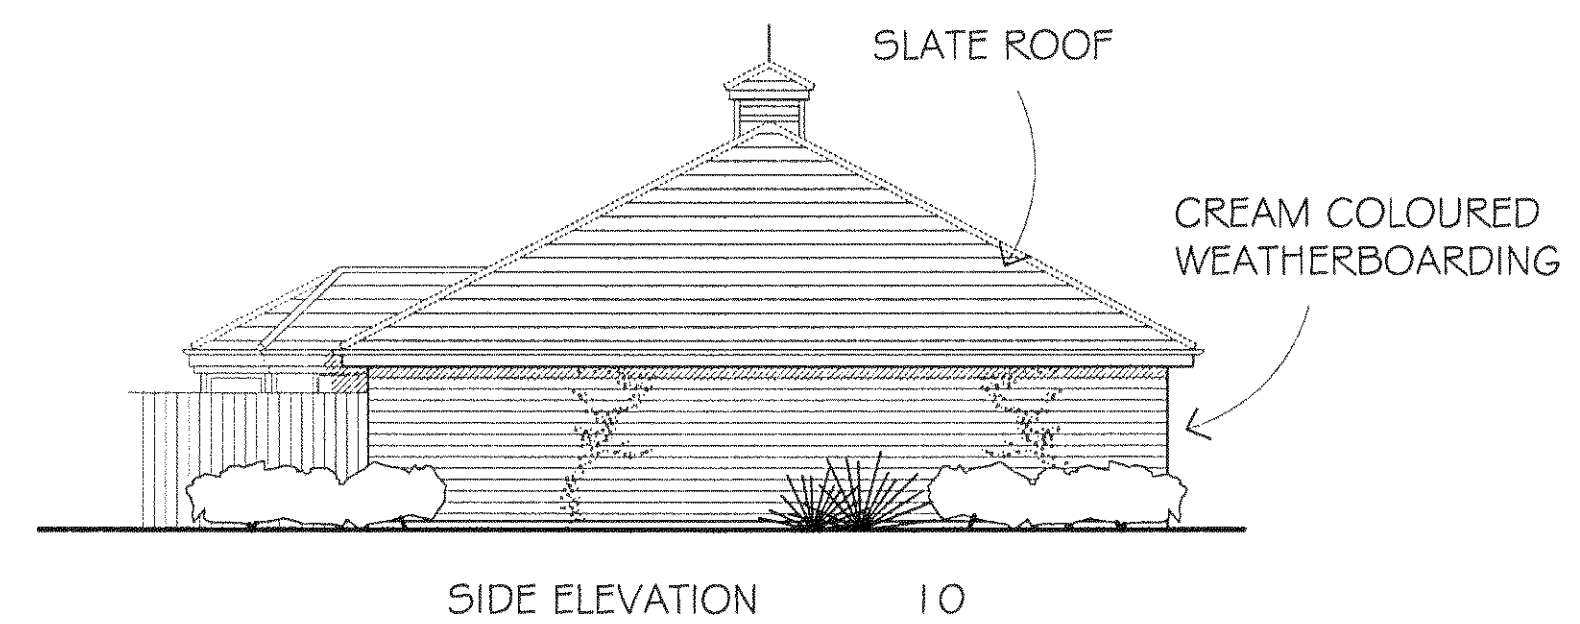


Notes

1. Do not scale from this drawing, except for planning purposes. Use figured dimensions only.
2. All dimensions must be checked on site prior to commencement of work.
3. Where applicable this drawing is to be read in conjunction with other consultants' drawings.
4. O.S. Licence AR 177474.
5. This drawing is the copyright of Martin Critchell Architects.

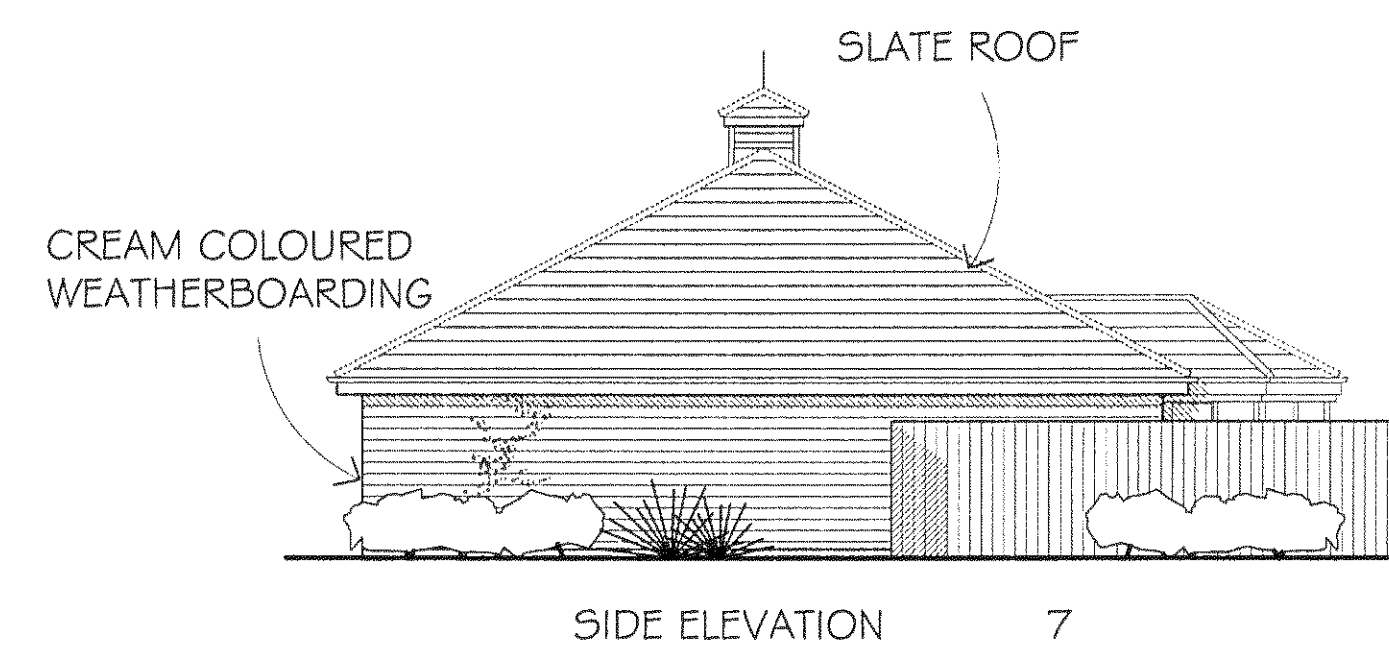

EXISTING
BUNGALOWS
1/200

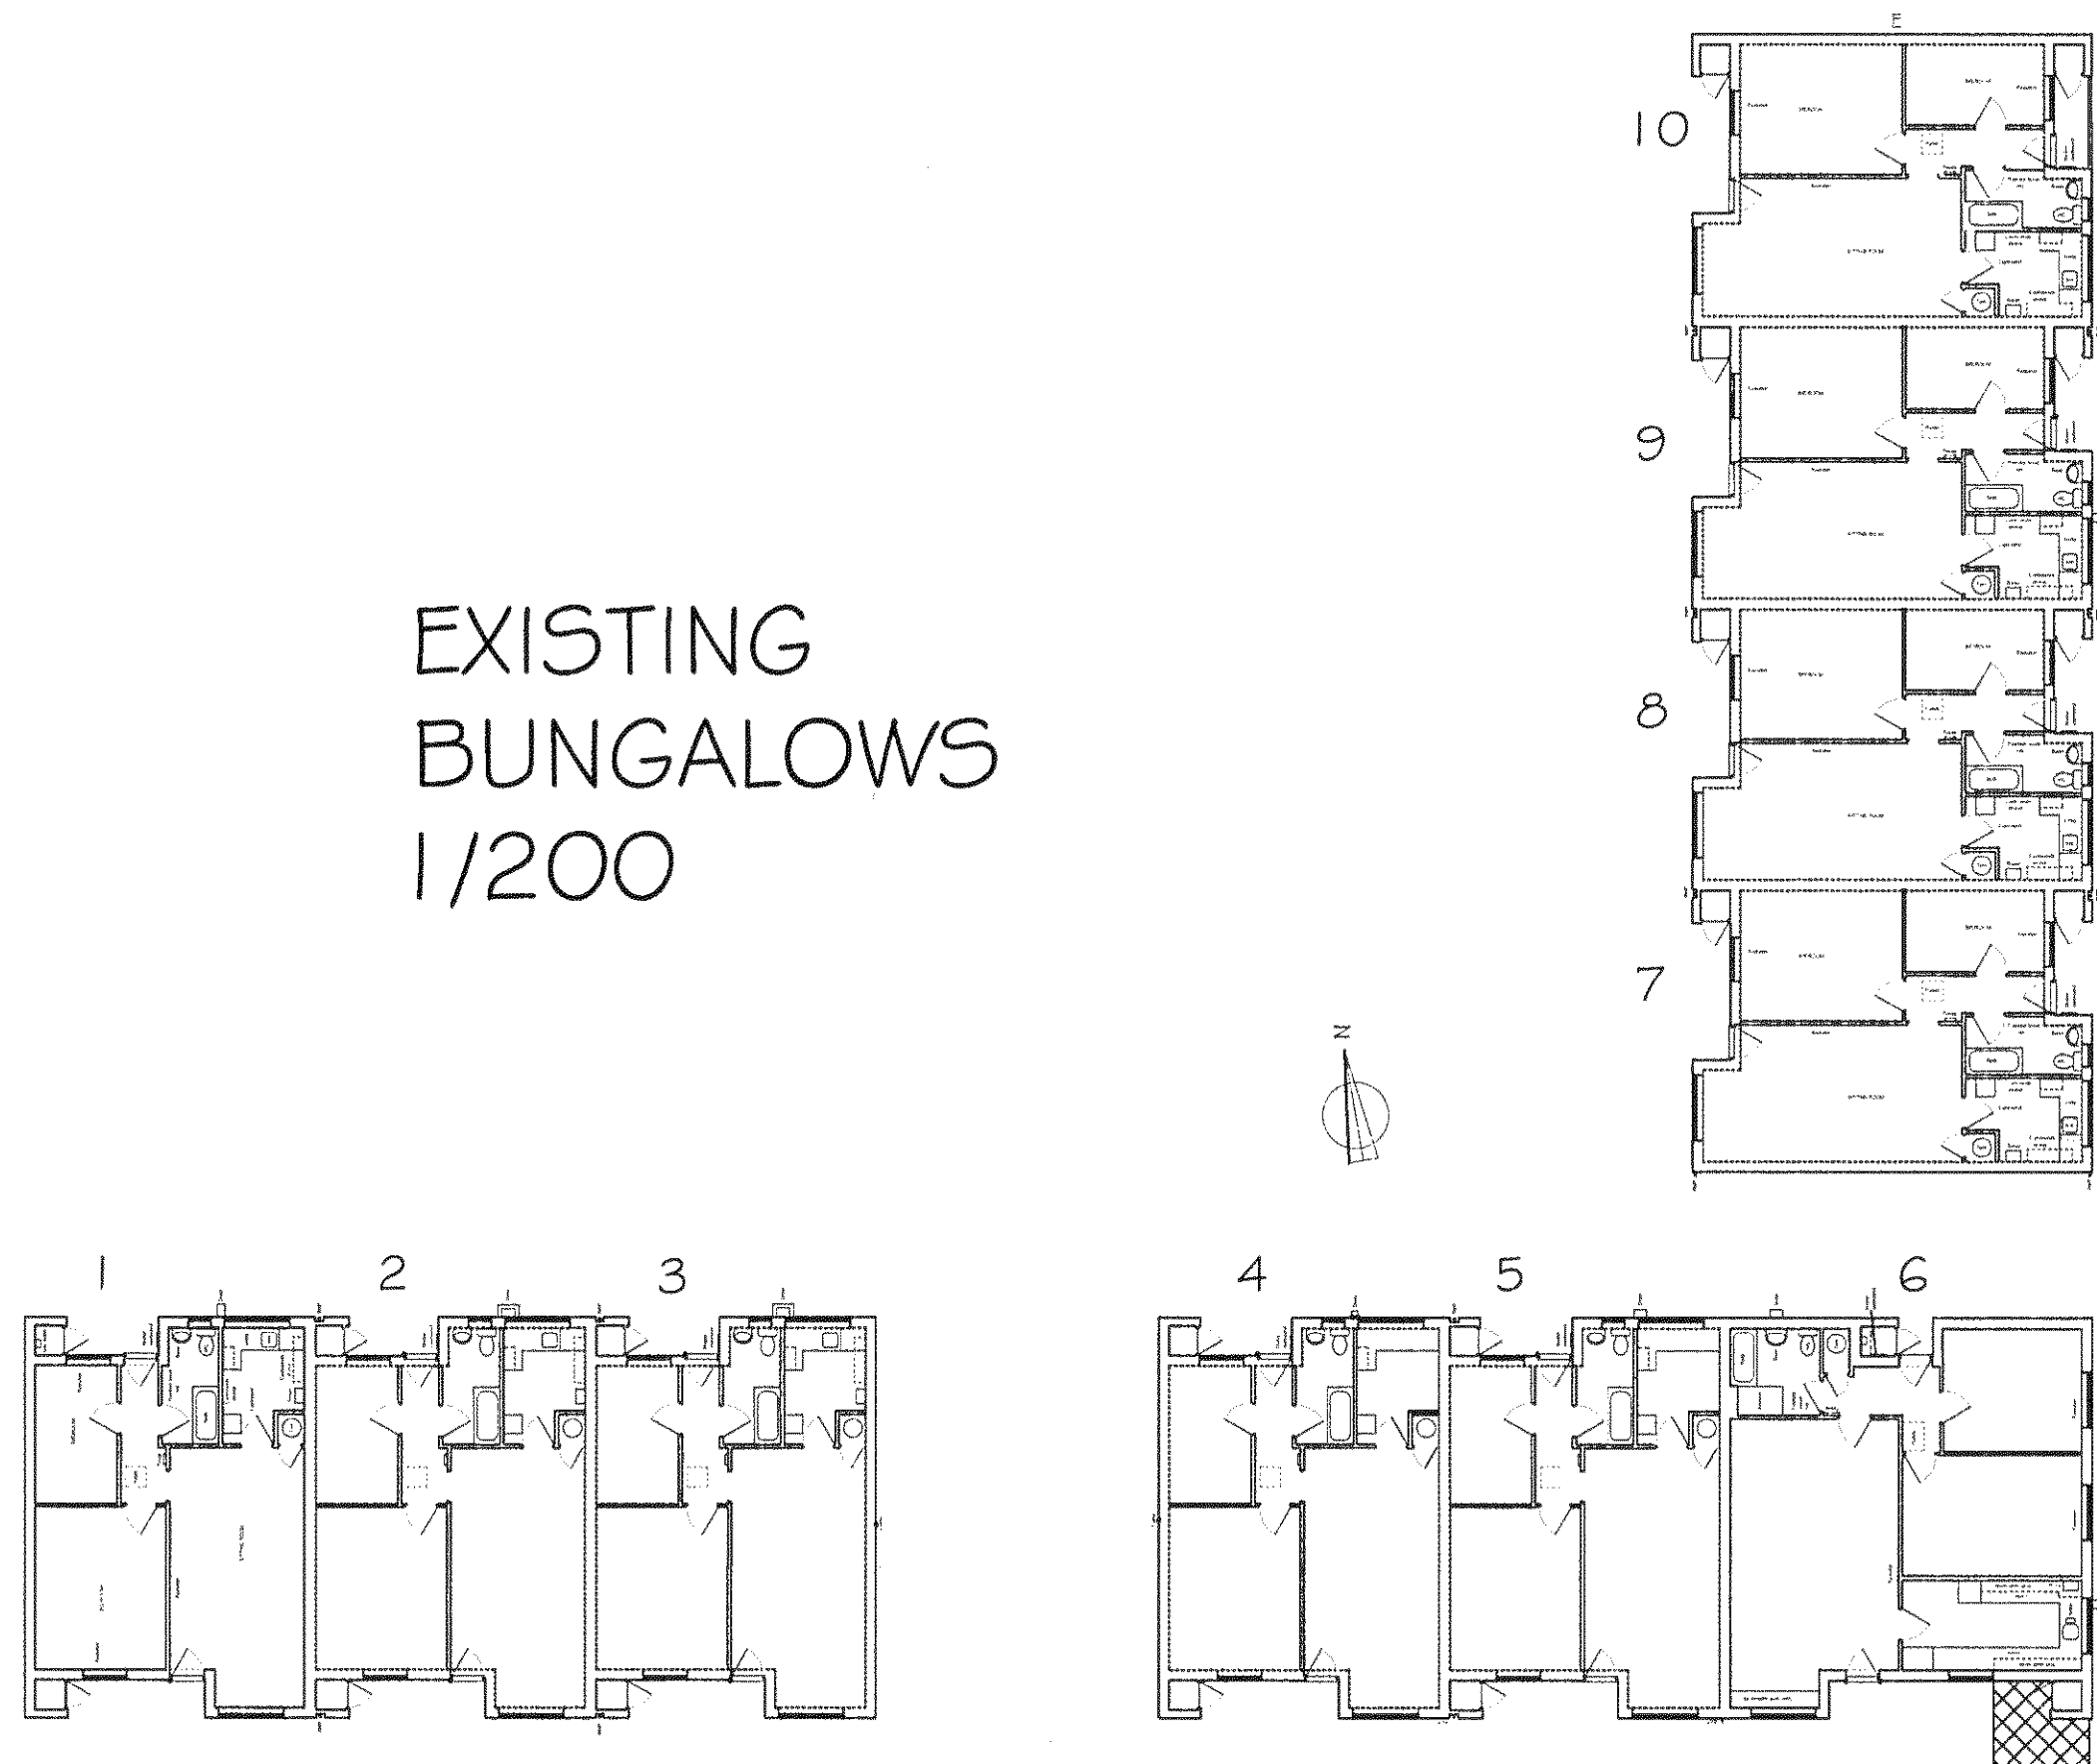

Rev	Date	Amendment	Checked

Town Planners & Architects
MARTIN CRITCHELL ARCHITECTS

Metro House ■ Northgate ■ Chichester ■ West Sussex ■ PO19 1BE
tel 01243 531036 fax 01243 782917 e-mail info@mcarchitects.co.uk web www.martincritchell-architects.co.uk

For **Globe Estates**

Project
**Residential Development
West Preston Manor
Rustington**

Drawing	Scale
Remodelled Bungalows Plans & Elevations Existing Floor Plans	1:100 at A1 1:200

Date Feb 09	Drawn	Checked
Job number 08.040	Drawing number 08	Revision C