

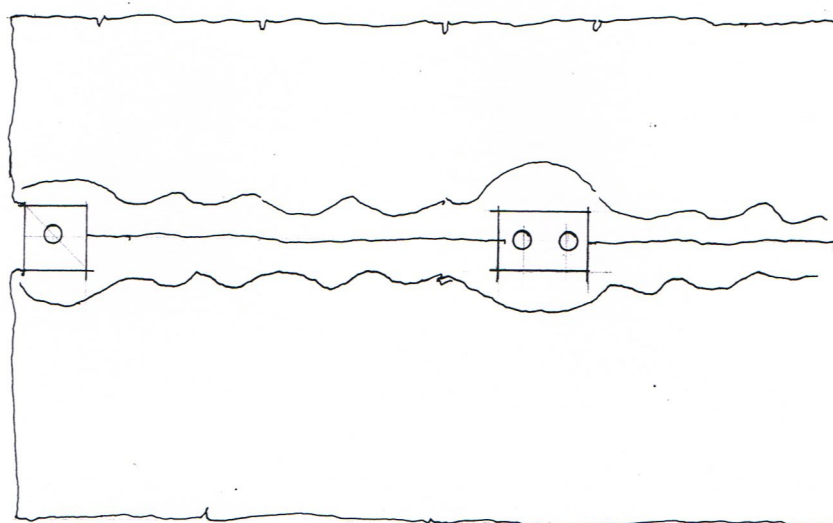
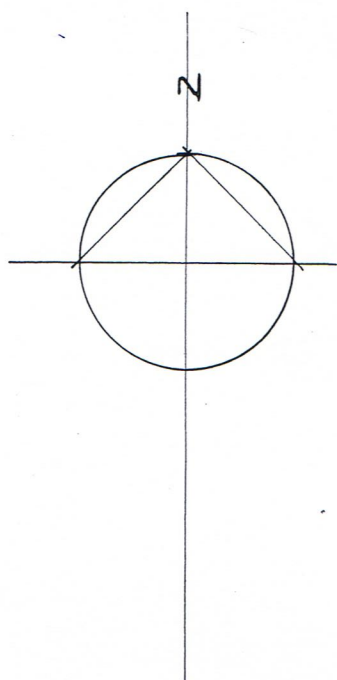


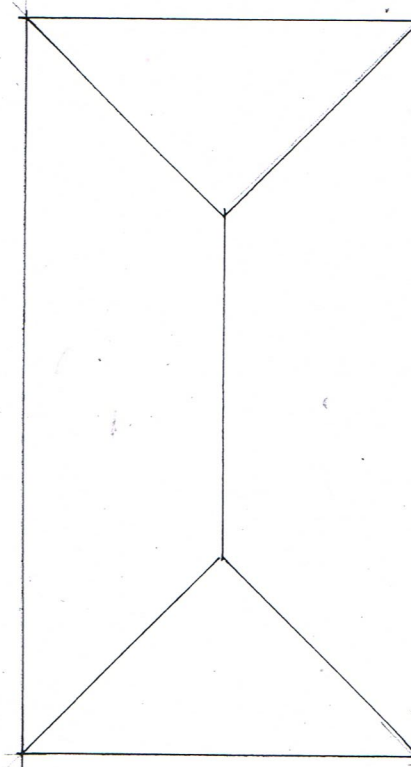

SCALE 1:100 AT A3

 

RJCA Chartered Architects
 The White House, 2 Lavant Road
 Chichester, West Sussex PO19 5RQ
 Tel: 01243 779600
 Mobile: 07973435493
 Email: rjcatkinson@btinternet.com

Project Name: 76-78 The Street, Rustington

Drawing: Roof plan – existing & proposed (no alterations)

Drawing Number: 2019/04/02

Rev.