




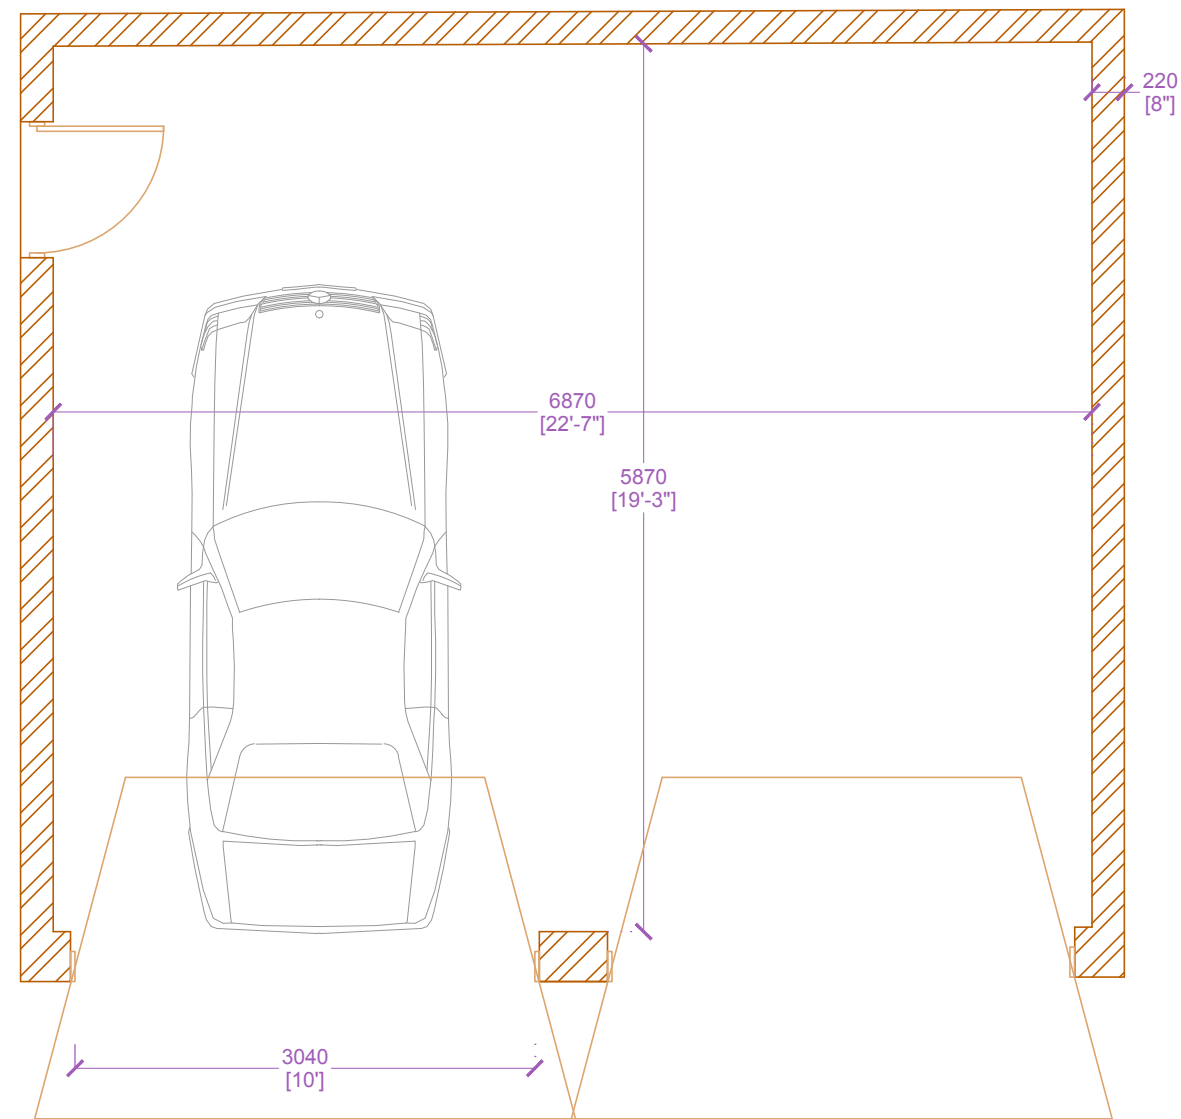


Proposed Plan
1:50

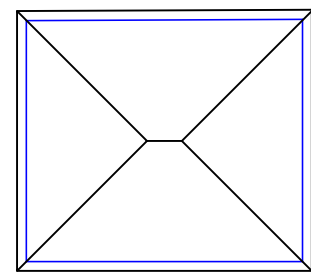


Roof Plan
1:200

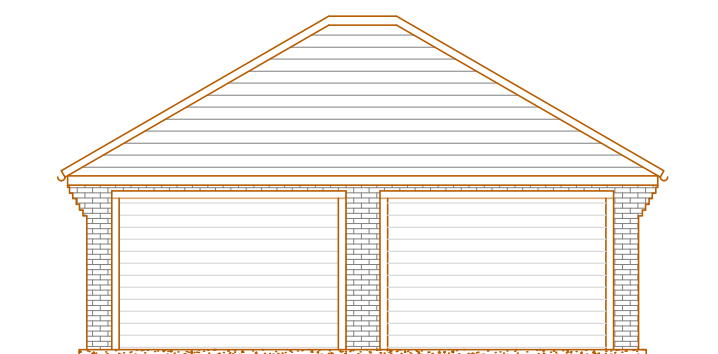


Front Elevation
Western

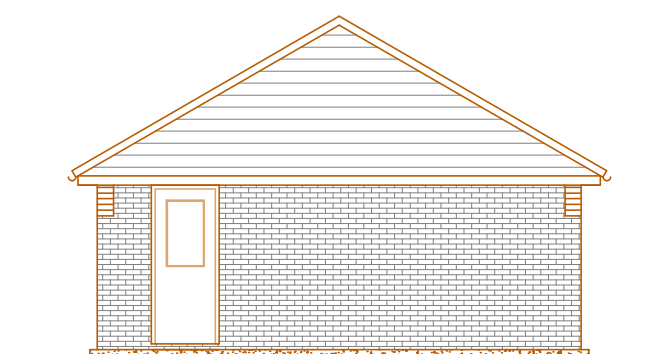

Side Elevation
Northern

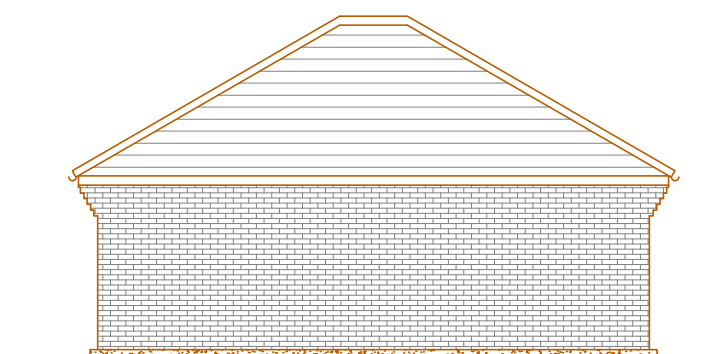


Rear Elevation
Eastern

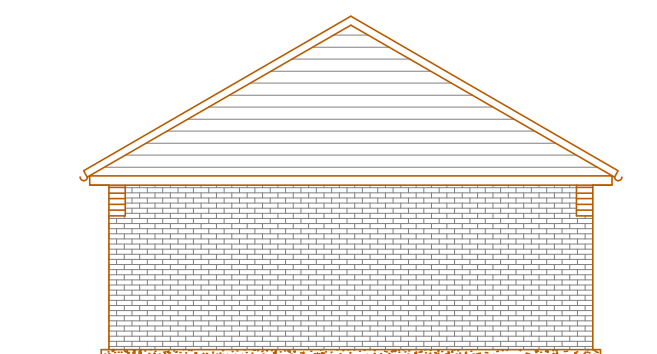

Side Elevation
Southern

Proposed Elevations
1:100

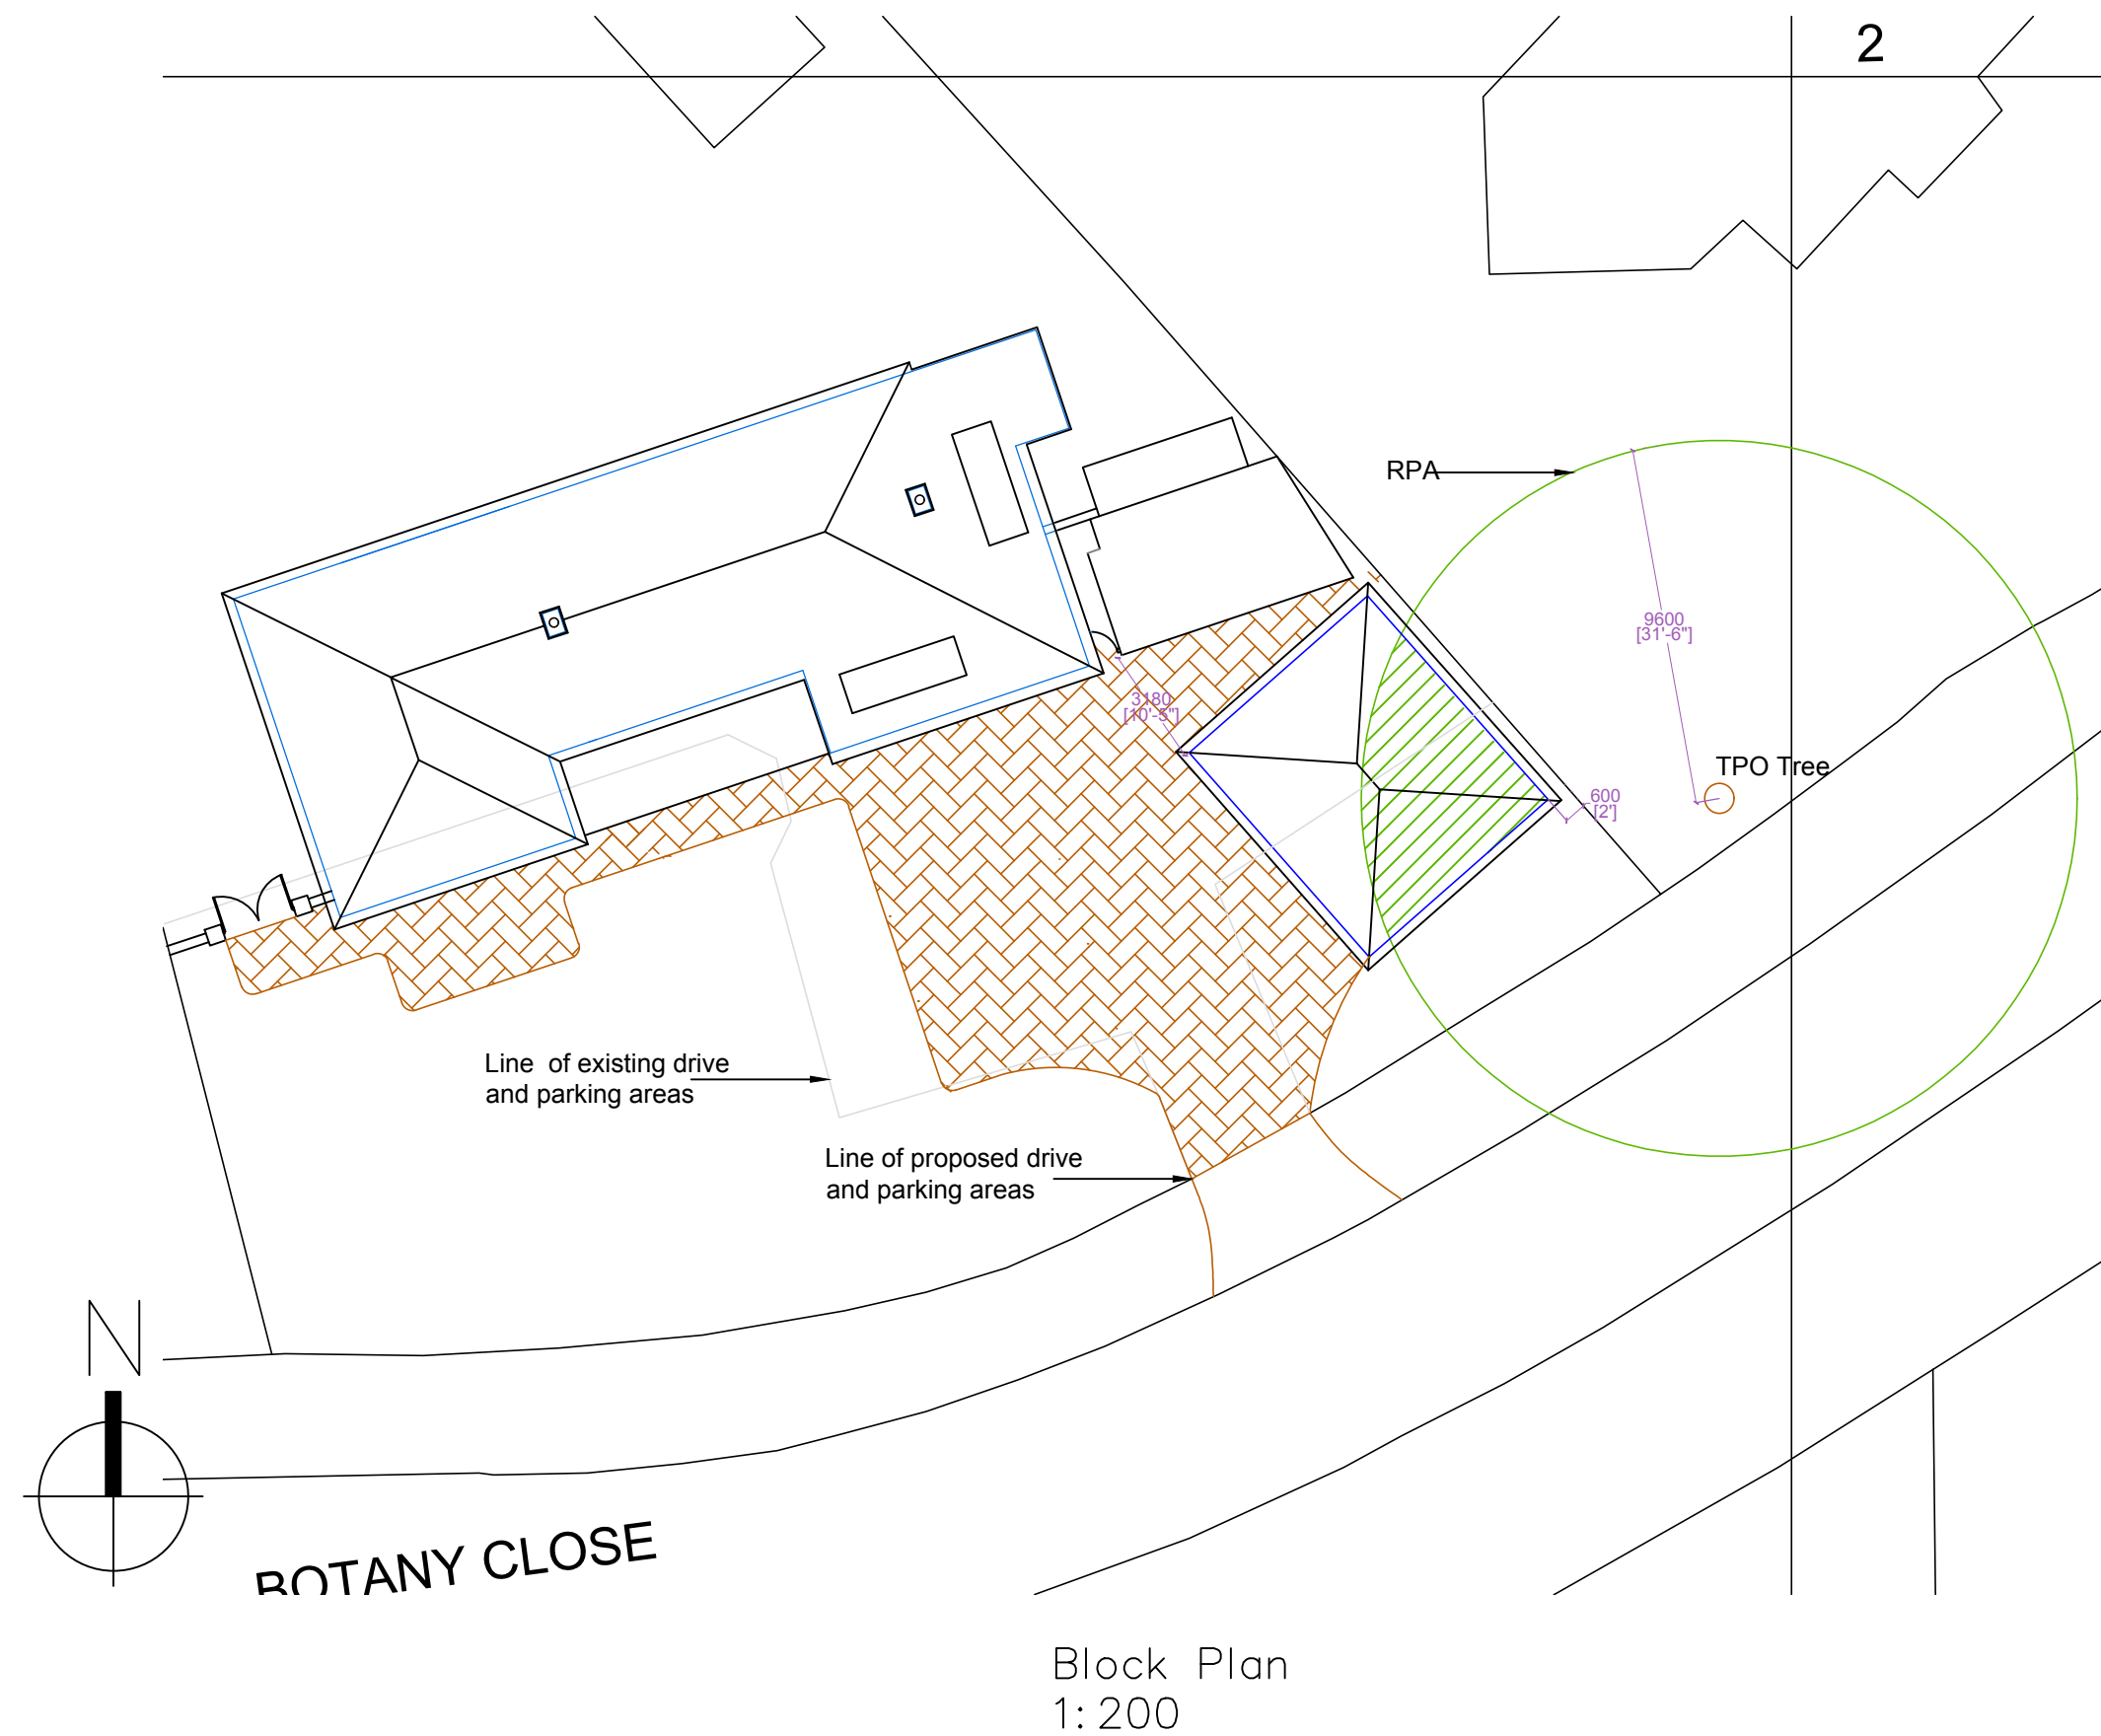

Block Plan
1:200

Green hatched area represents 7.6% coverage of RPA by proposed garage

Proposed water permeable driveway treatment

Materials

Roof – interlocking clay tiles to match house

Walls – brick to match house

Doors – powder coated aluminum roller shutter

PVCu pedestrian door

This drawing is the property of Fuller Associates and is not to be copied reproduced, retained or disclosed to any unauthorised person either wholly or in part without prior consent. Do not scale from this drawing except for Planning purposes. Use all figured dimensions only. All figured dimensions to be checked on site prior to construction. All discrepancies, errors and omissions to be reported to Fuller Associates prior to construction. Layout and dimensions existing building to be checked on site.

Chartered Surveyors • Architectural Design

FULLER
ASSOCIATES

10-11 The Parade, Willowhayne Crescent,
East Preston, West Sussex BN16 1NS

tel: 01903 774754

email: architectural@fuller-associates.co.uk
www.fuller-associates.co.uk

Job Title

Smugglers, Botany Close

Client

Mr & Mrs M Wheller

Drawing Name

Plans, Elevations, Roof Plan and Block Plan
Garage -
Proposed

Drawing Status

Planning

Drawn by

KW

Date

March 20

Checked by

DF

Date

March 20

Drawing Scale

1:50 at A2

Drawing No

Status

Revision

183038/ 05B

