
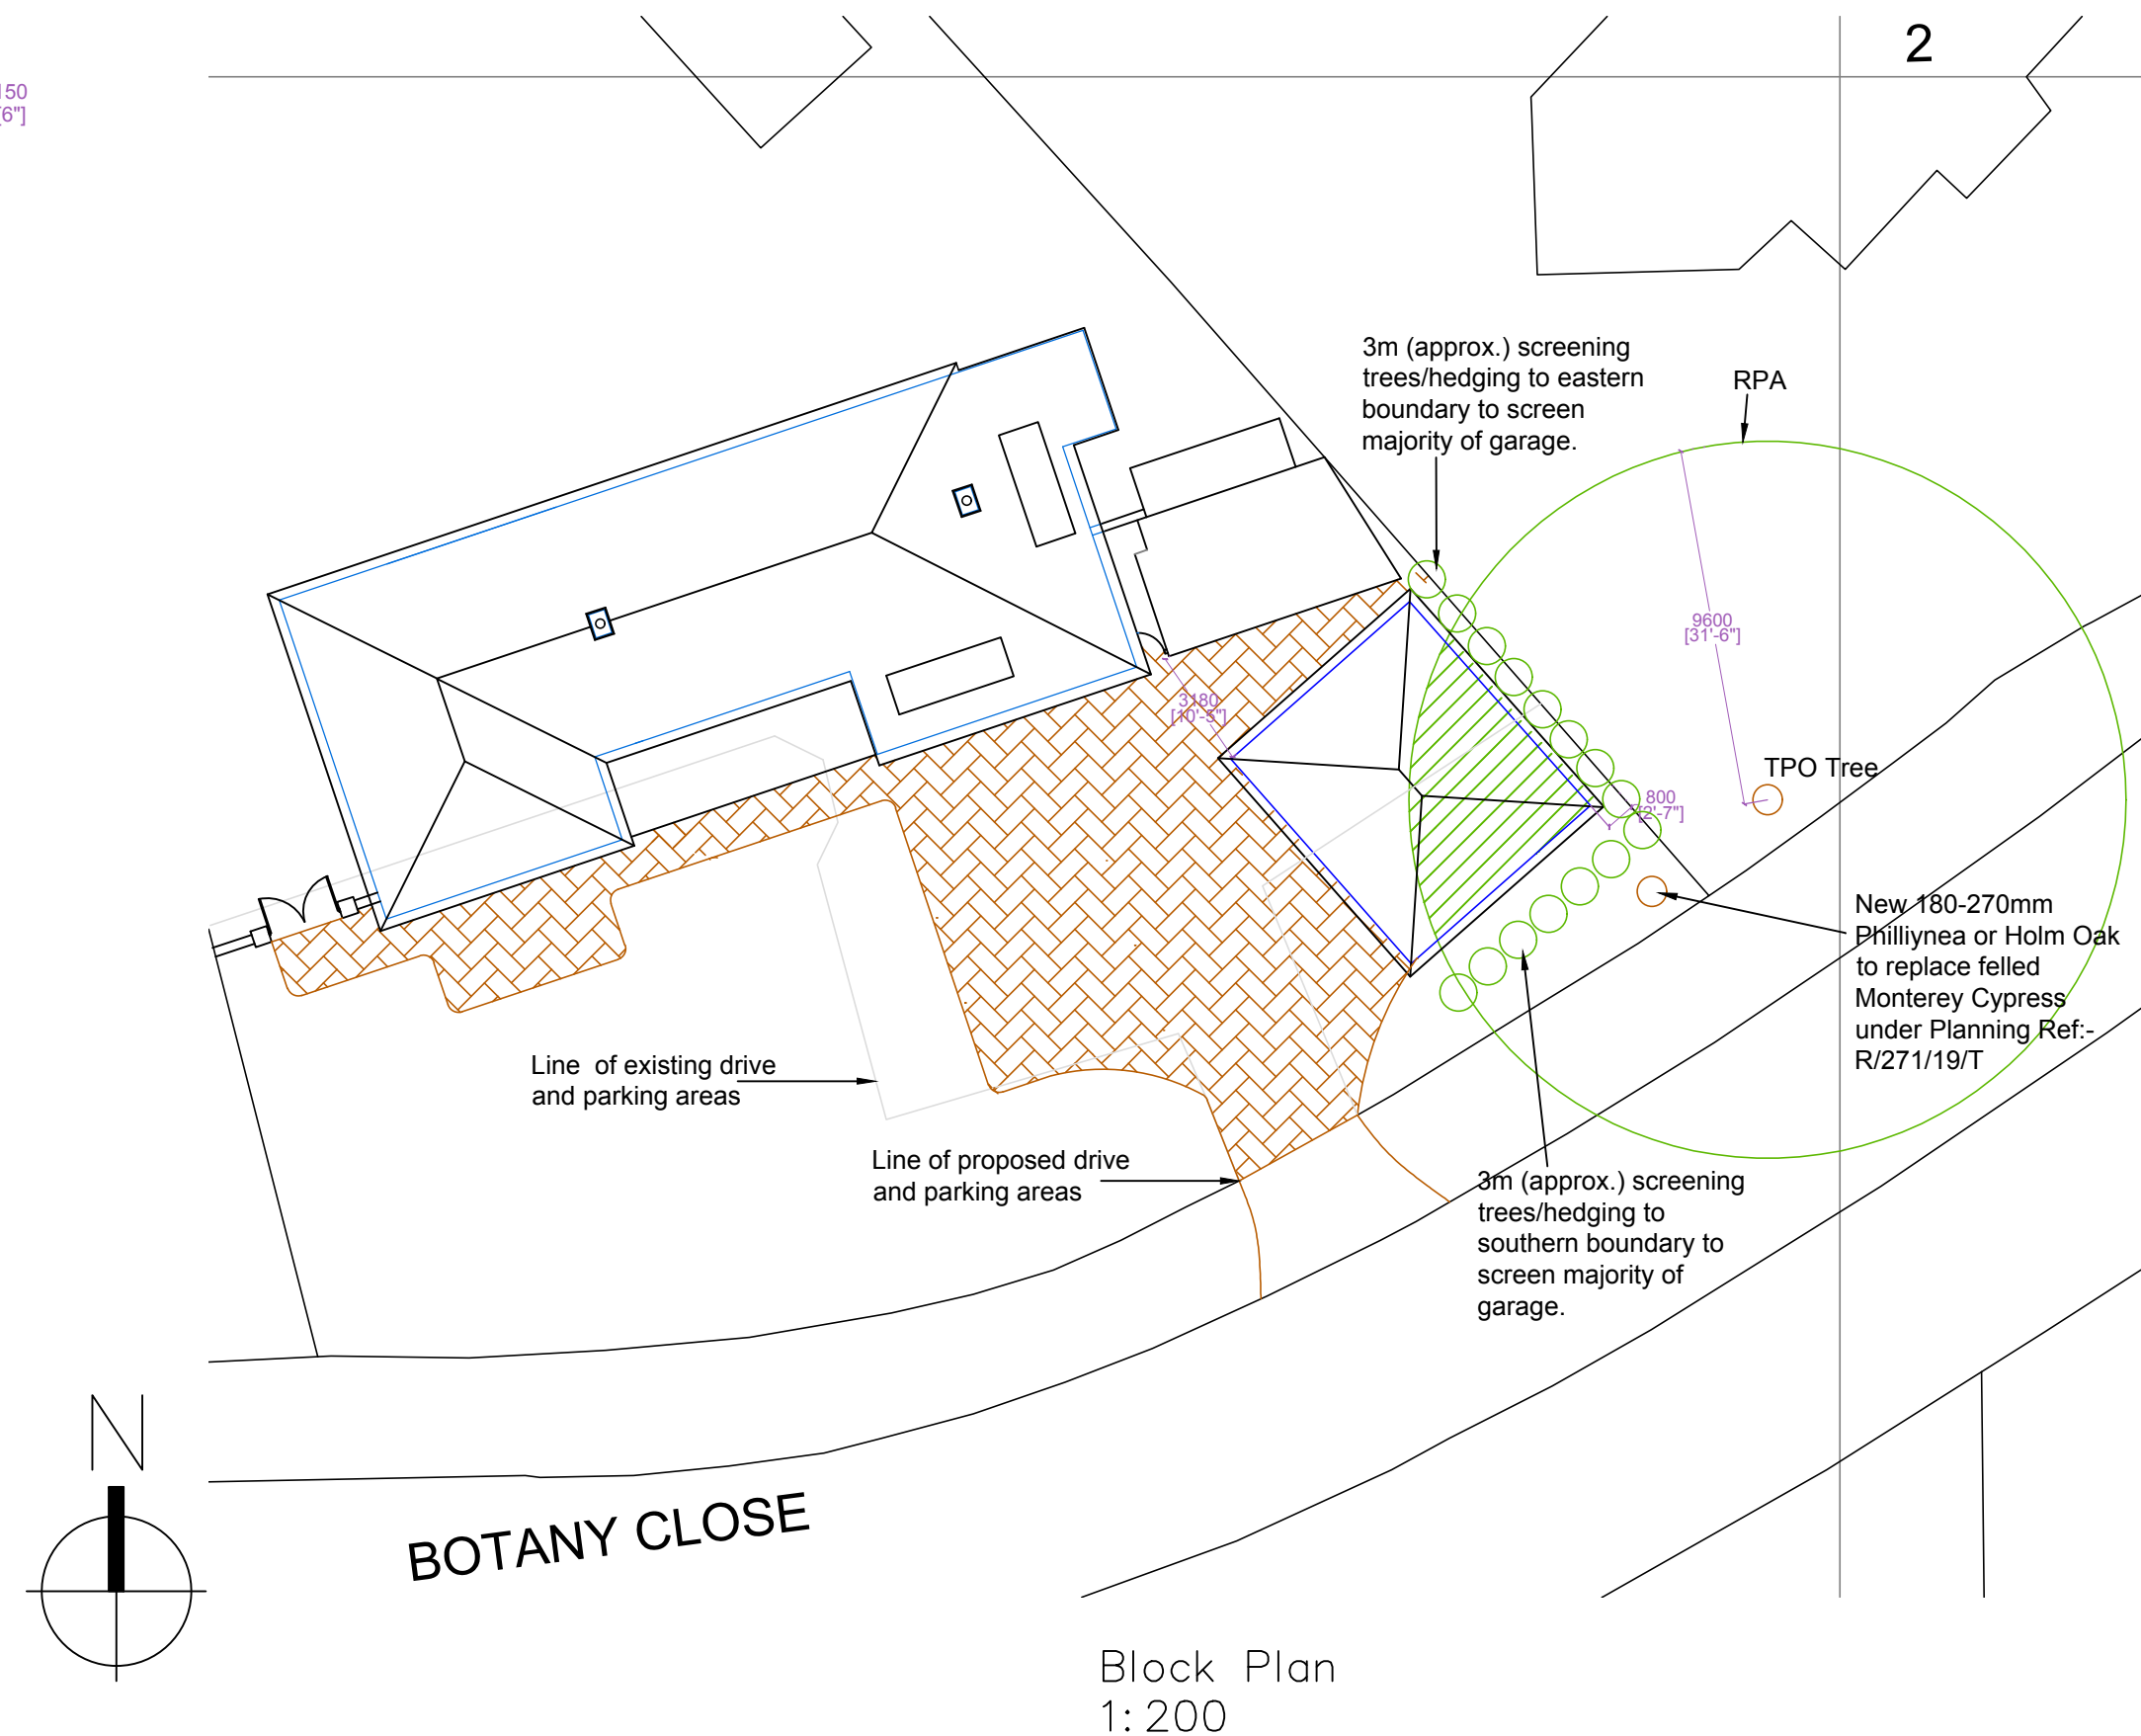
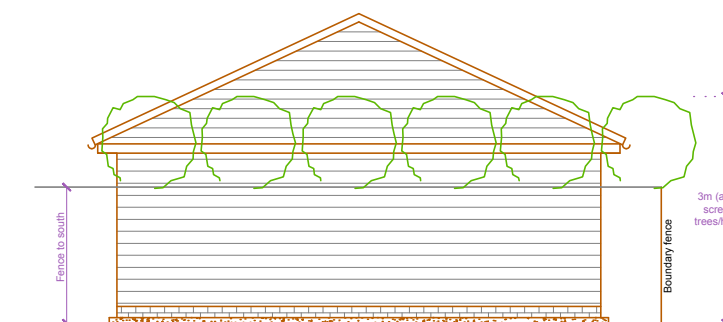
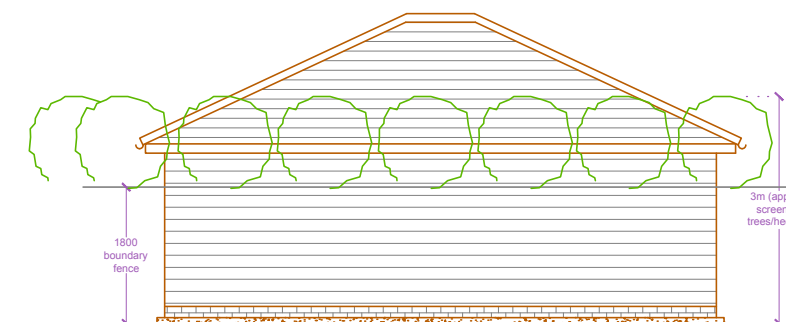
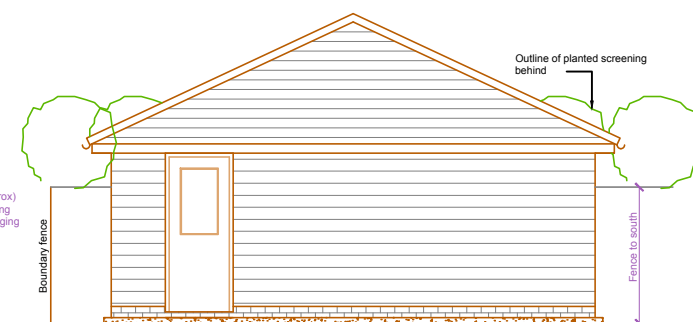
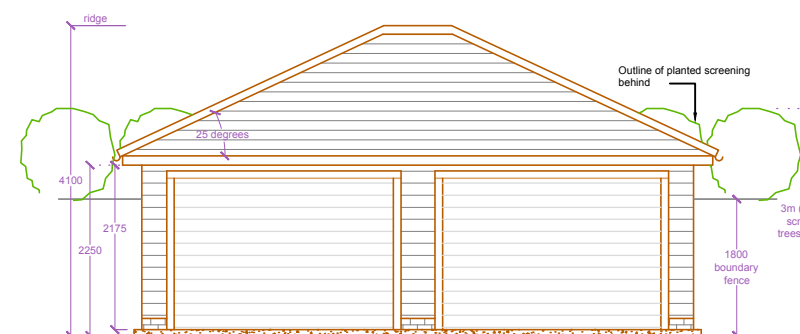
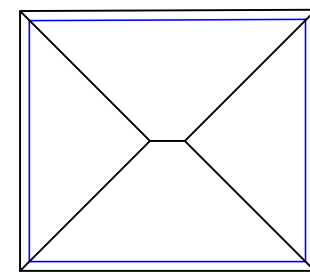


BOTANY CLOSE

Proposed Elevations
1:100

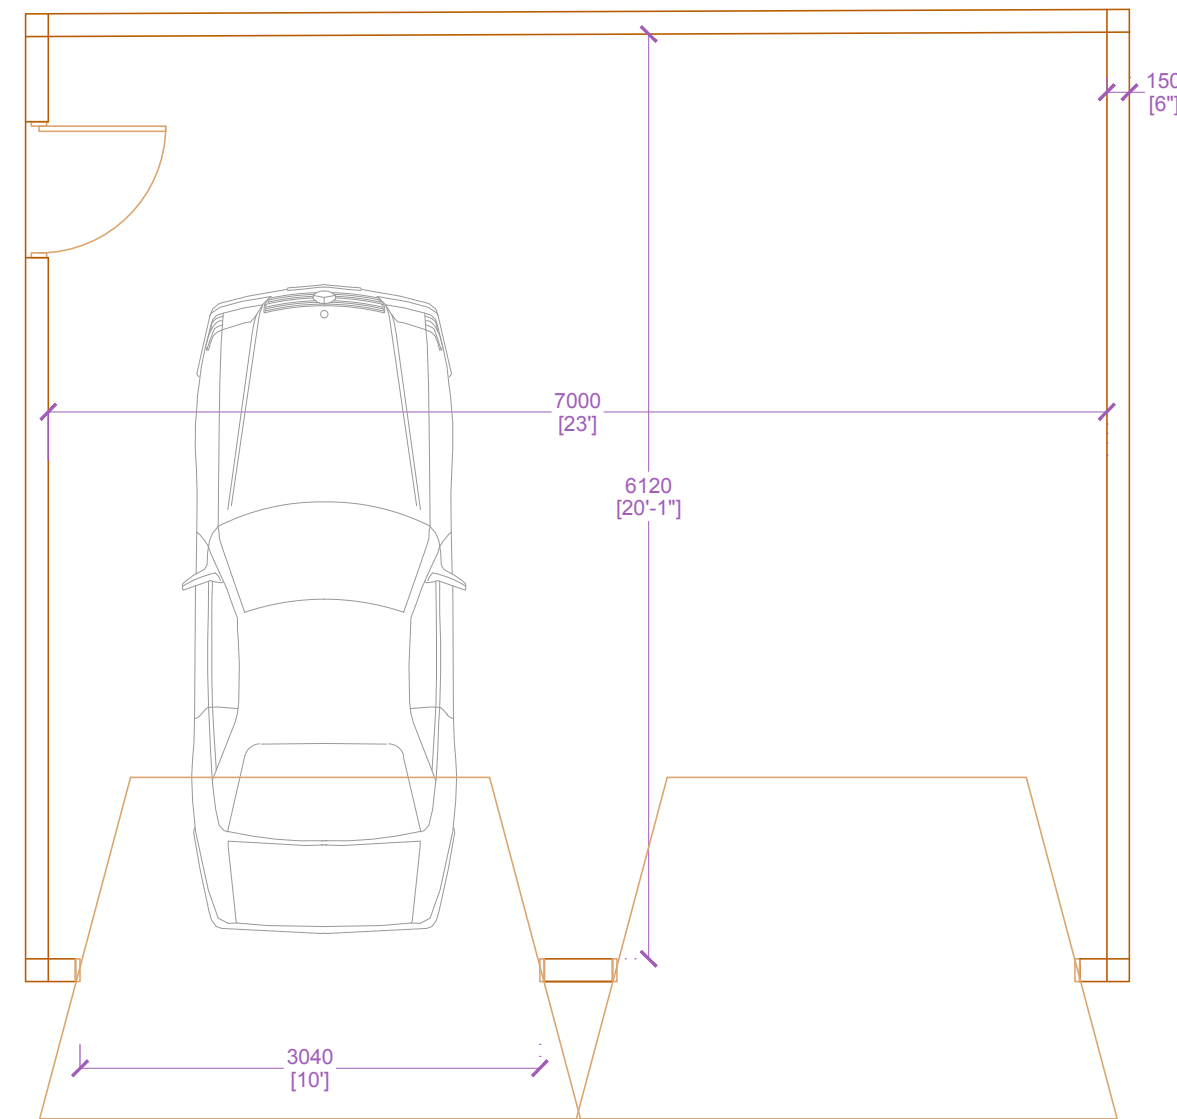

 Green hatched area represents 7.1% coverage of RPA by proposed garage

 Proposed water permeable driveway treatment

Materials

Roof – Plain clay tiles, dark brown

Walls – Featheredge weatherboard,
dark brown on rustic red brick plinth

Doors – powder coated aluminum roller shutter

PVCu pedestrian door

A	Phillynea/Holm Oak note added	22/6/20	ALP
---	-------------------------------	---------	-----

This drawing is the property of Fuller Associates and is not to be copied, reproduced, retained or disclosed to any unauthorised person either wholly or in part without prior consent. Do not scale from this drawing except for Planning purposes. Use all figured dimensions only. All figured dimensions to be checked on site prior to construction. All discrepancies, errors and omissions to be reported to Fuller Associates prior to construction. Layout and dimensions existing building to be checked on site.

Chartered Surveyors • Architectural Design

FULLER
ASSOCIATES

10-11 The Parade, Willowhayne Crescent,
East Preston, West Sussex BN16 1NS

tel: 01903 774754

email: architectural@fuller-associates.co.uk
www.fuller-associates.co.uk

Job Title

Smugglers, Botany Close

Client

Mr & Mrs M Wheller

Drawing Name
Plans, Elevations, Roof Plan and Block Plan
Garage -
Proposed

Drawing Status	Planning
----------------	----------

Drawn by AP Date June 20

Checked by DF Date June 20

Drawing Scale 1:50 at A2

Drawing No	Status	Revision
------------	--------	----------

183038/ 07

A