



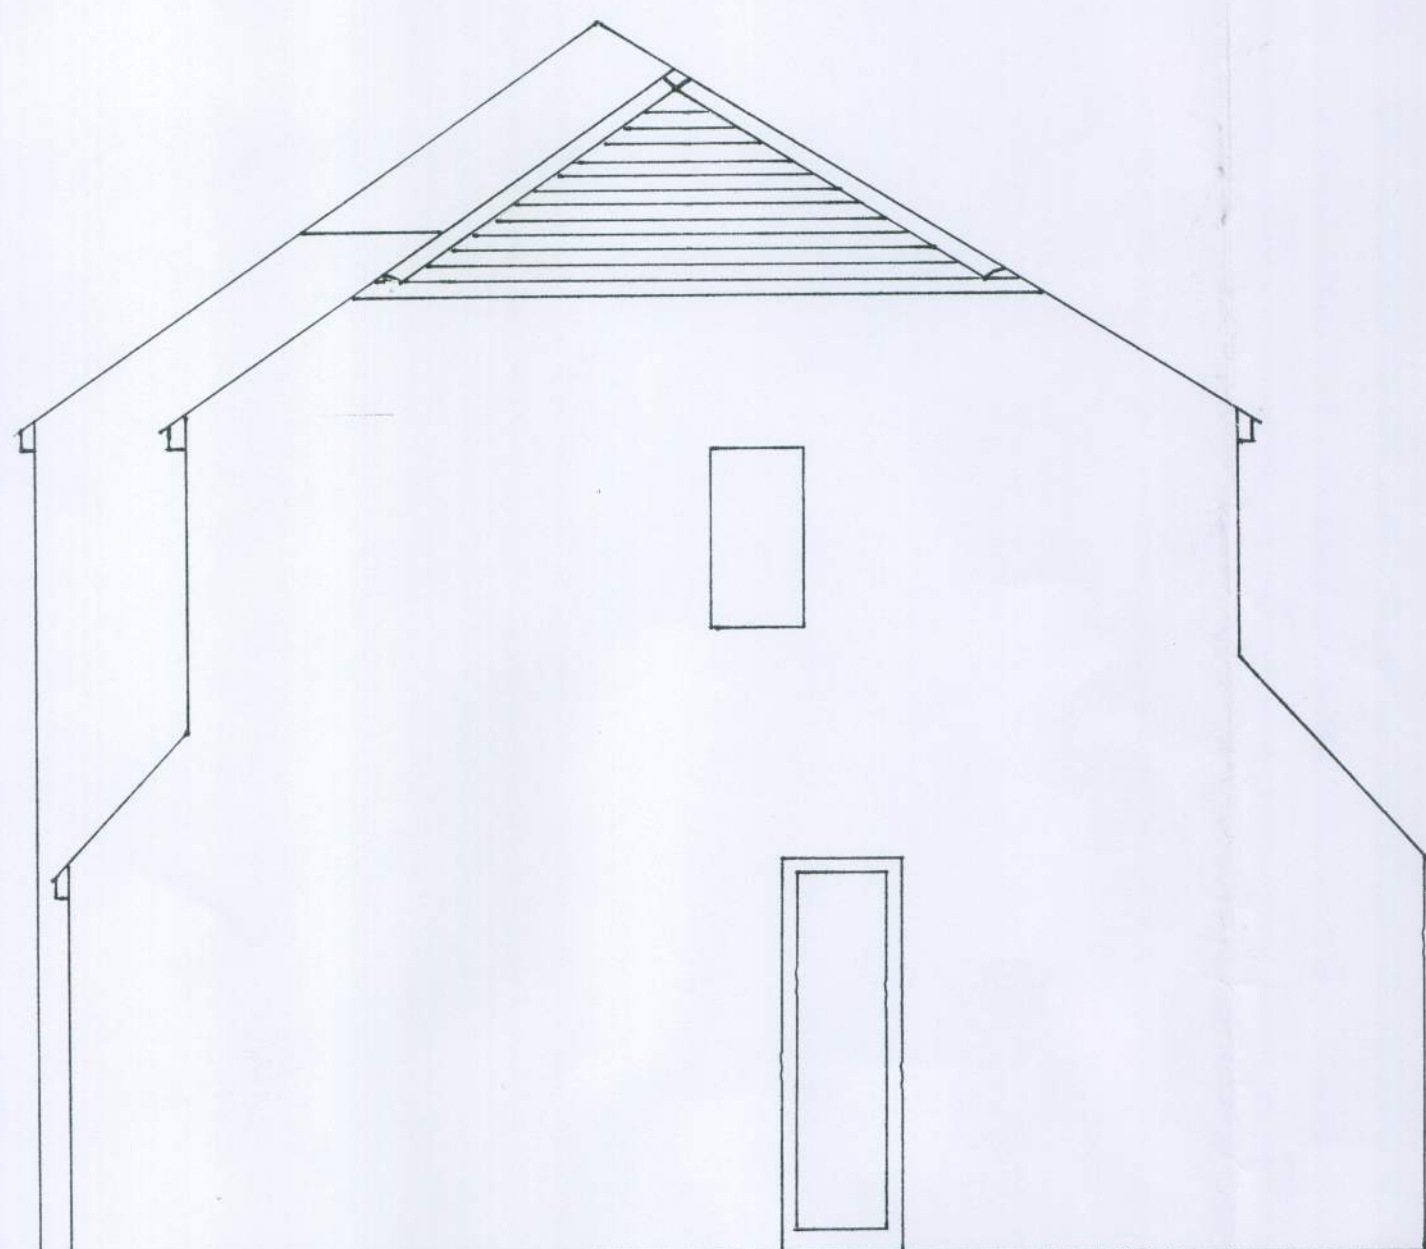

SIDE ELEVATION

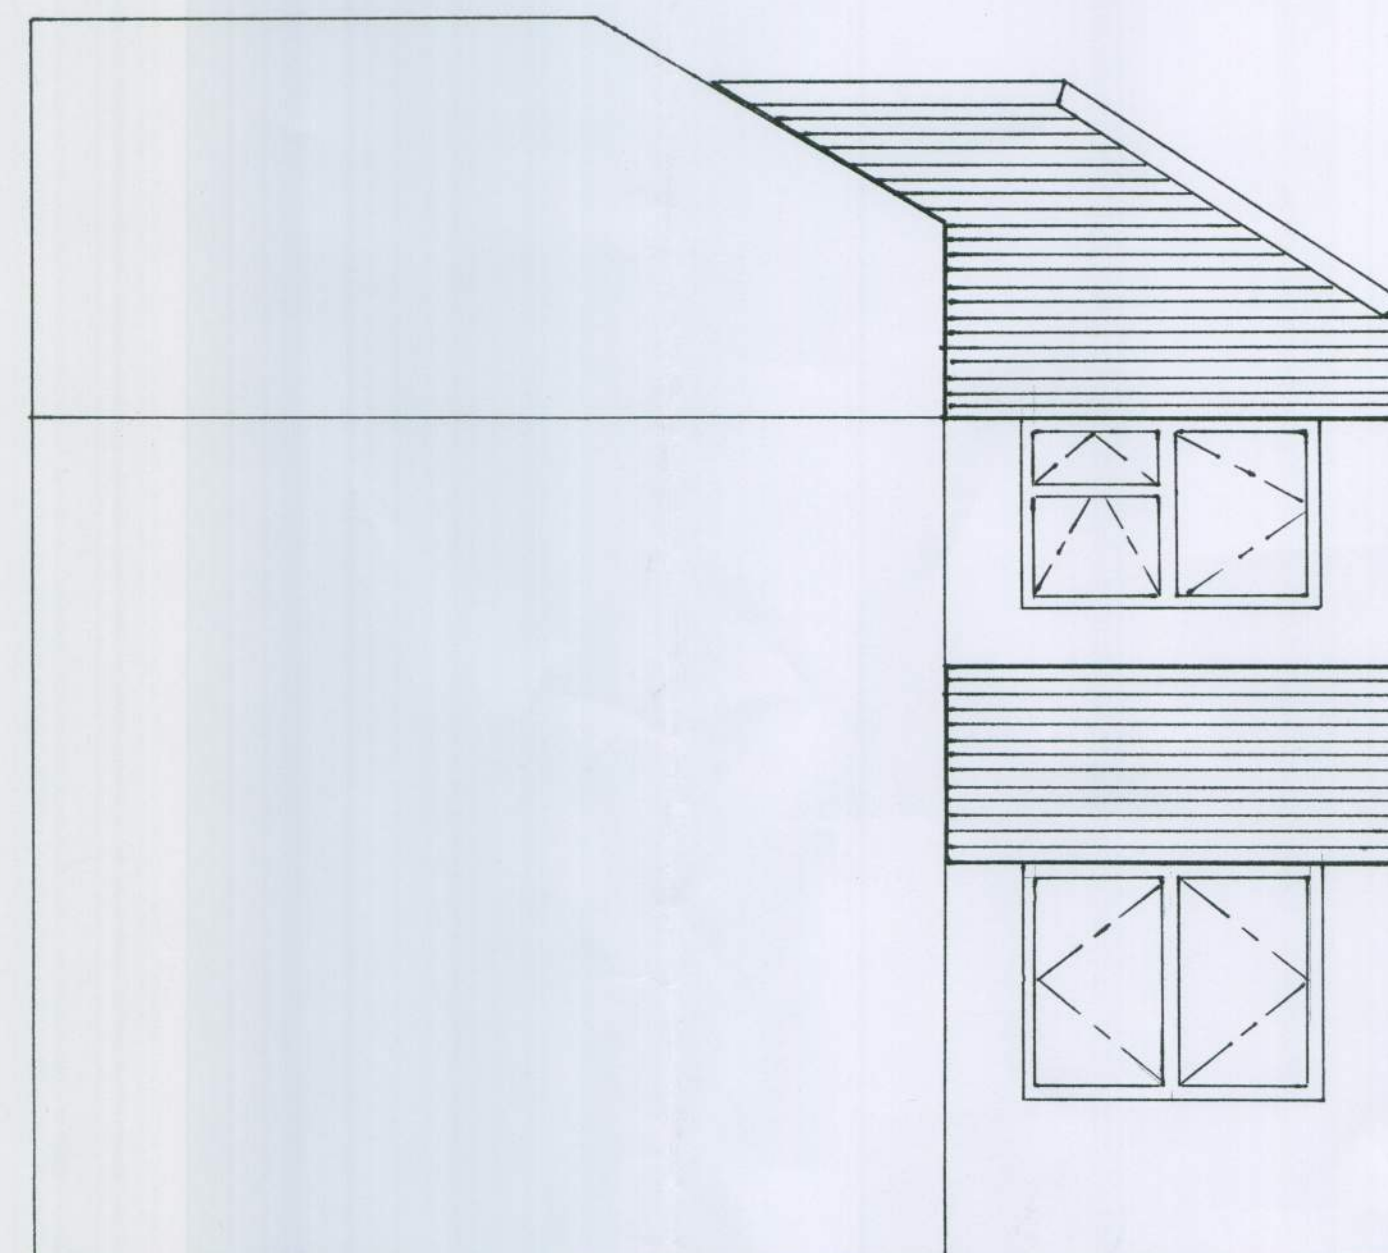

REAR ELEVATION



FRONT ELEVATION

Notes:-


1. New boundary fence to be erected to replace existing chain link fencing along West boundary. New fence to be close boarded.
2. All exterior finishes to the proposed extension will be in keeping, matching the existing structure

Scale 1:1250



SITE PLAN

X  
X  
X  
X  
X  
X  
X  
X  
X  
X  
X

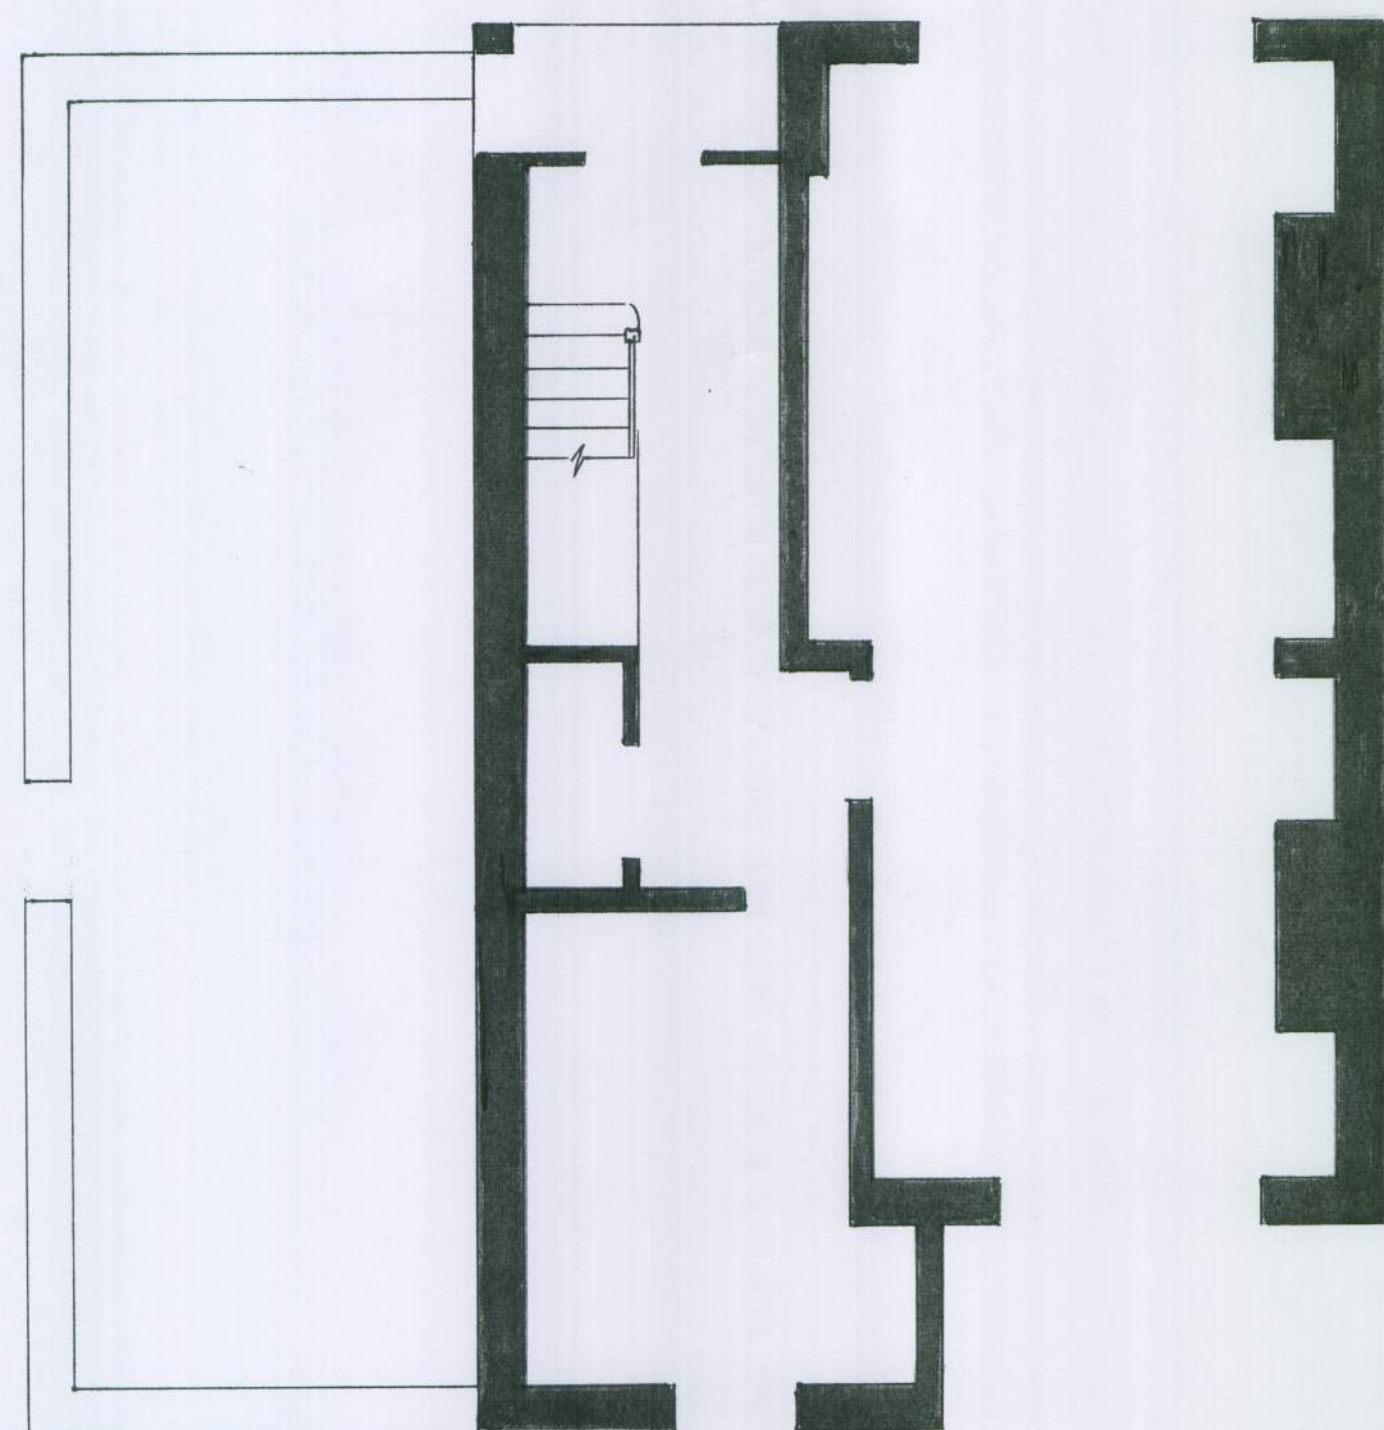

PLAN

Scale 1:500



SITE PLAN

A FOR PLANNING APPROVAL

Title:  
Proposed two storey extension to create a playroom and enlarged kitchen downstairs, with a further bedroom and ensuite on the second floor.

Address :

27, Walders Road  
Rustington,  
West Sussex,  
BN16 3PE

SCALE:- 1:1250, 1:500, 1:50

DATE:- 17/1/2008

DWG No. 001/27

A