




Proposed Extension
18 Sheepfold Avenue
Rustington
BN16 3SQ
Scale 1:100 (A3)

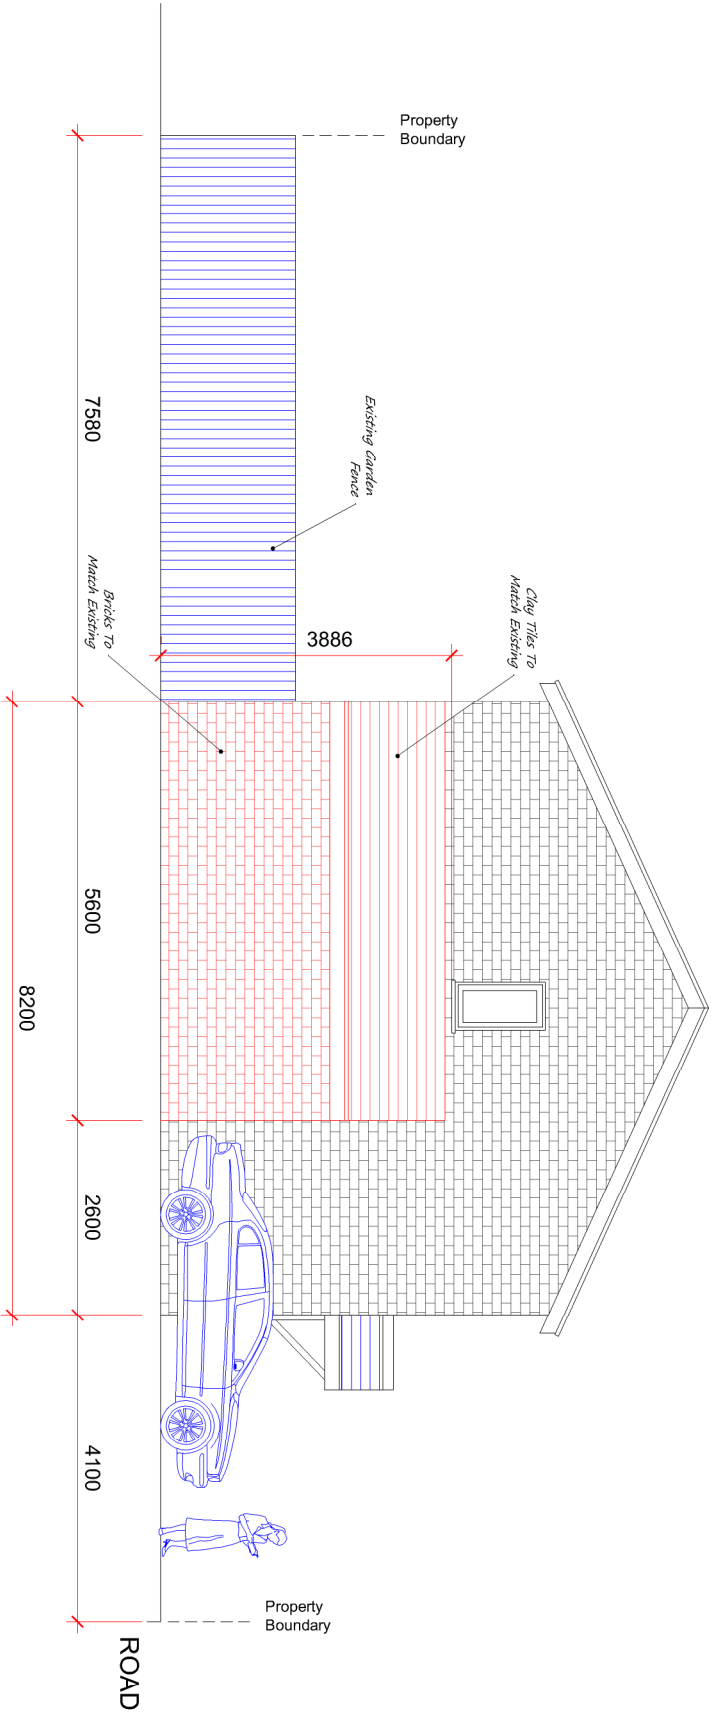


SIDE ELEVATION

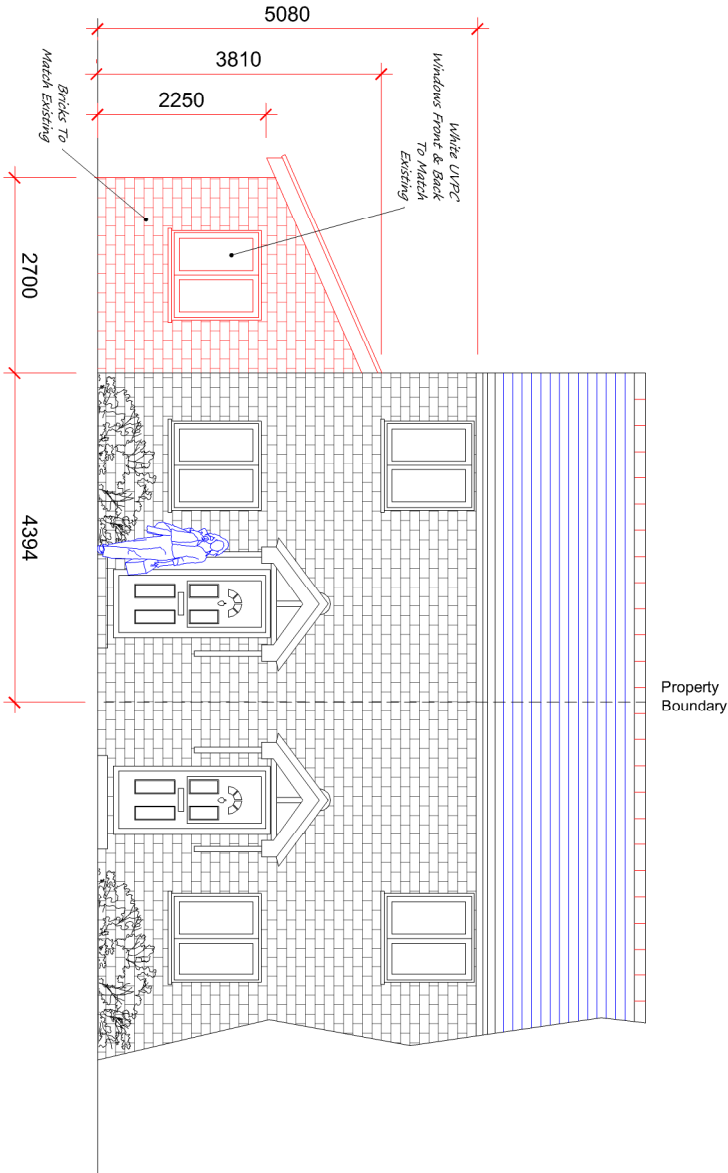

FRONT ELEVATION

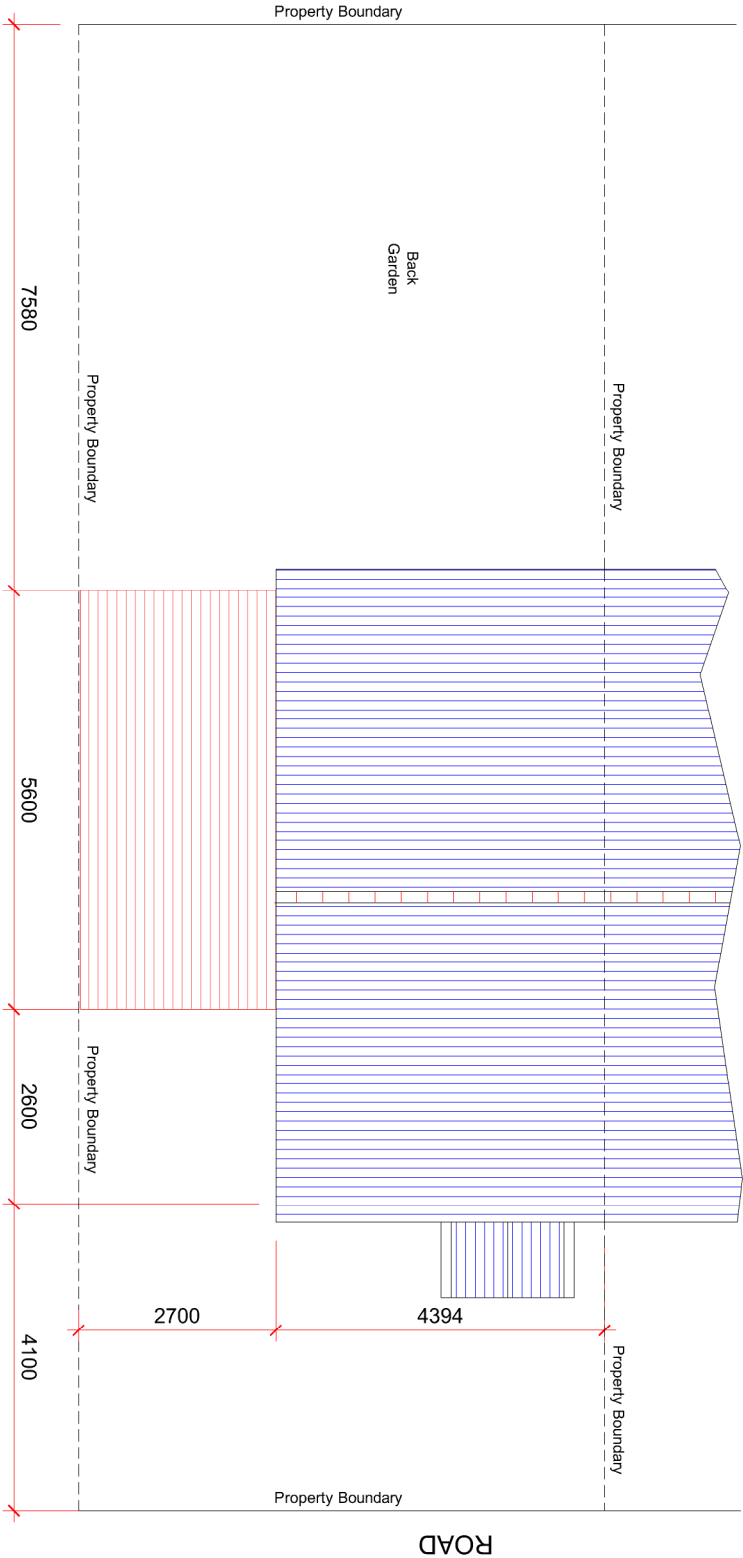

PLAN

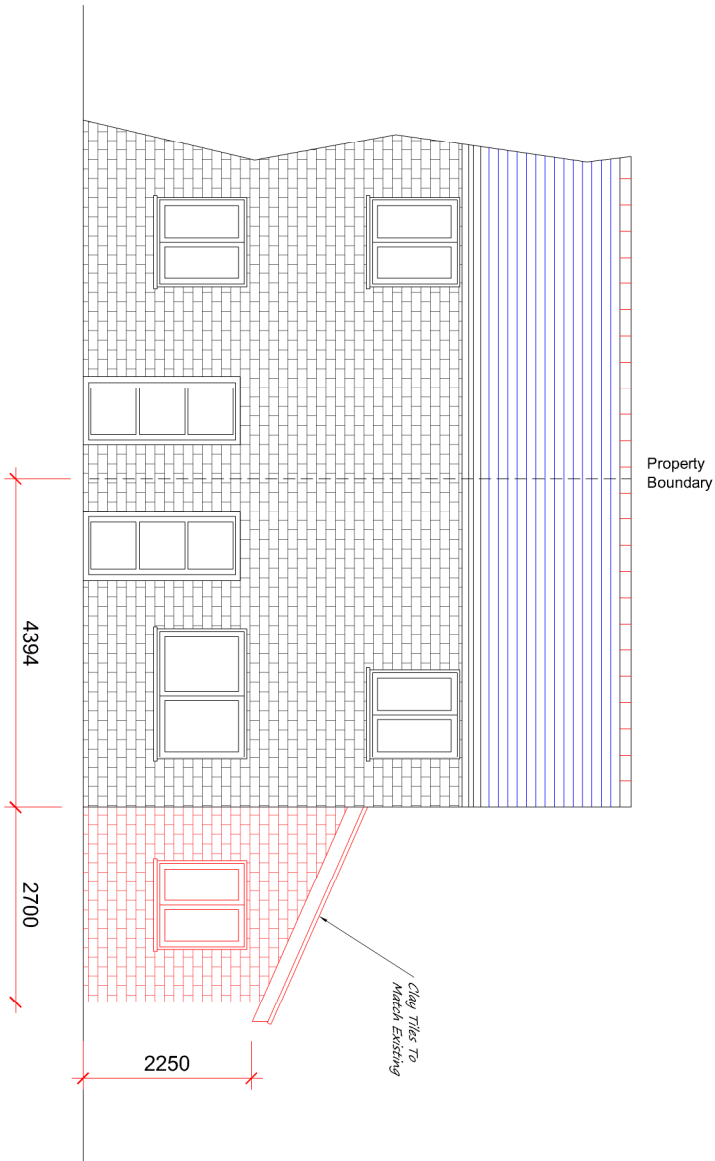

REAR ELEVATION