


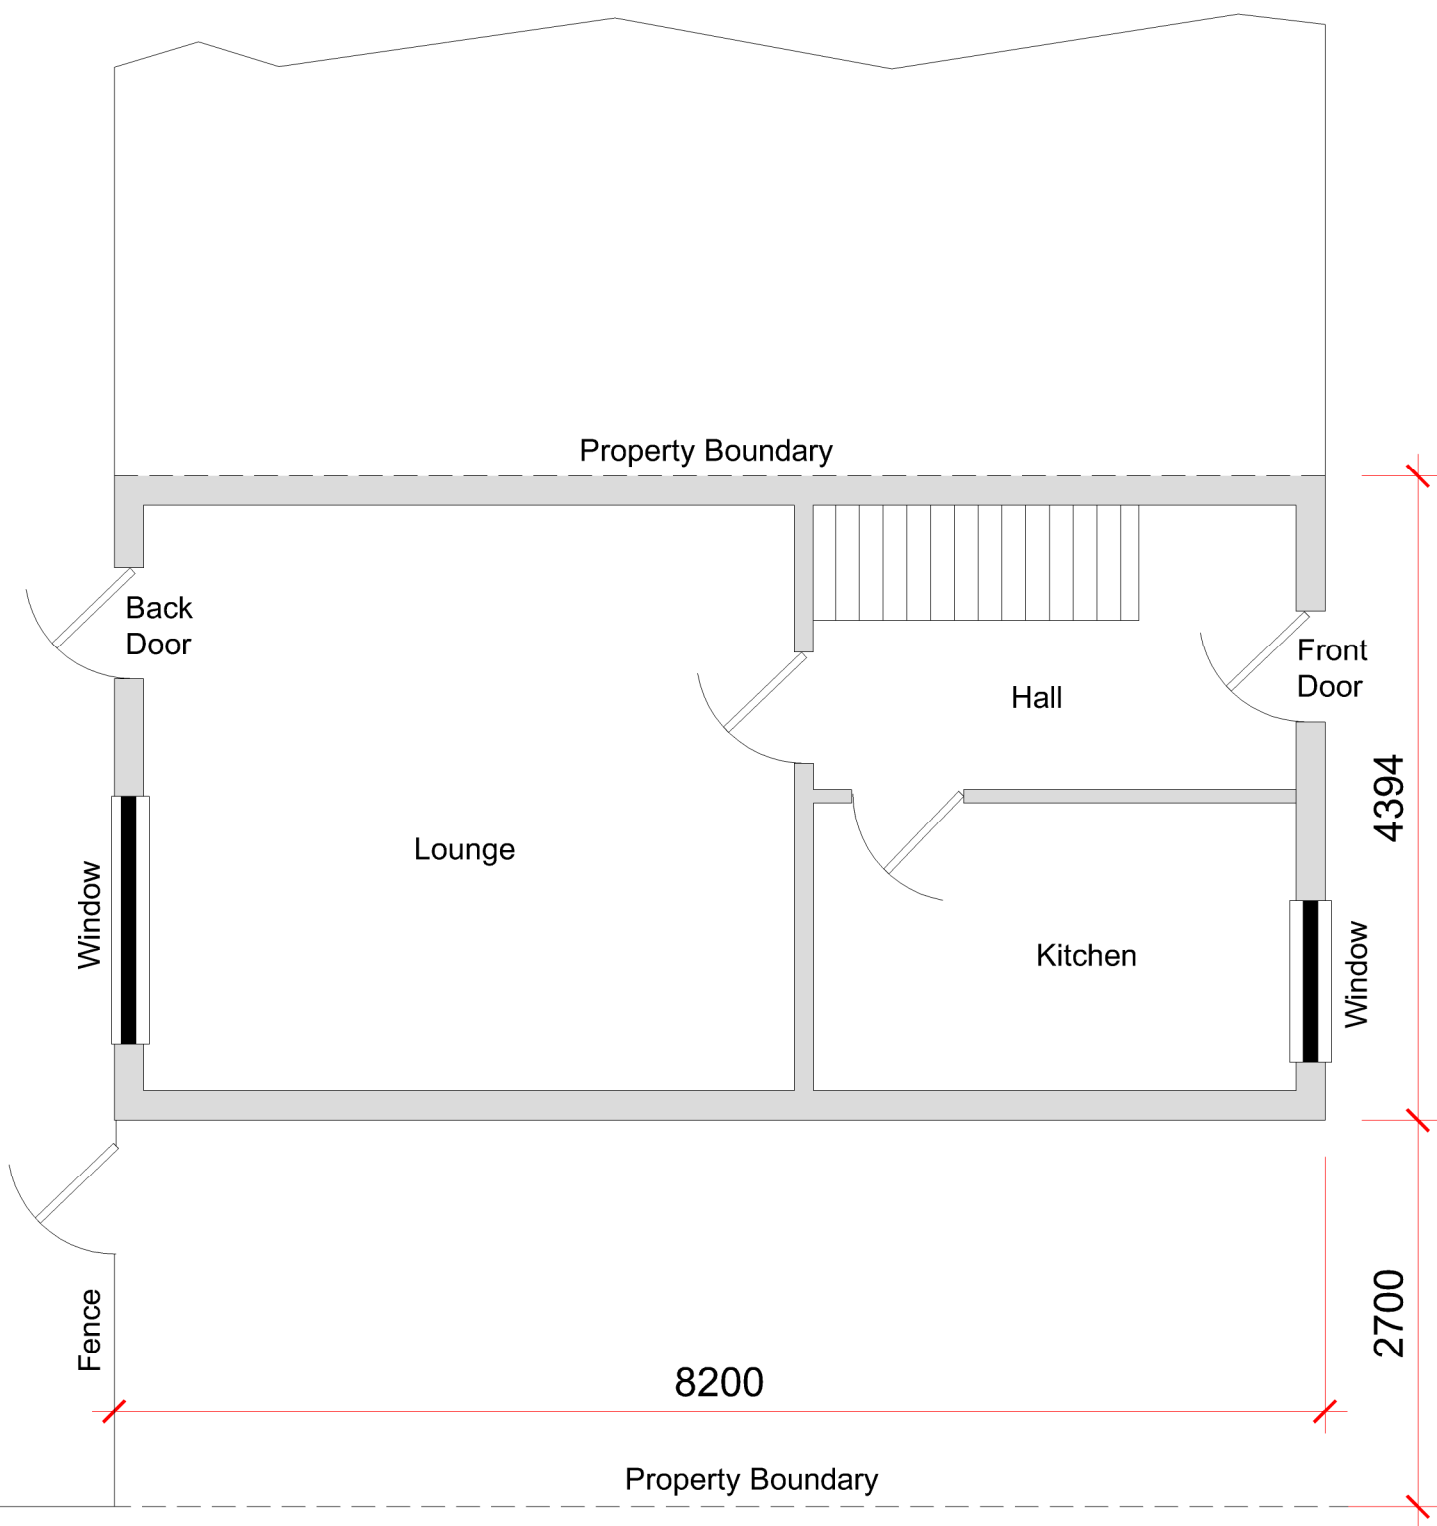

FLOOR PLAN (Existing)

Existing Property
Lower Ground Floor Plan
18 Sheepfold Avenue
Rustington
BN16 3SQ
Scale 1:50 (A4)