


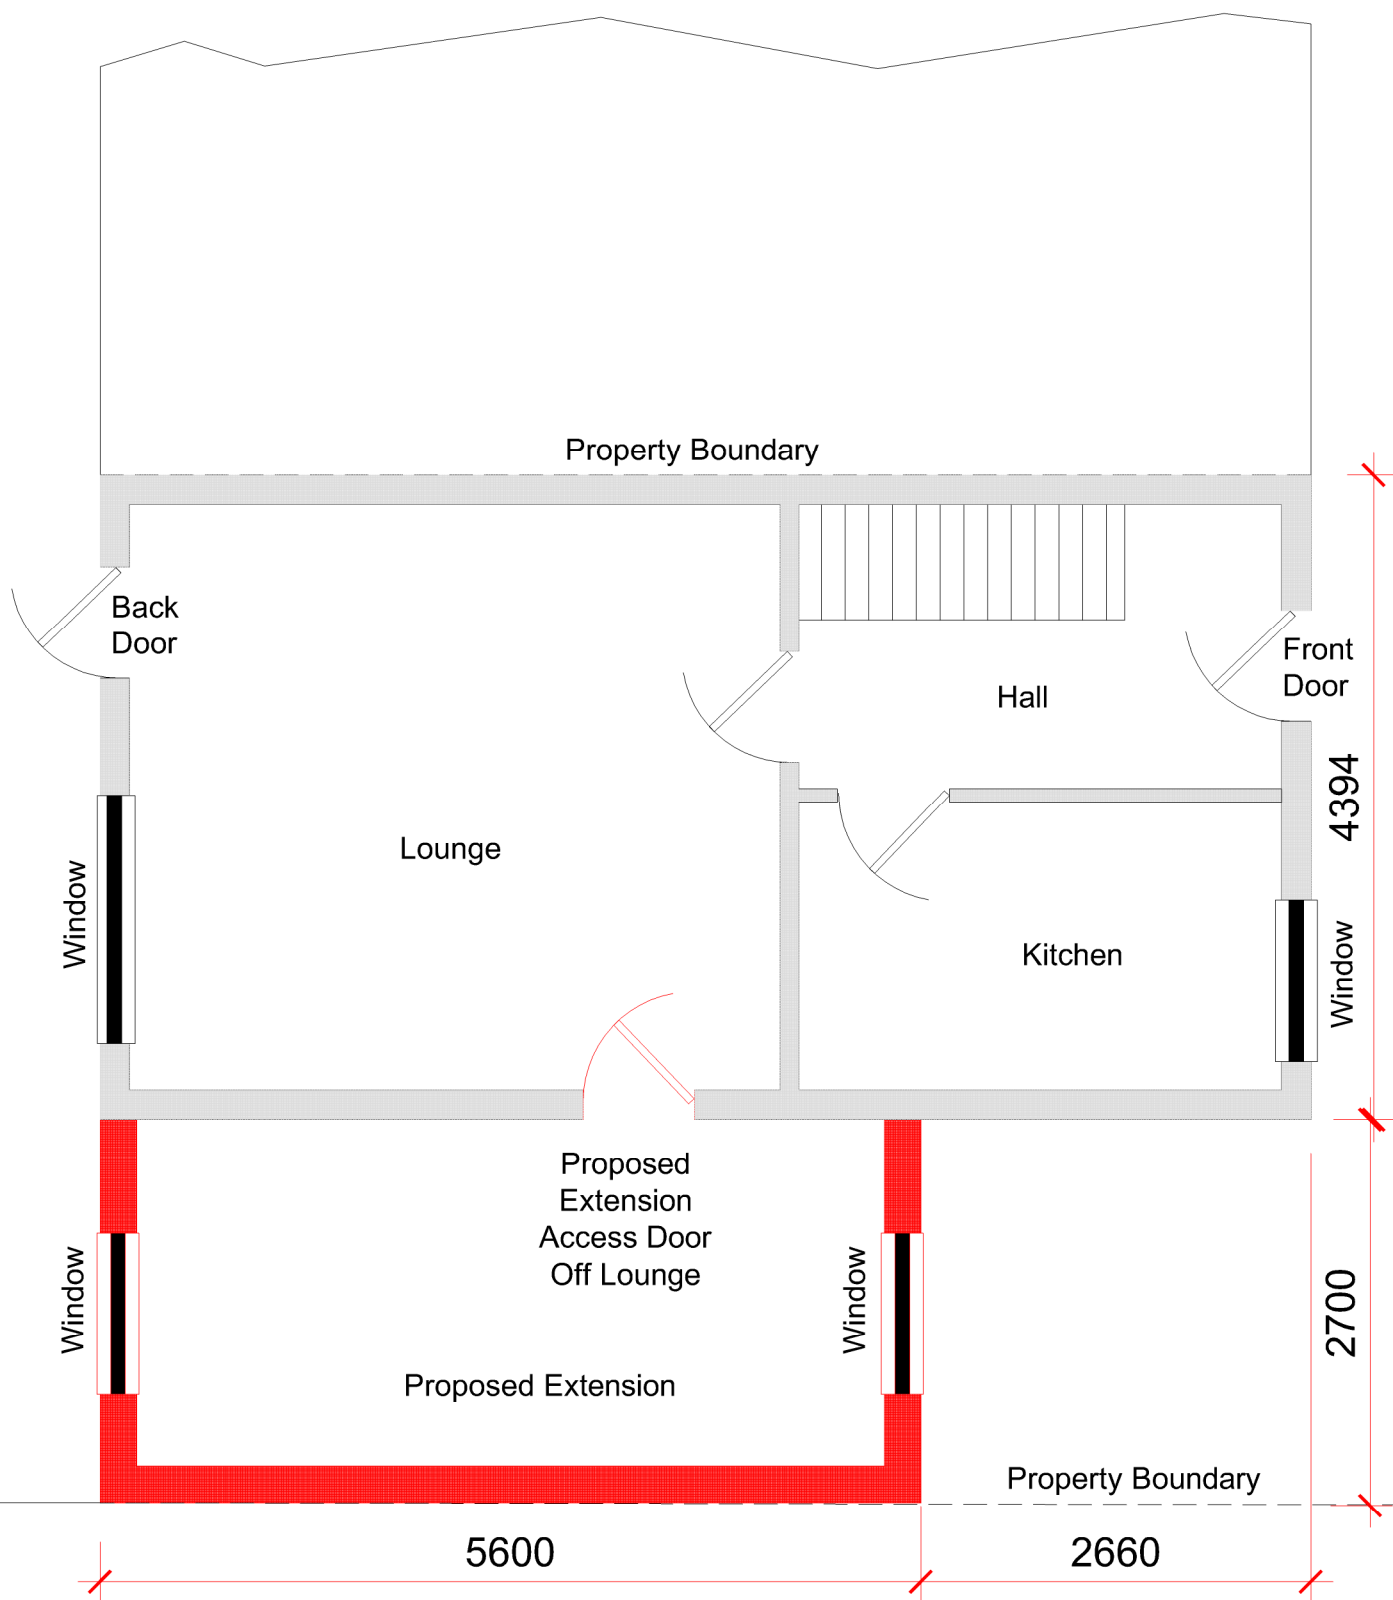

FLOOR PLAN

Proposed Extension
 Lower Ground Floor Plan
 18 Sheepfold Avenue
 Rustington
 BN16 3SQ
 Scale 1:50 (A4)