






Proposed Front Elevation 1:100 @ A3

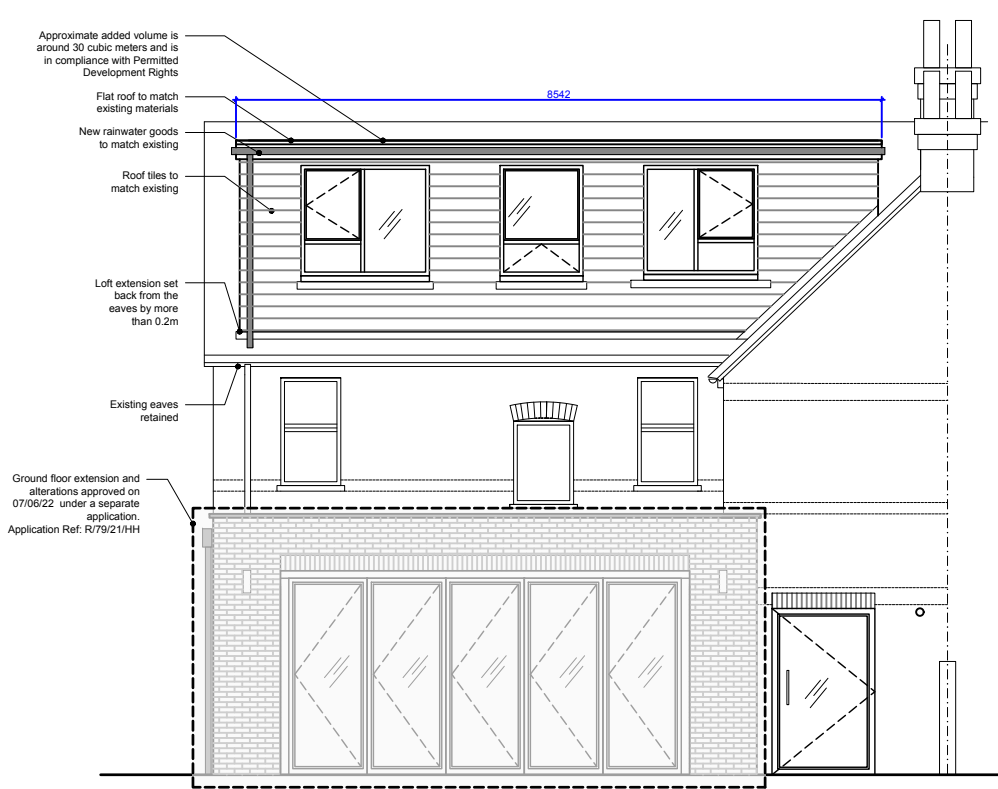


Proposed Rear Elevation 1:100 @ A3

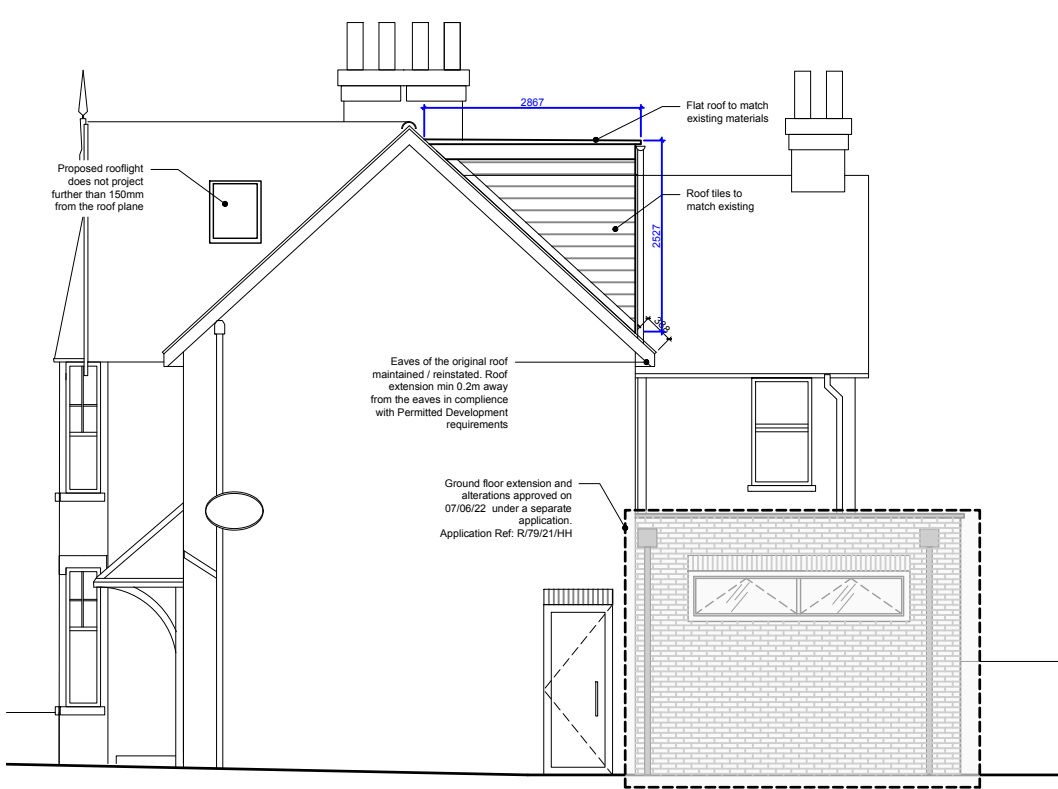


Proposed Side Elevation 1:100 @ A3

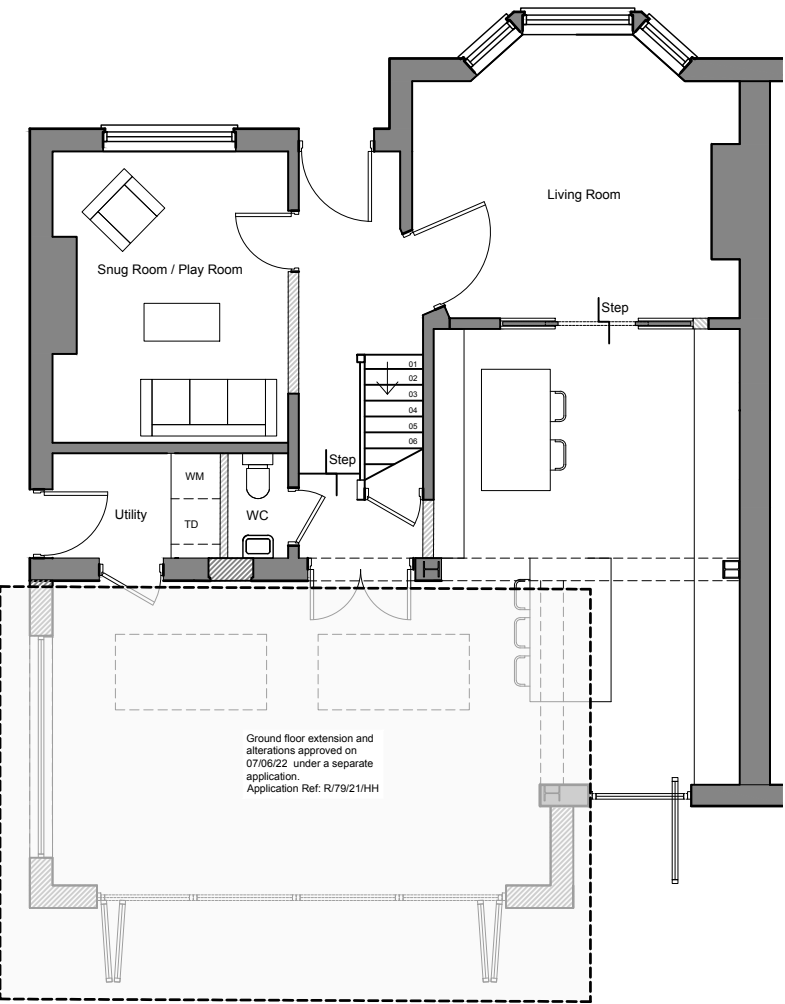

Proposed Ground Floor Plan 1:100 @ A3

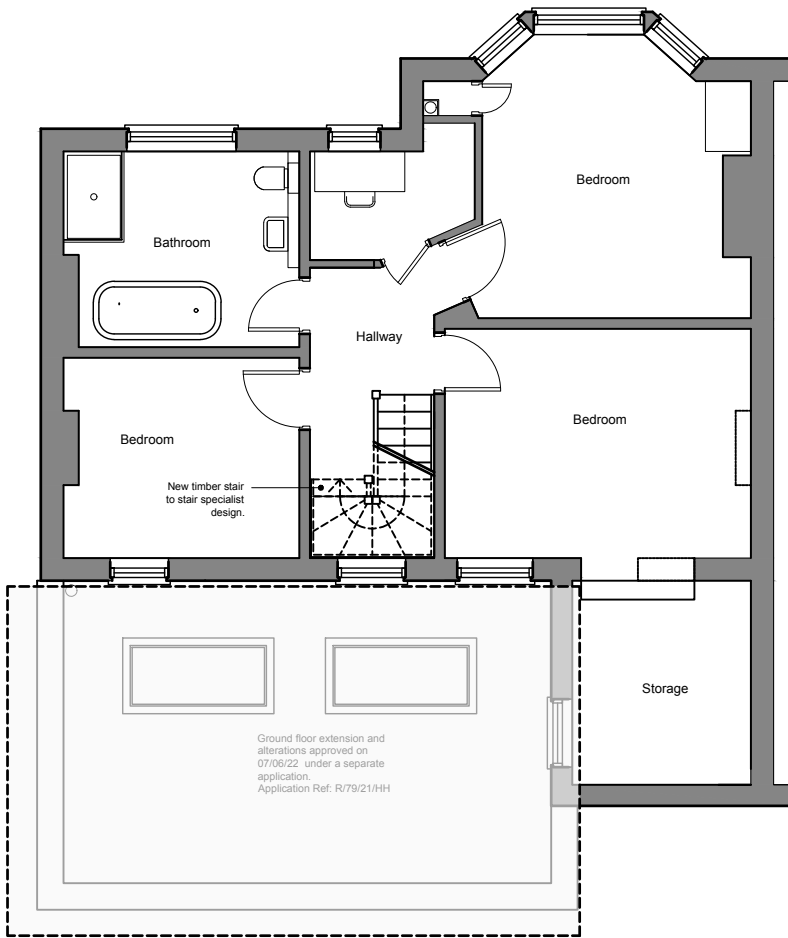

Proposed First Floor Plan 1:100 @ A3

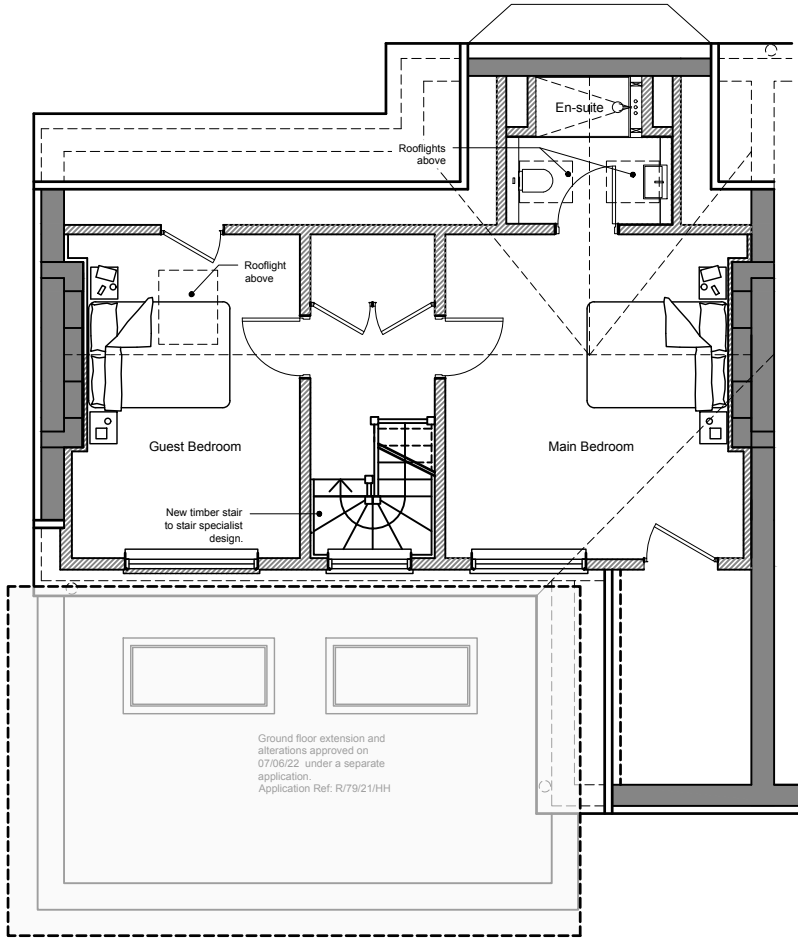

Proposed Loft Plan 1:100 @ A3

VOLUME CALCULATION
(added space to loft)
 $(2.9m \times 2.5m \times 8.5m) / 2 = 30.81m^3$
Added volume under 50m³ - in compliance with Permitted Development requirements

Rev	Date / Initials	Details
MICHAEL FRIEL ARCHITECTS		
PROJECT TITLE: 31 BROADMARK LANE EXTENSIONS AND ALTERATIONS		
DRAWING TITLE: Proposed Plans		
DRAWING No: PL-003		REVISION:
DATE: 16.04.22	STATUS: 0008	Planning
JOB No: 0008	SCALE: 1:100 @ A3	
DRAWN: GZ	CHECKED: MF	
Michael Friel Architects, 67 Church Road, Hove, BN3 2BD		