

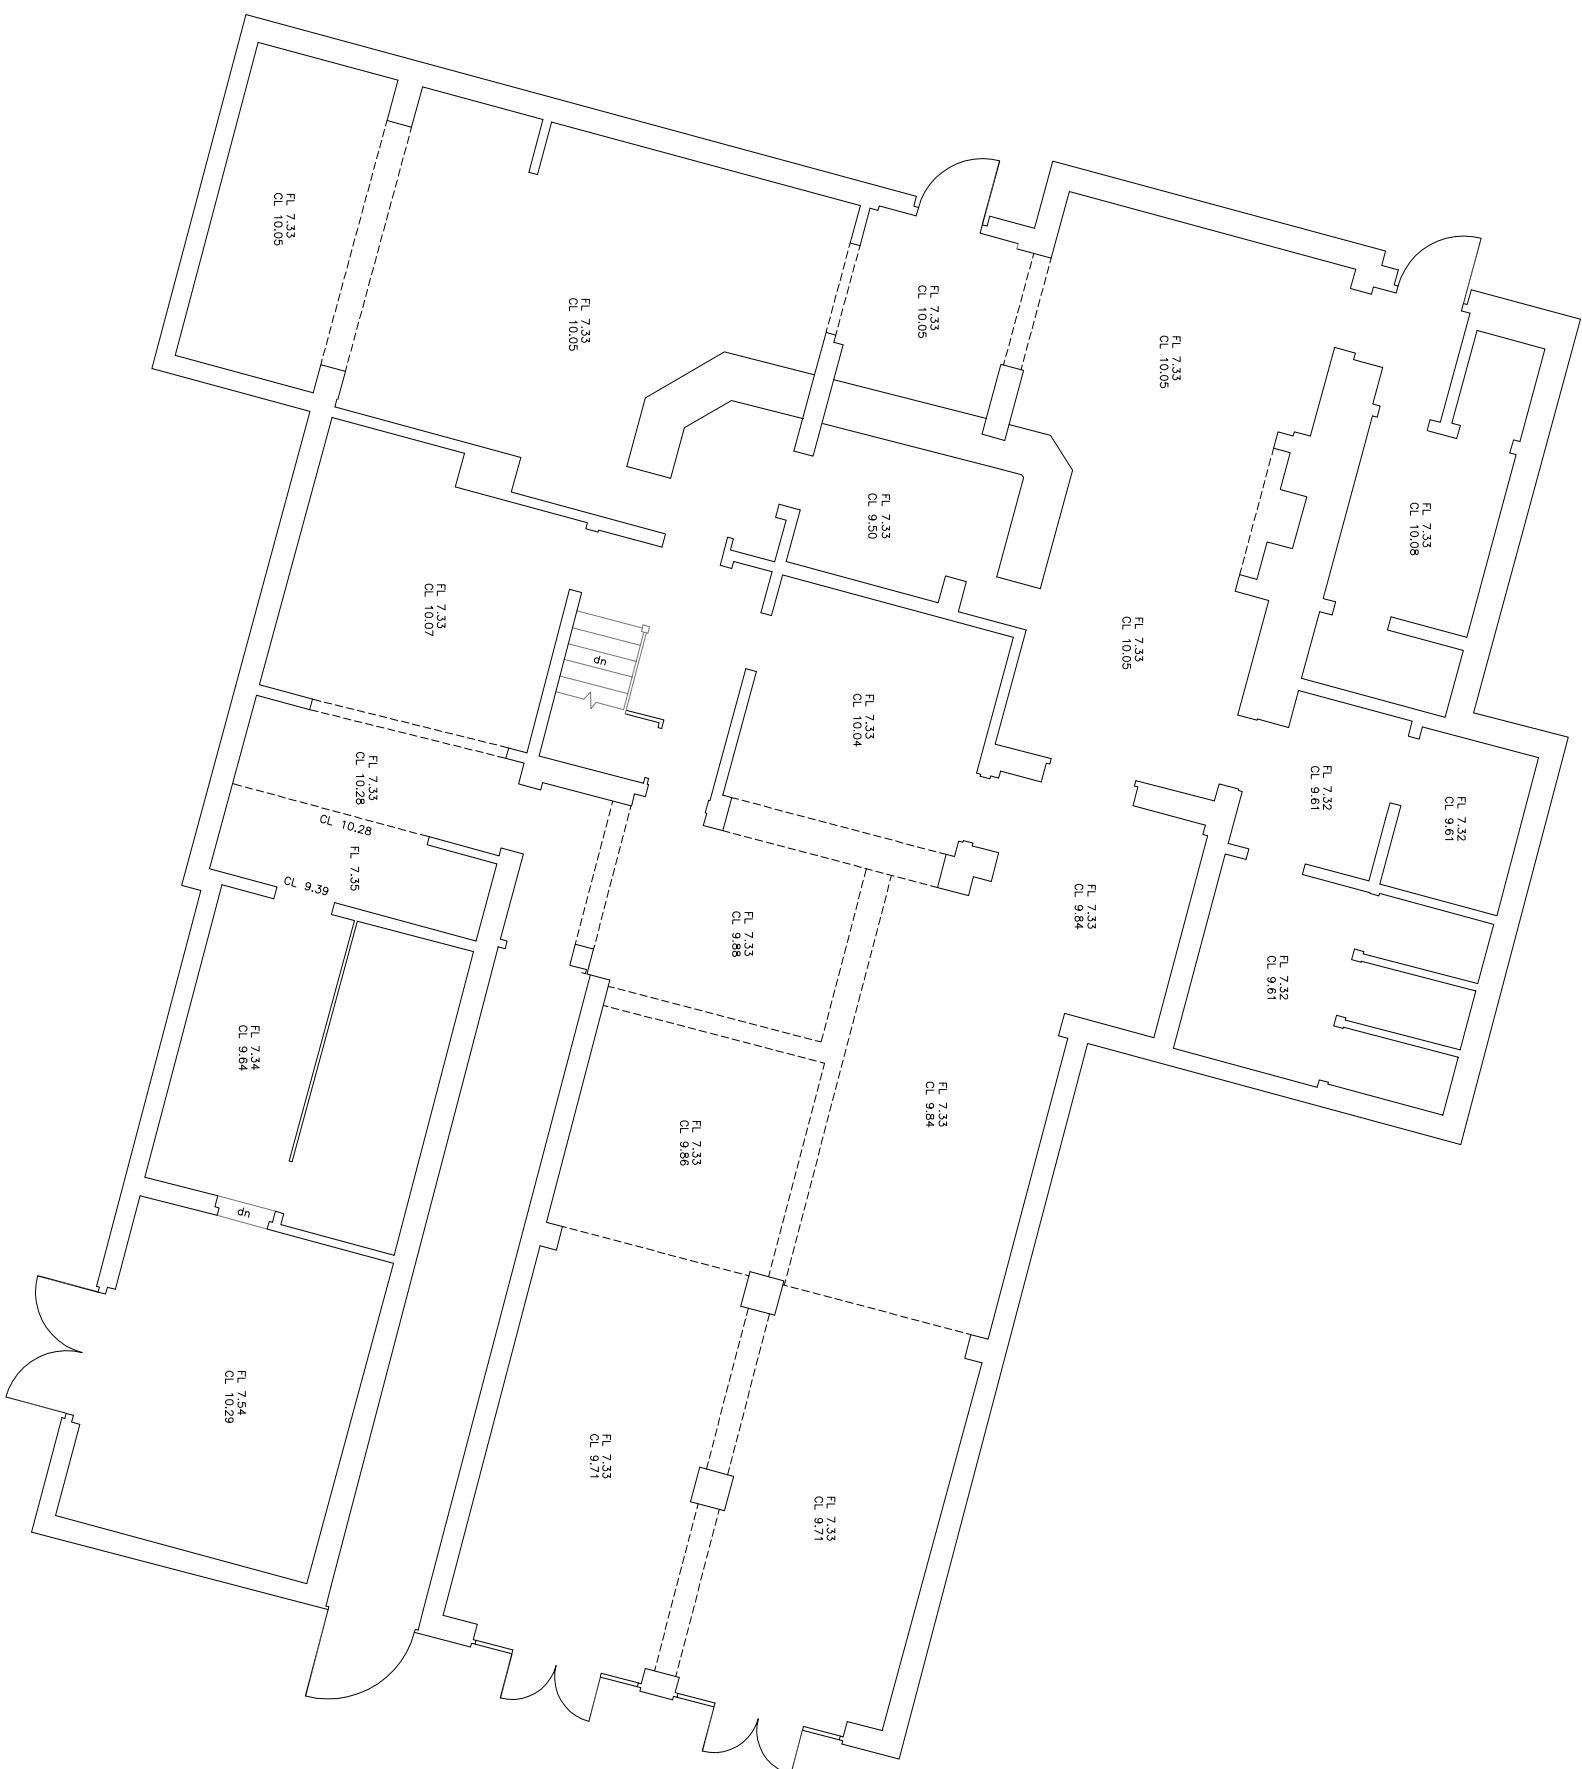


 

The floor plan shows a building with the following dimensions and layout:

- Top Left Room:** 7.25 x 8.25
- Top Middle Room:** 7.25 x 8.25
- Top Right Room:** 7.25 x 8.25
- Bottom Left Room:** 7.25 x 8.25
- Bottom Middle Room:** 7.25 x 8.25
- Bottom Right Room:** 7.25 x 8.25
- Central Staircase Area:** 7.25 x 8.25
- Central Corridor:** 7.25 x 8.25
- Overall Dimensions:** 11.75 x 11.75

PH
First Floor

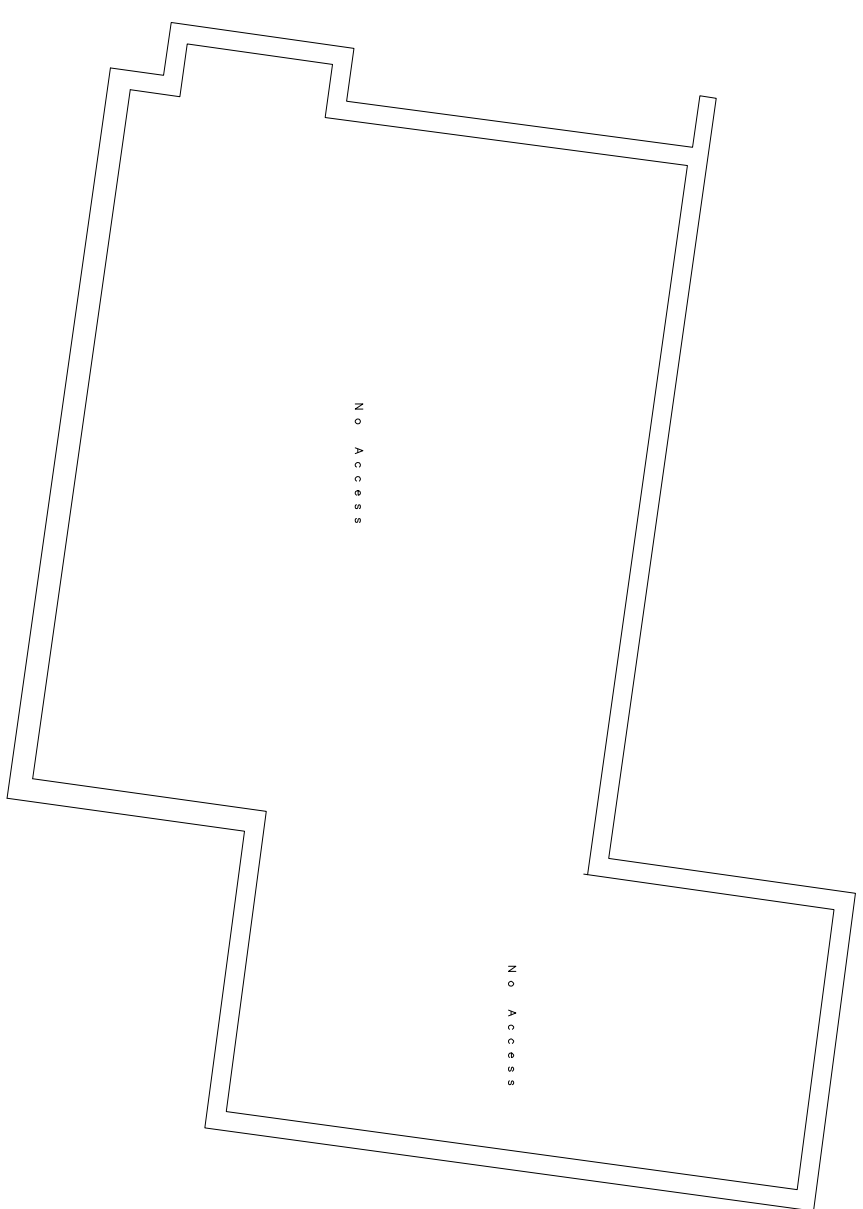

Scale 1 : 100

D&H Ltd		Surveys
The Manor Stables, Great Sowerford, Chappenhall Wiltshire, SN15 5EH.		Tel 01249 720545 Fax 01249 721124
Email: admin@dsurveys.co.uk Website: www.ds-surveys.co.uk		
Topographic Surveys Elevation Surveys Floor Plan Surveys Volume Surveys	As Built Drawings Coordination Of Site Layouts Revised Paving Elevations C.A.D Plotting Bureau	
Project Name: 34 & 42 Mill Lane Rustington BN16 3JN		
Drawing Title: Basic GIA Floor Plans		
Client: Churchill Retirement Living Agent:		
Date: March 2024	Scale: A1 @ 1:100	
Drawn	Surveyor	Dwg No
KCH	GK	GIA-Grid
Site Datum Ordinance Survey	OSBM Ref OS15	Revision
Grid Orientation Ordinance Survey	Sheet ID CHURCHILL-Rustington-Mill lane	
Disclaimer D & H Surveys will Guarantee that this Survey Data & Station Coords are Correct to the Indicated Scale ONLY. Copyright © 2024 D&H Surveys		