


NOTES

DO NOT SCALE OFF THIS DRAWING EXCEPT FOR PLANNING PURPOSES. ALL DIMENSIONS SHOULD BE CHECKED ON SITE PRIOR TO COMMENCEMENT OF WORK. ALL GOODS MATERIALS AND WORKMANSHIP MUST CONFORM WITH CURRENT BUILDING REGULATIONS, BRITISH STANDARDS AND CODES OF PRACTICE. COPYRIGHT OF THIS DRAWING IS RETAINED BY GARRY MOUNT CHARTERED ARCHITECTURAL TECHNOLOGIST AND IT MUST NOT BE REPRODUCED WITHOUT WRITTEN CONSENT

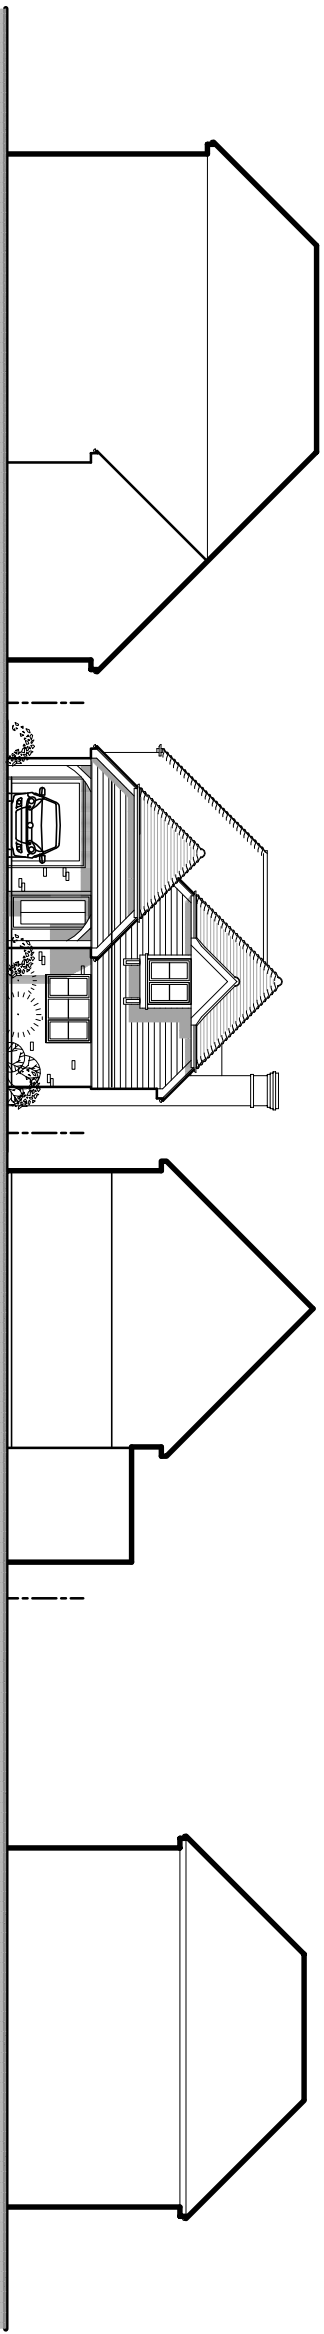



Street Elevation
scale 1:250 @ A1



Location Plan
scale 1:1250 @ A1



Context Plan
scale 1:1250 @ A1

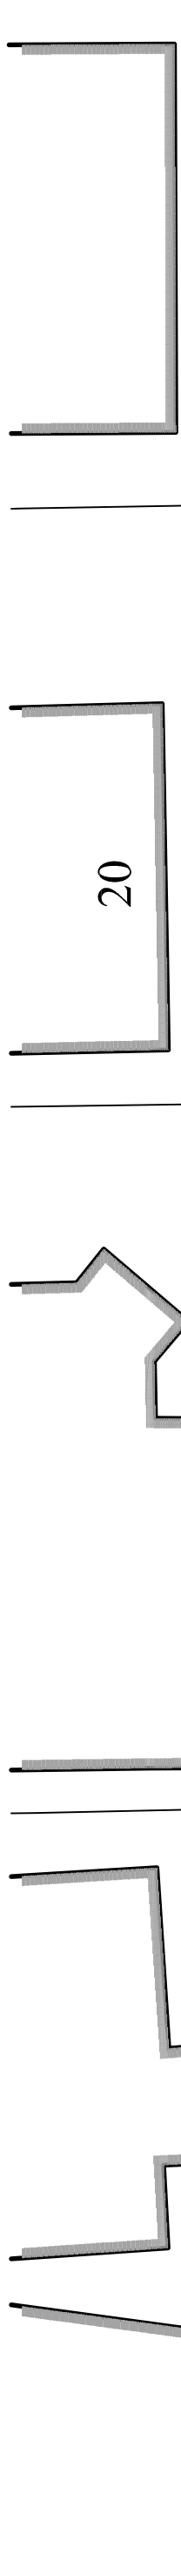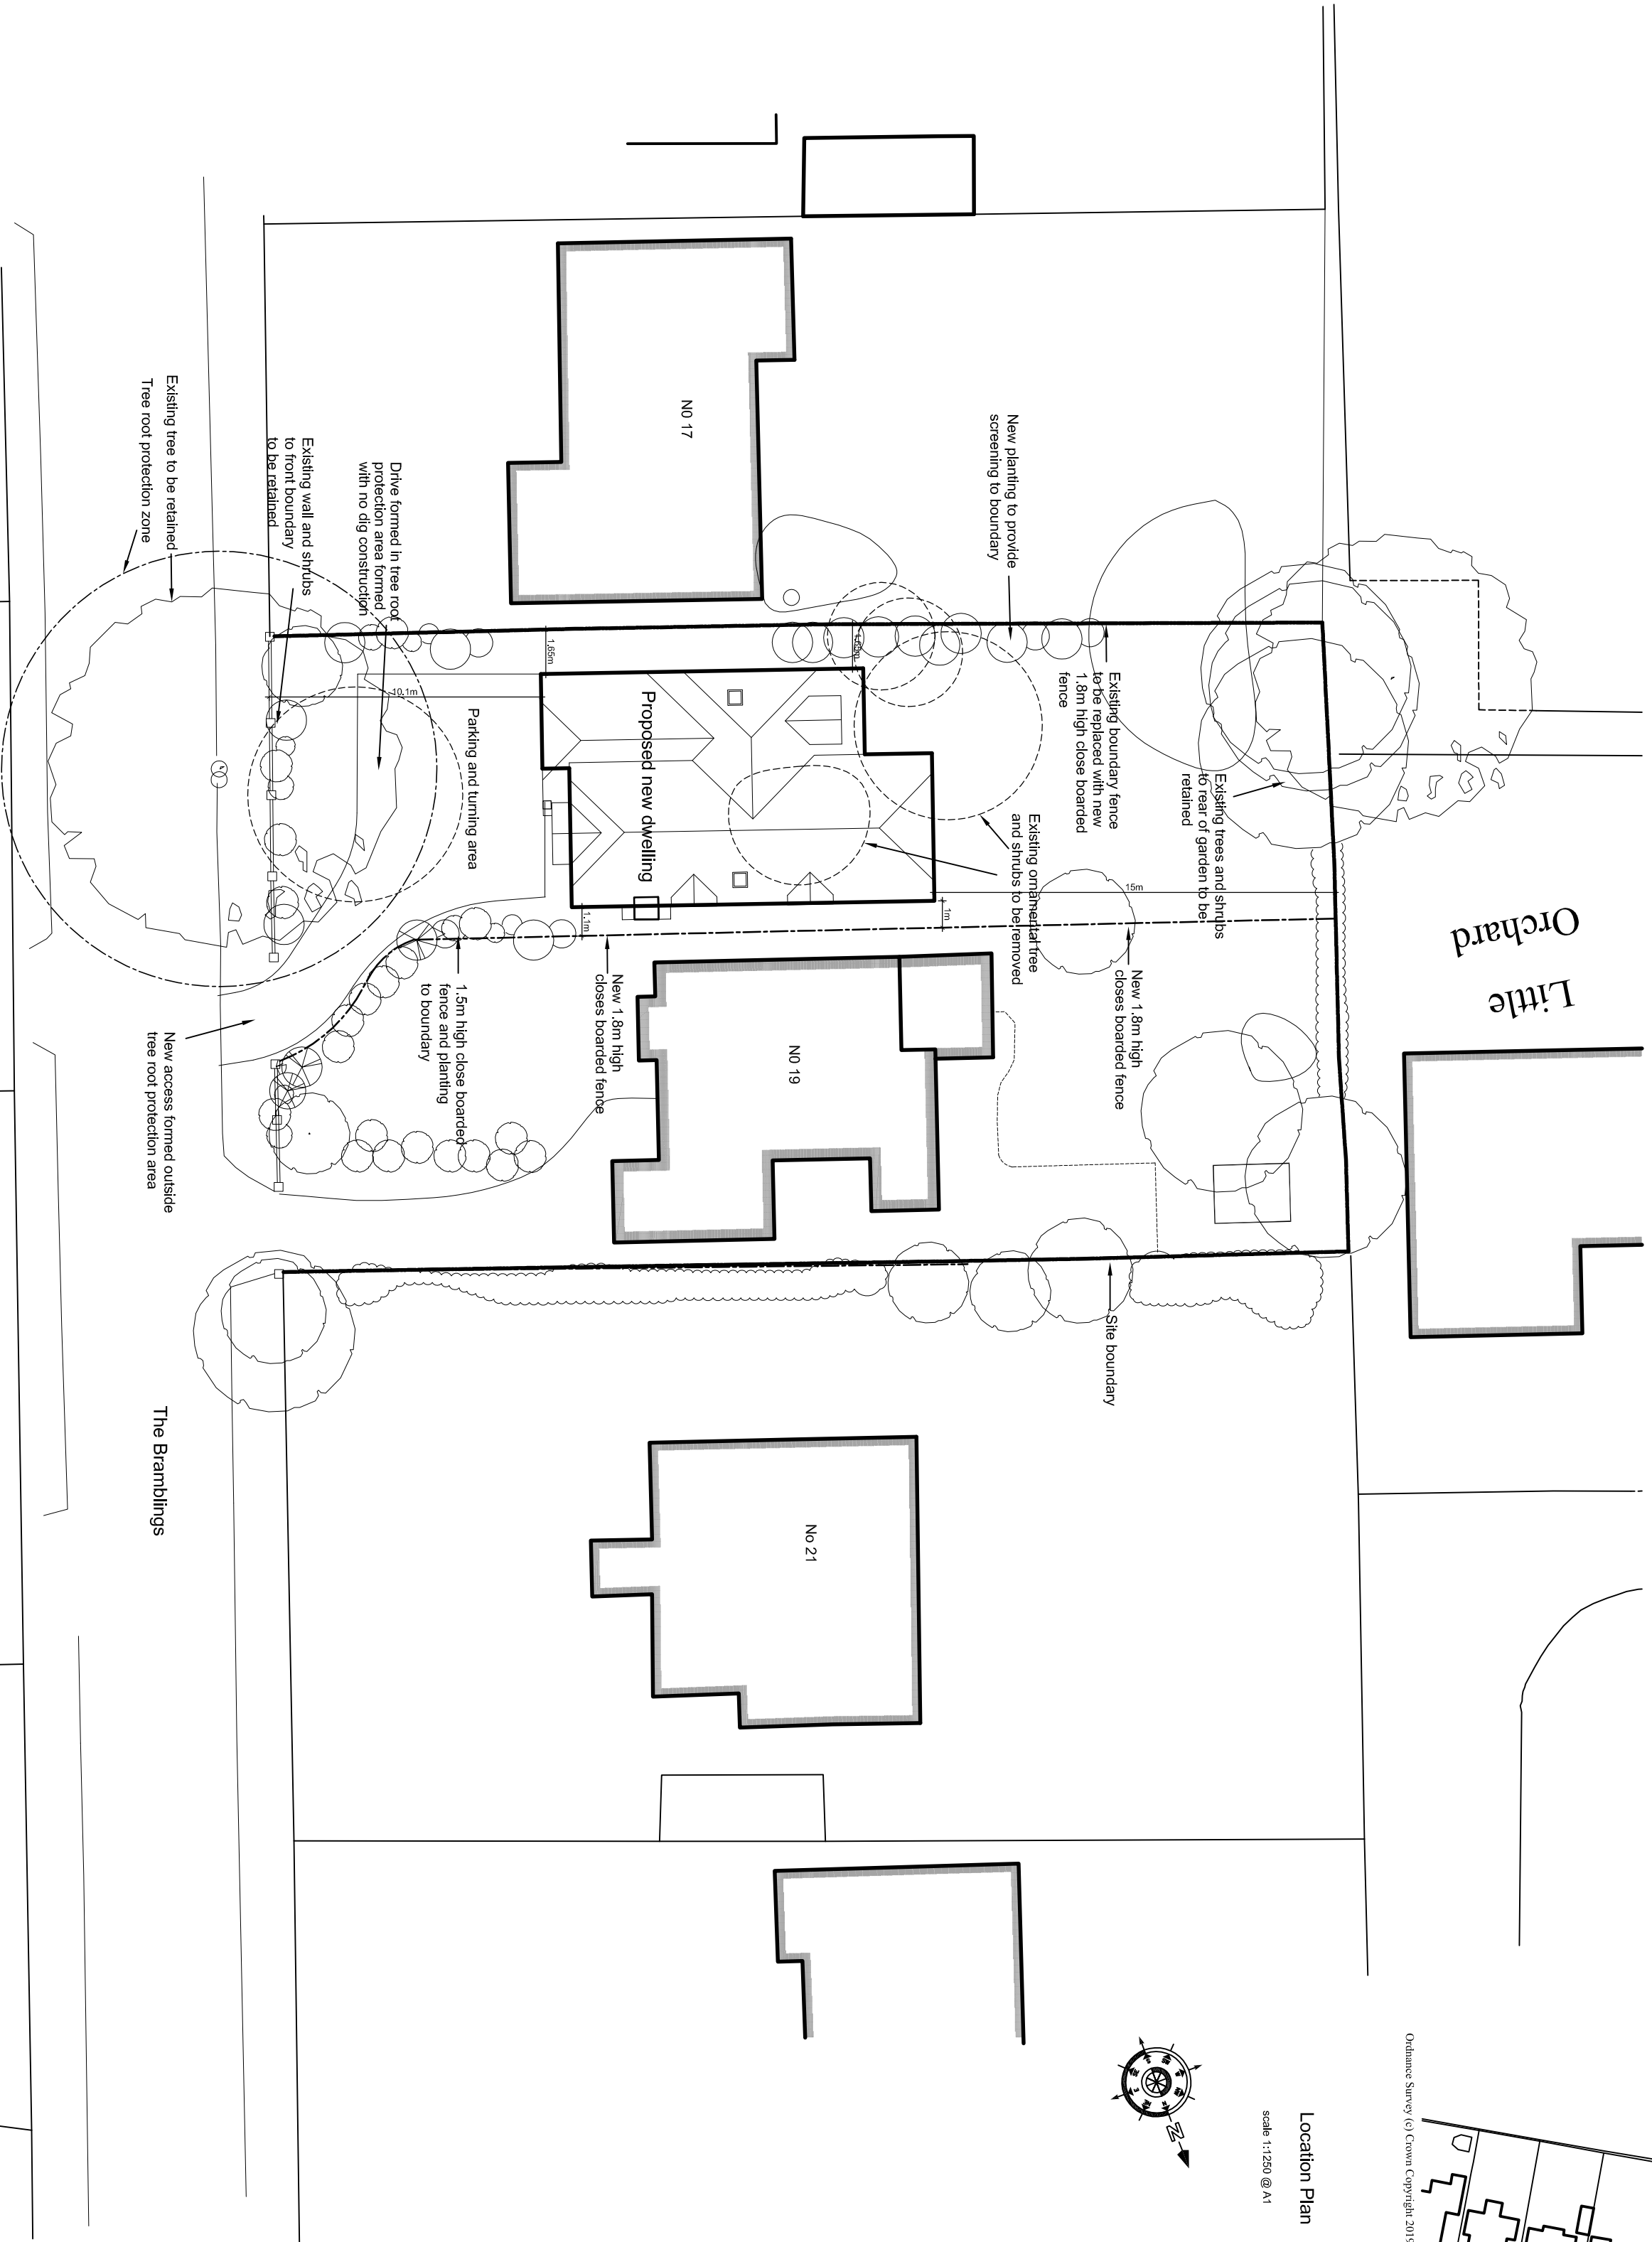

Block Plan
scale 1:250 @ A1



DRAWING TITLE			
Site Plan, Street Elevation Block Plan and Location Plan			

DATE	SCALE	DRAWN BY	CHECKED BY
Nov 2019	As shown	GM	
JOB NO.	DRAWING NO.	REVISION	
1912	2.02		

Garry Mount MCAT
Chartered Architectural Technologist
34 Penny Acre
Chichester
West Sussex
PO19 6DY
Tel : 07951 332812 email : garrymount@gmail.com