
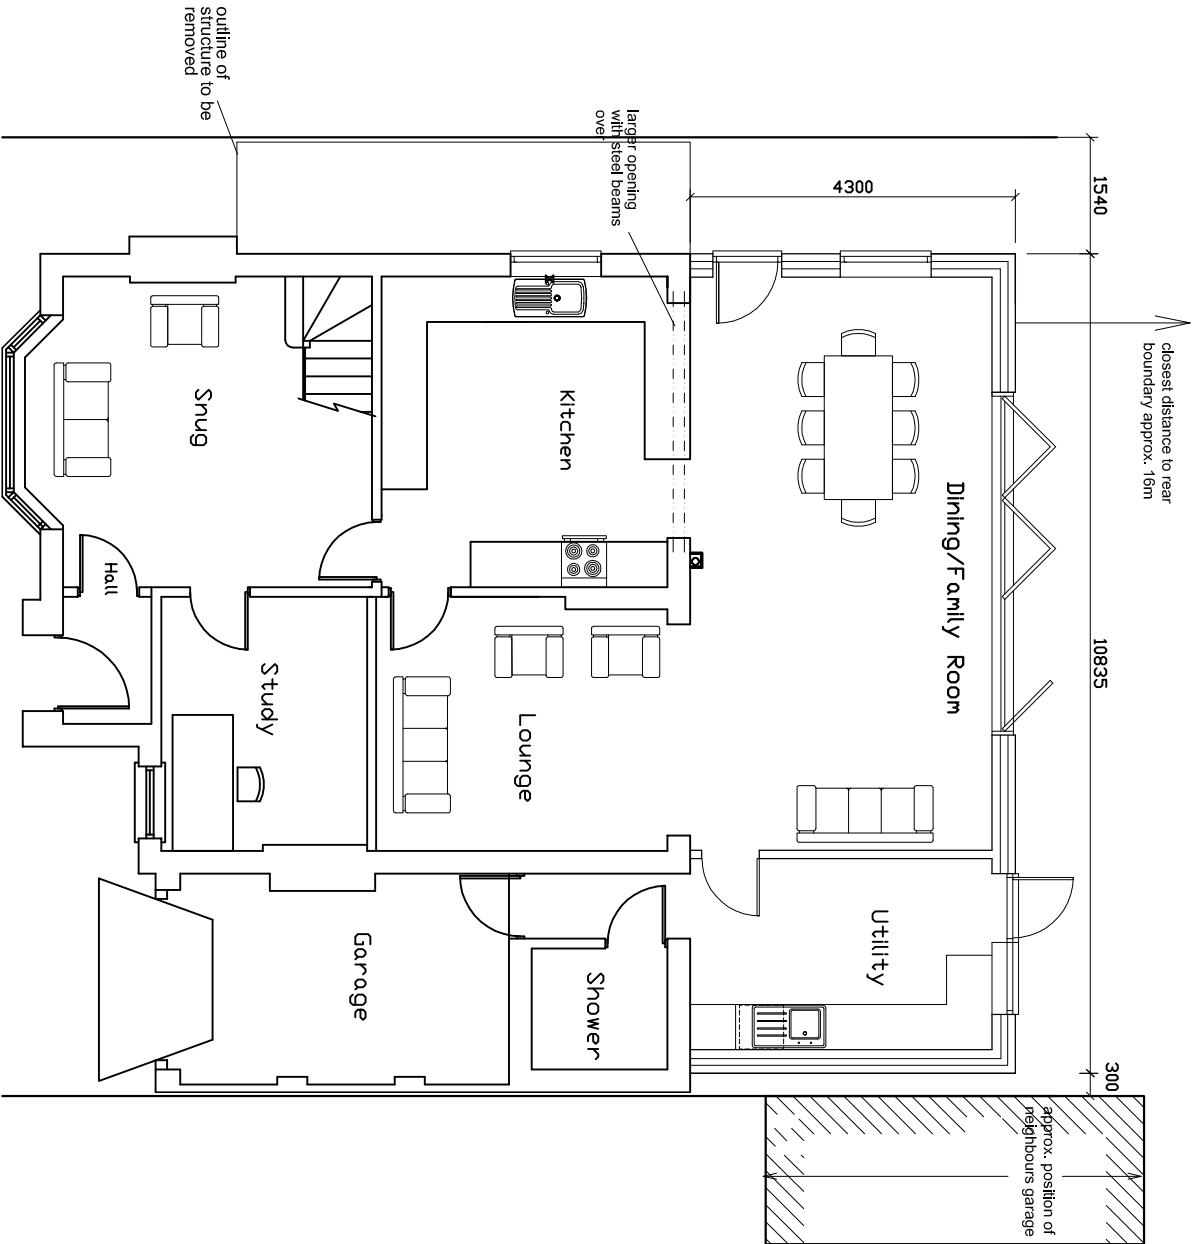


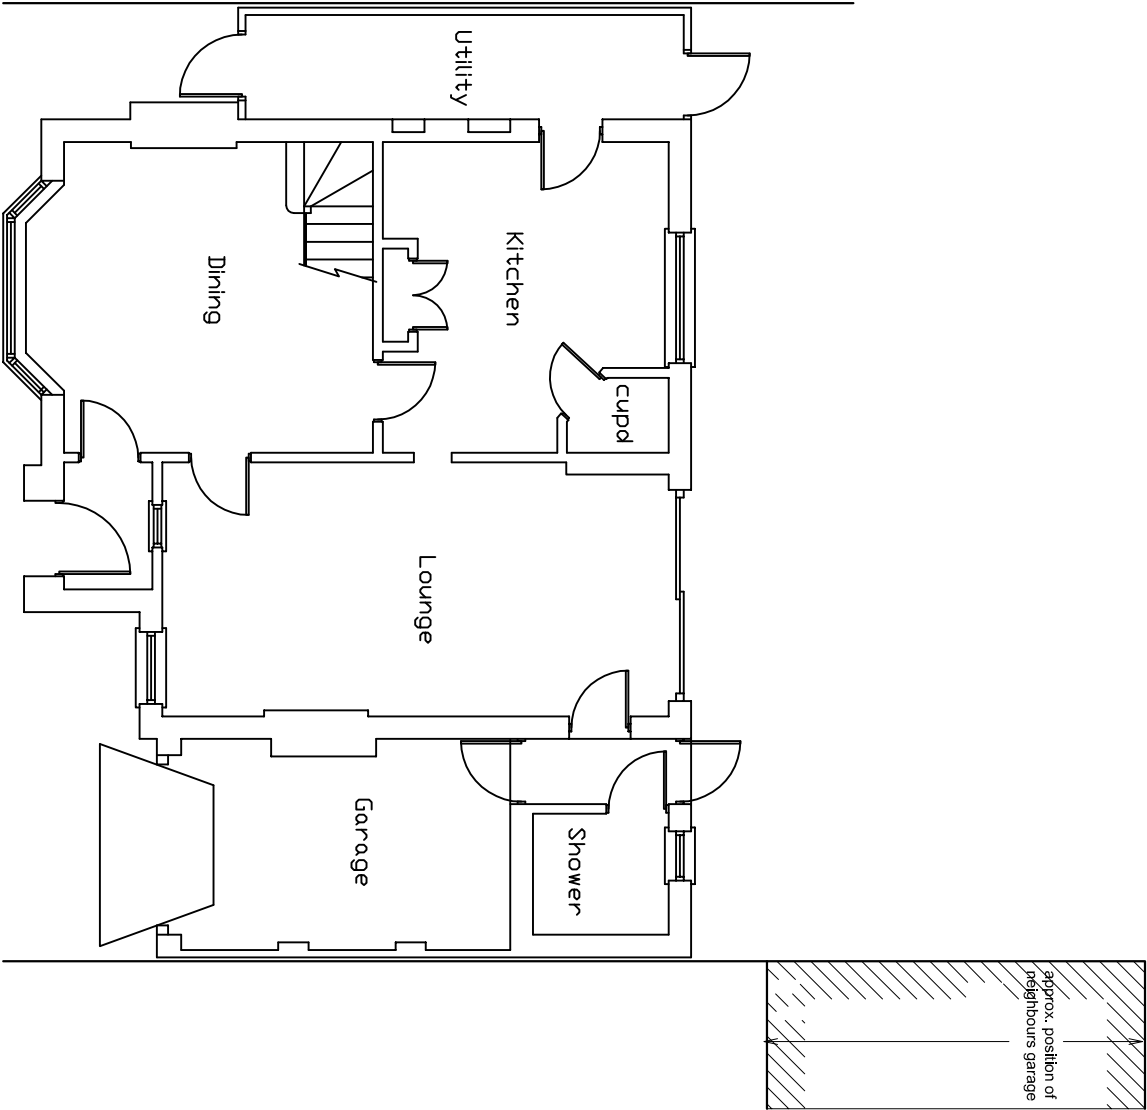

Client:

John Ormerod
30 Harsfold Road
Rustington
Proposed Work:

Single storey
rear extension

Drawing Title:

Existing & proposed
ground floor plan
HARSFOLD 01.
Rev:

Scale: 1:100 @ A3
Drawn: 29.03.21