




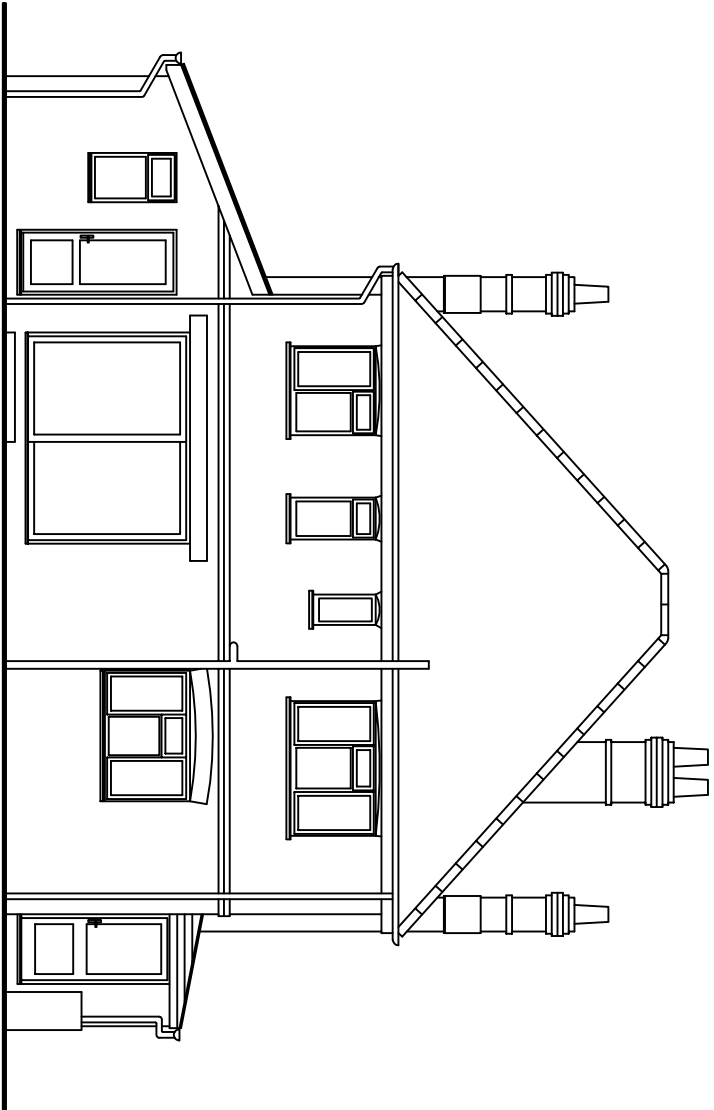


Existing rear (west) elevation

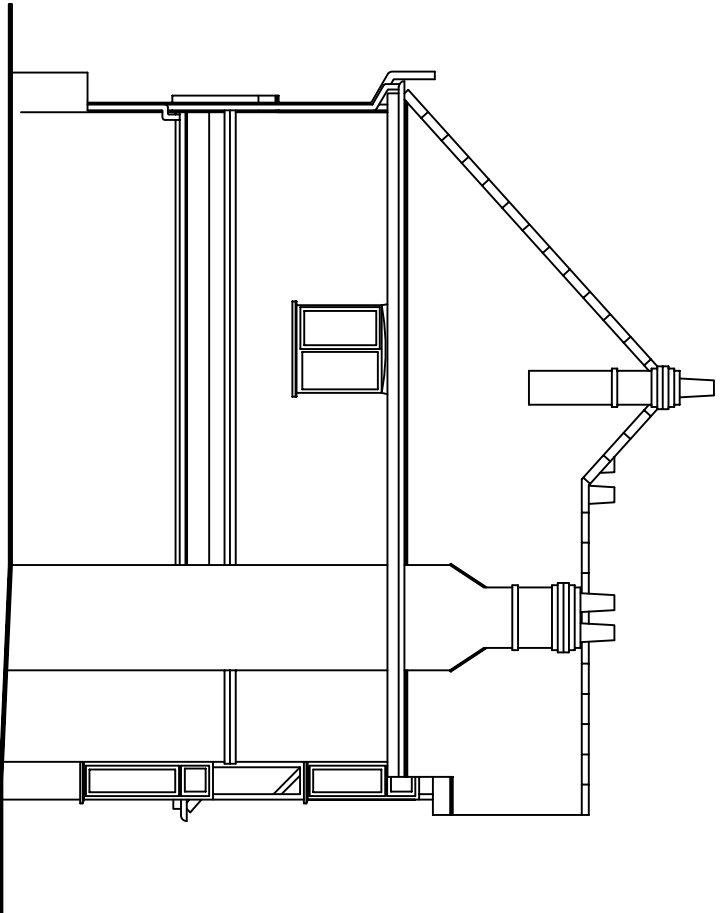


Existing side (south) elevation

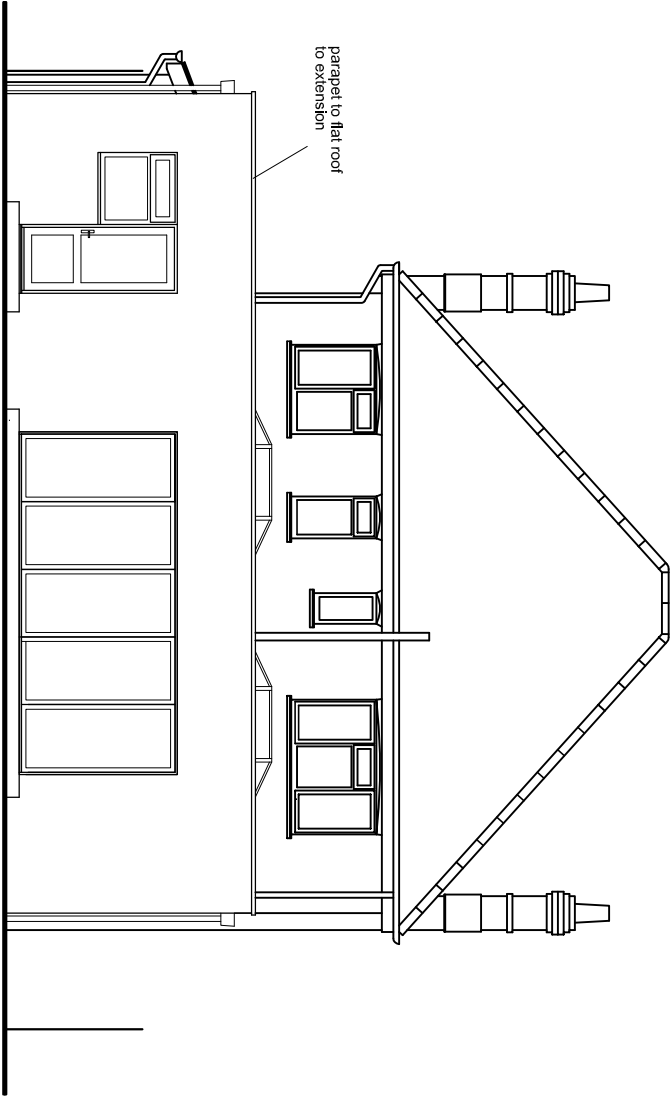

Proposed rear (west) elevation

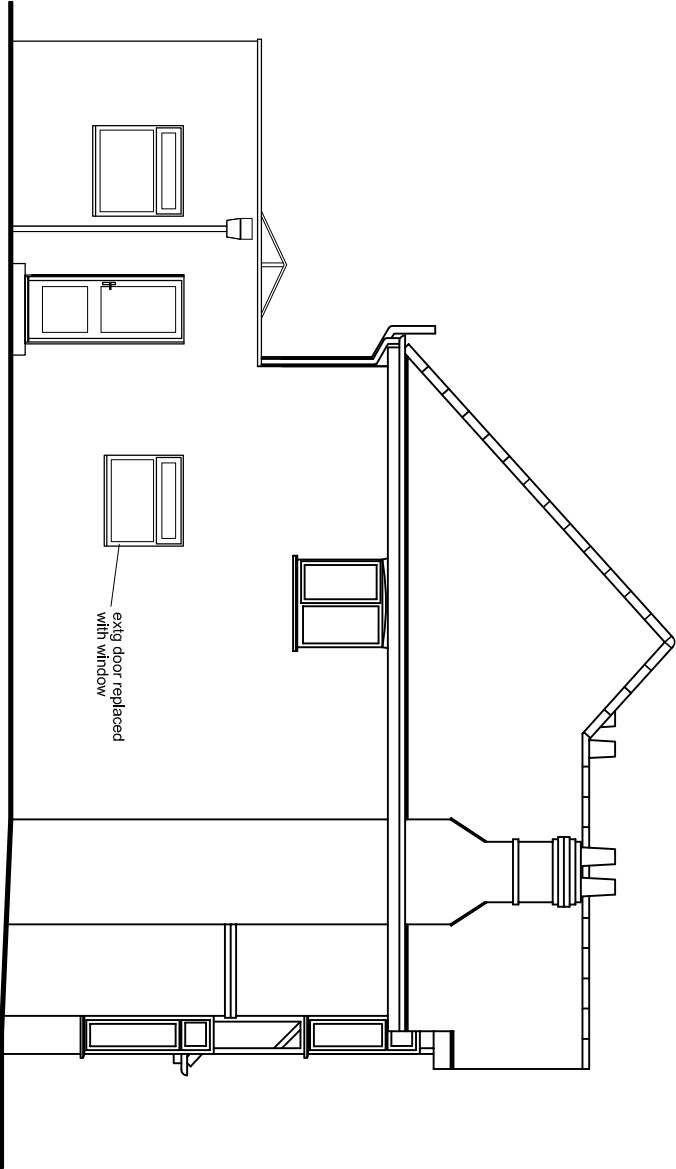

Proposed side (south) elevation

 

Client:

John Ormerod
30 Harsfold Road
Rustington
Proposed Work:

Single storey
rear extension

Drawing Title:

Existing & proposed
West & South elevation
HARSFOLD 04.
Rev:

Scale: 1:100 @ A3
Drawn: 29.03.21