



- NOTES:
1. All dimensions are in mm and must be checked on site and not scaled from this drawing.
 2. Drawings are to be read in conjunction with accompanying documents.
 3. Any errors or inaccuracies should be brought to the attention of Grumittwade.

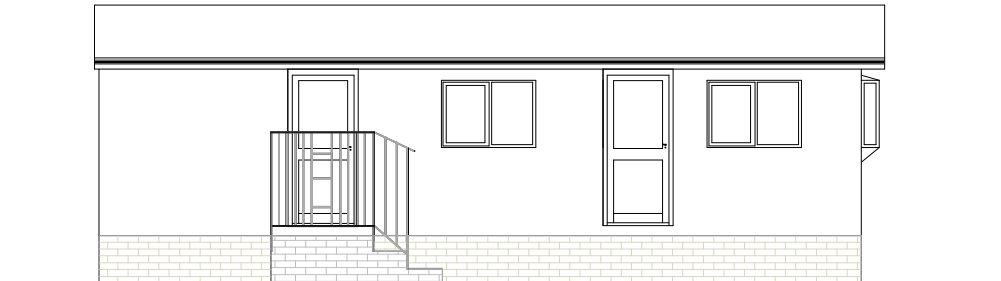


EXISTING NORTH ELEVATION




EXISTING WEST ELEVATION

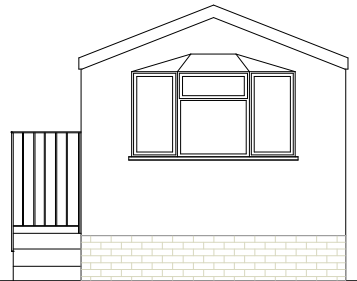

EXISTING SOUTH ELEVATION

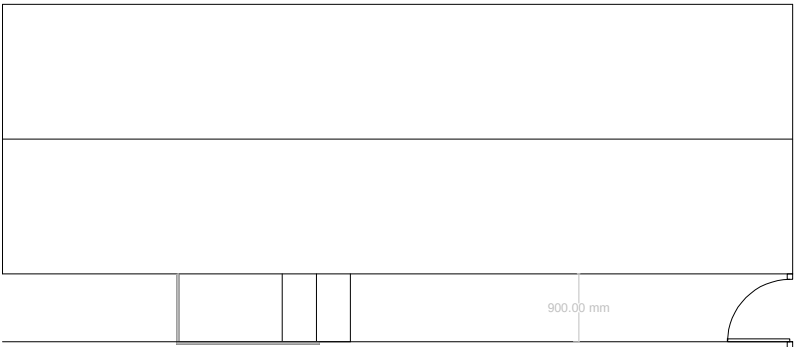

EXISTING PLAN

 

No.	Description	Date
-----	-------------	------

Amendments:

Address:	22 Orchard Park Worthing Road Rustington BN16 3PS	Client: Mr J Harman
----------	--	---------------------

Drawing Title:	Existing Plan and Elevations	Drawing Ref.: SG/01/Orc22
----------------	------------------------------	---------------------------

Disabled Adaptation Design Planning Applications Building Regulation Drawings Party Wall Surveyors Building Surveys/ Homebuyers Survey	Project Management Disabled Access Auditing Building Defect Analysis CDM Expert Witness
--	---



Contact Details:	Telephone: 01273 410836	Email: sid@amberliving.co.uk
Contact Address:	Unit 3 Tungsten House, George Street, Portslade, BN41 1RA, East Sussex	

Scale: 1:100	Paper: A:3	Date: 28/3/2018	Revision:	Checked By:	Direction: N
-----------------	---------------	--------------------	-----------	-------------	-----------------