






Site Block Plan 1:500

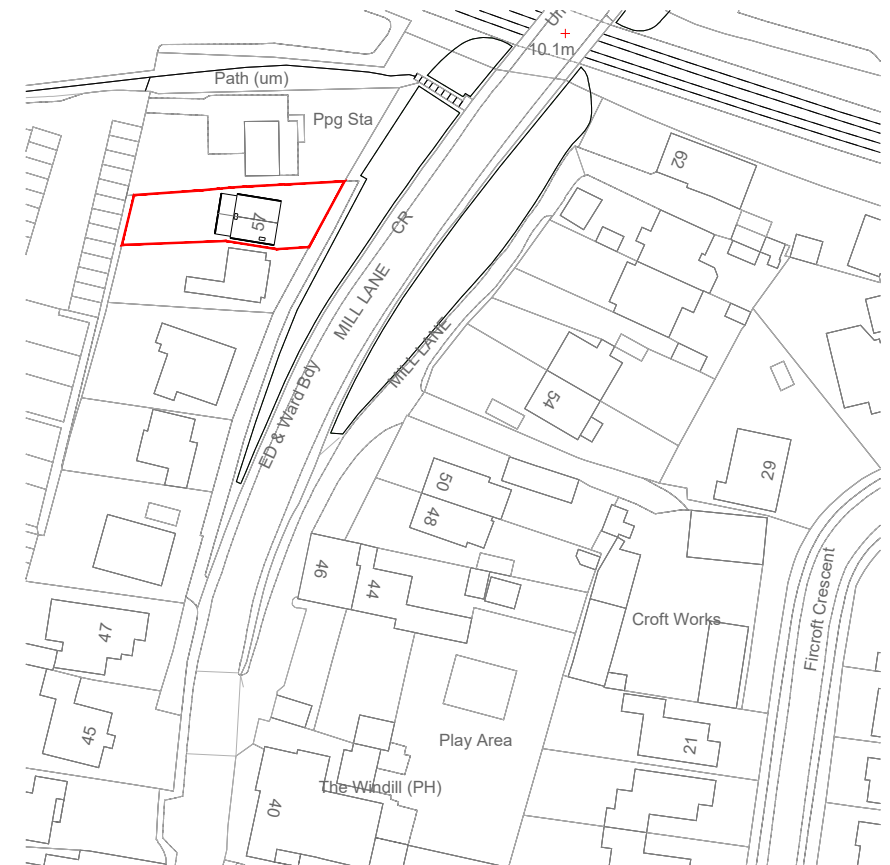


Site Location Plan 1:1250

 


© this drawing is the copyright of look. design + build [l.db]. L.db design responsibility is limited to the design of the permanent works as finally constructed by l.db as part of the design + build service.

 


PROJECT TITLE	Drawing Title		No	REVISION	DATE
	Site & Location Plan				
	STATUS				
	Planning Application				
DRAWN BY	SCALE	DATE			
	as noted @ A3	23/03/2021			
DRAWN BY	DRAWING NO				
	JLB PA-357-01				

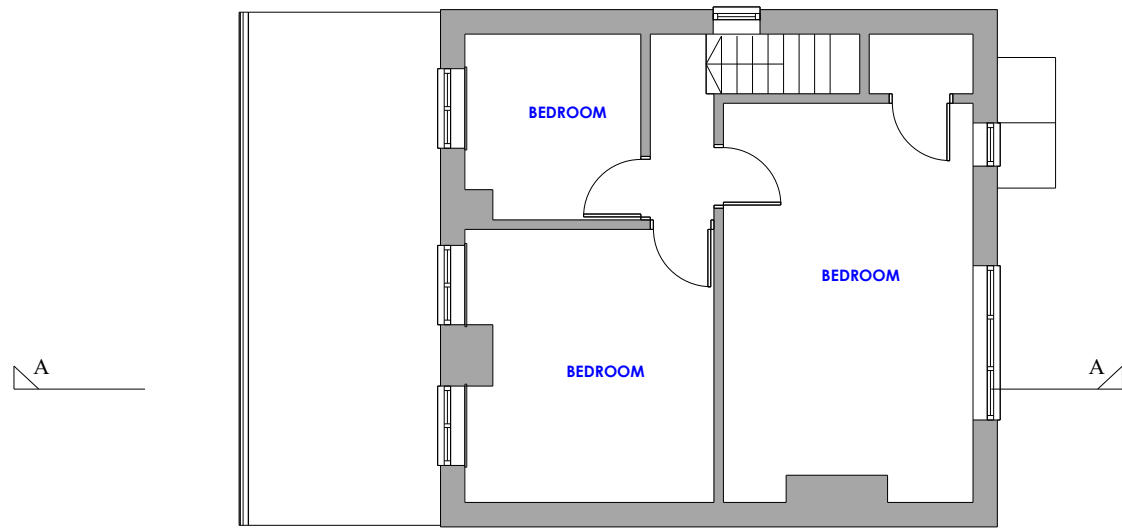

First Floor Plan

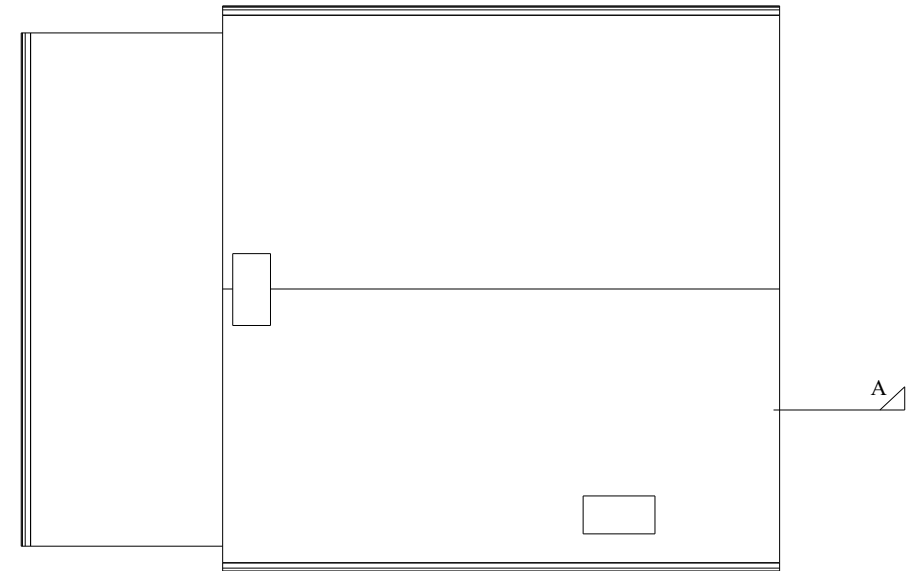


Roof Plan

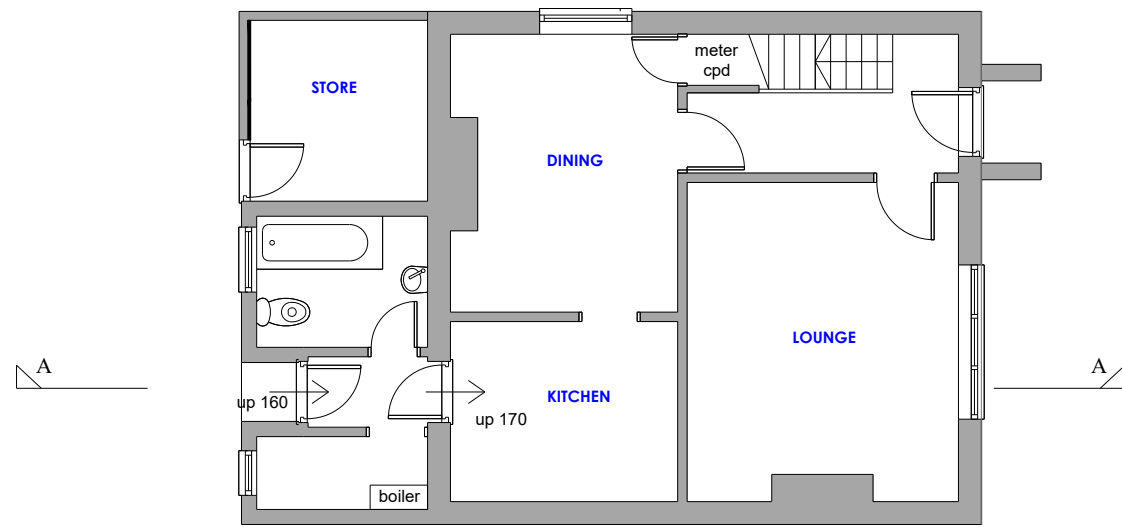

Ground Floor Plan




East Facing Elevation

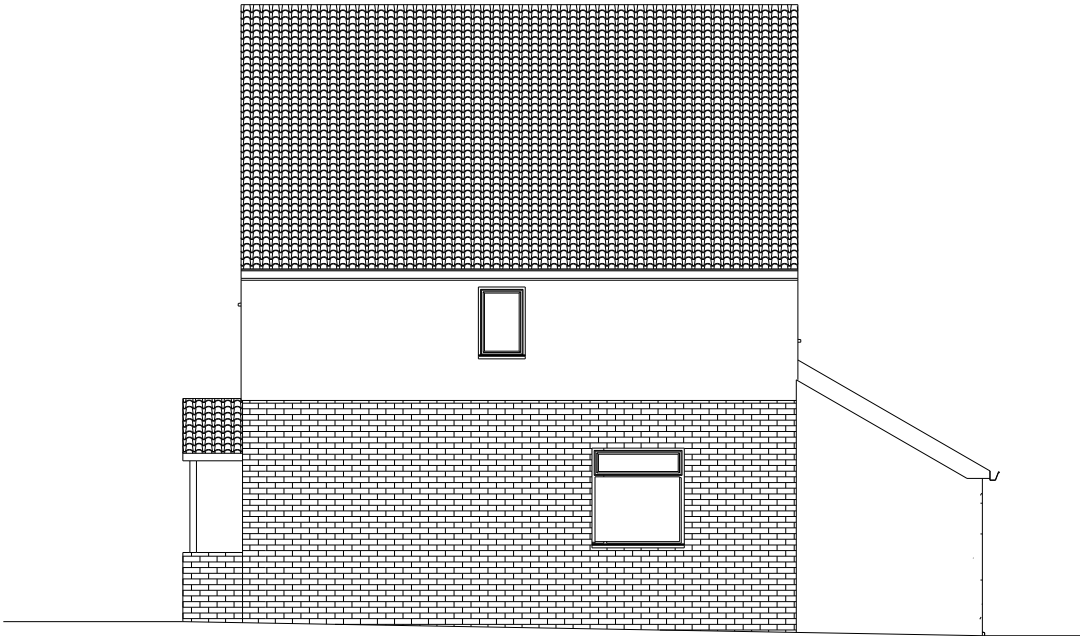


North Facing Elevation



West Facing Elevation

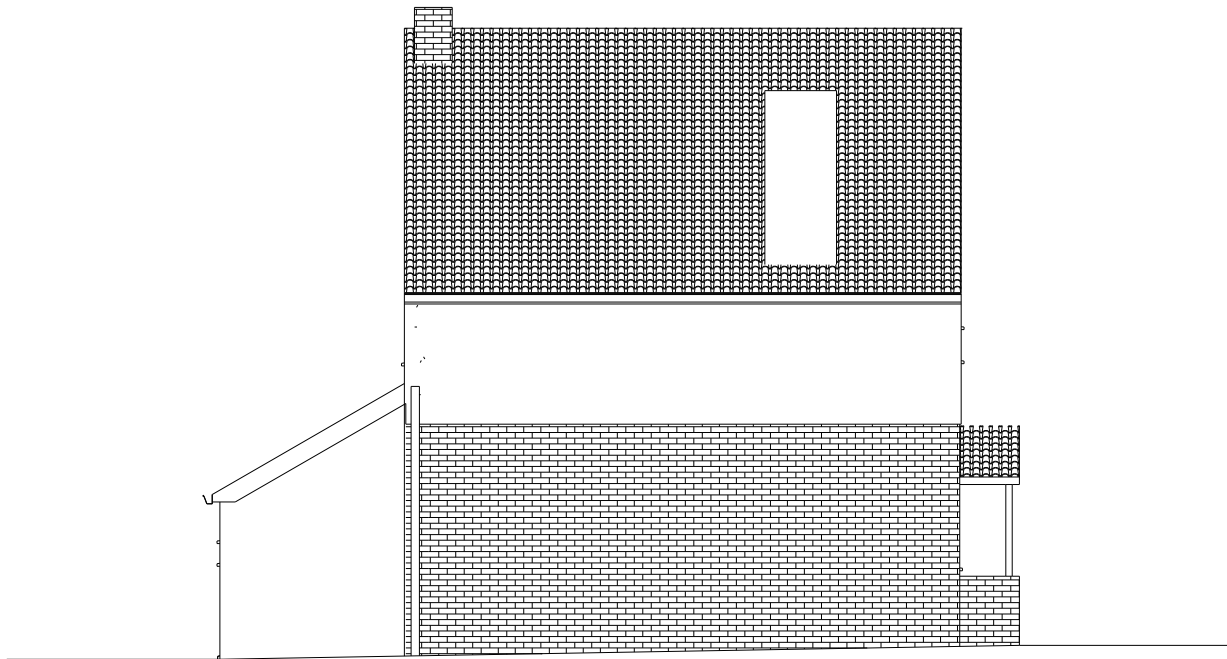


South Facing Elevation

 

© this drawing is the copyright of look. design + build [l.db]. L.db design responsibility is limited to the design of the permanent works as finally constructed by l.db as part of the design + build service.

PROJECT TITLE	Existing Elevations		No	REVISION	DATE
	Planning Application				
	SCALE	1:100 @ A3	DATE	23/03/2021	
	DRAWN BY	JLB	DRAWING NO	PA-357-03	

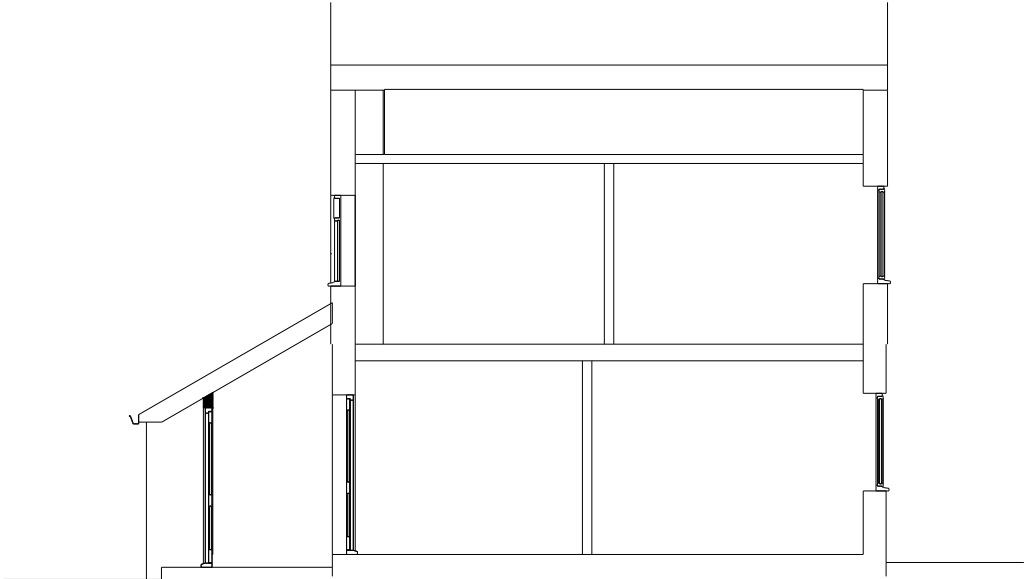

Section A-A


look.

design | planning | build

lookdesignandbuild.co.uk


e: office@lookdesignandbuild

t: 01243 512 278

 


© this drawing is the copyright of look. design + build [l.db]. L.db design responsibility is limited to the design of the permanent works as finally constructed by l.db as part of the design + build service.


PROJECT TITLE Proposed Development at 57 Mill Lane Rustington West Sussex	DRAWING TITLE Existing Section		No	REVISION	DATE
	STATUS Planning Application				
	SCALE 1:100 @ A3	DATE 23/03/2021			
	DRAWN BY JLB	DRAWING No PA-357-04			

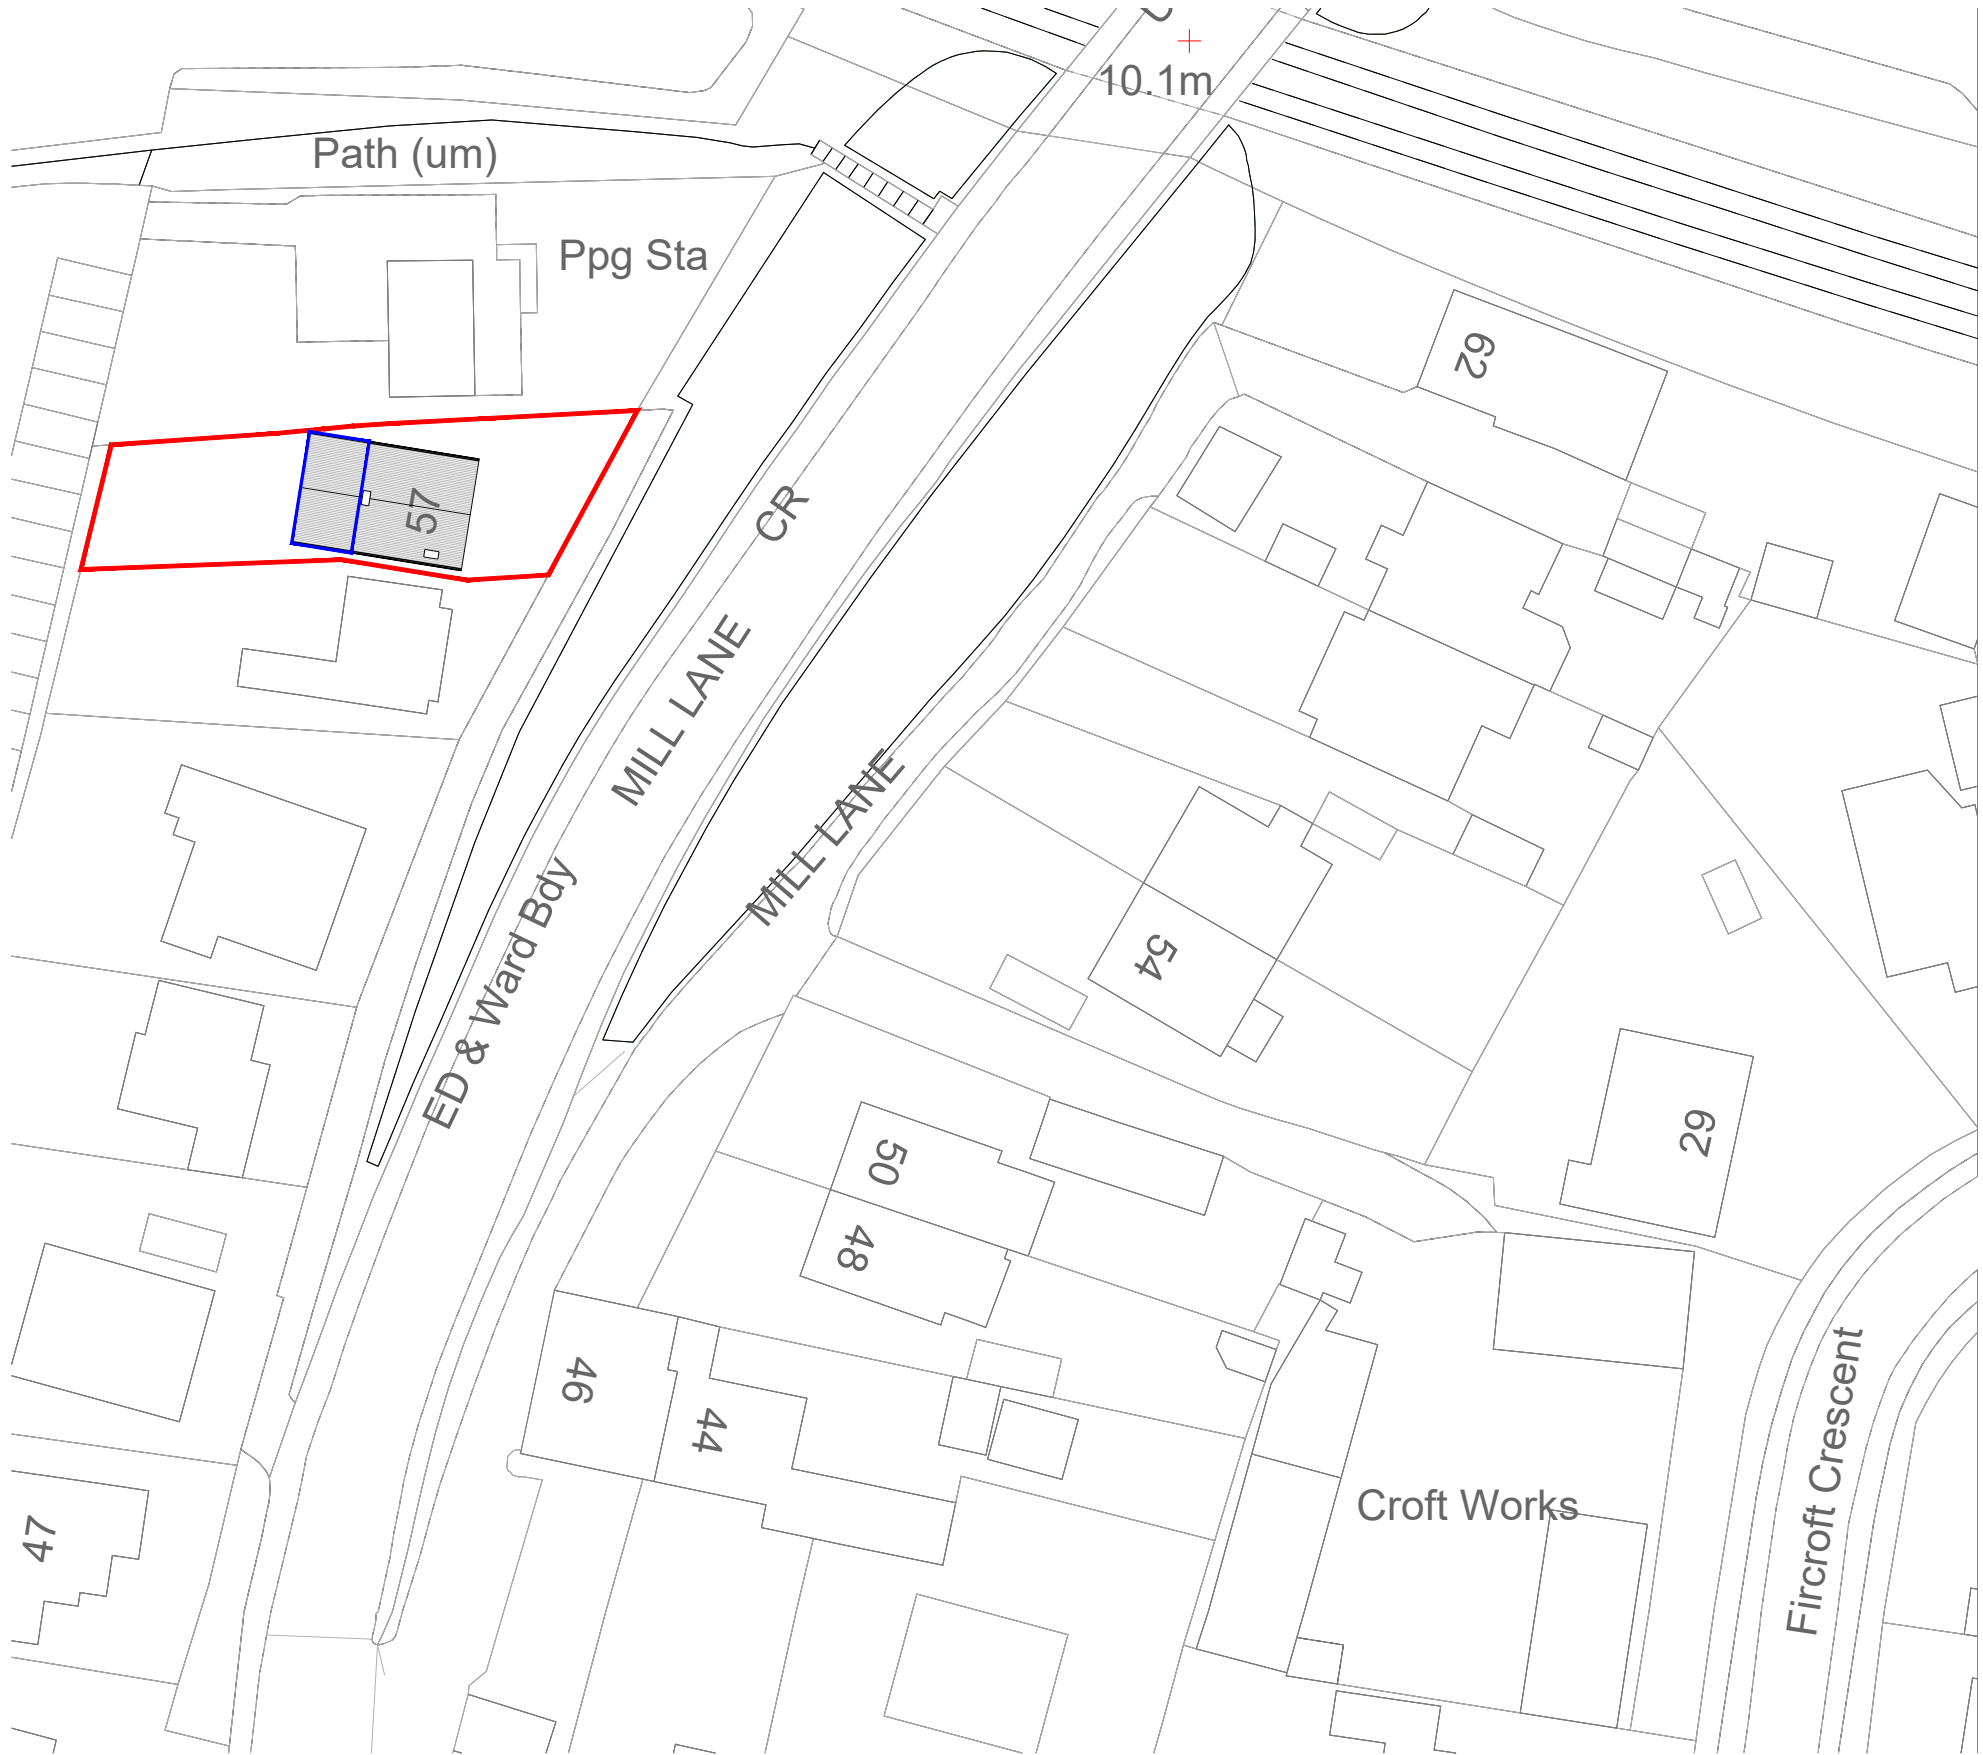


Site Block Plan 1:500

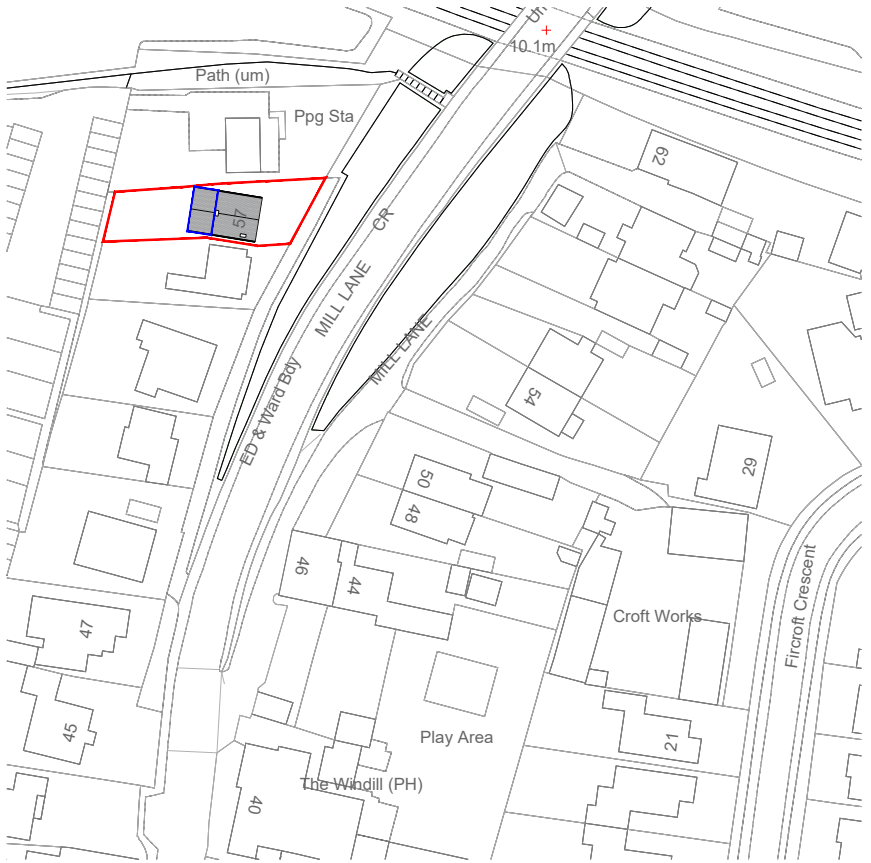


Site Location Plan 1:1250

 


© this drawing is the copyright of look. design + build [l.db]. L.db design responsibility is limited to the design of the permanent works as finally constructed by l.db as part of the design + build service.

 


No	REVISION	DATE

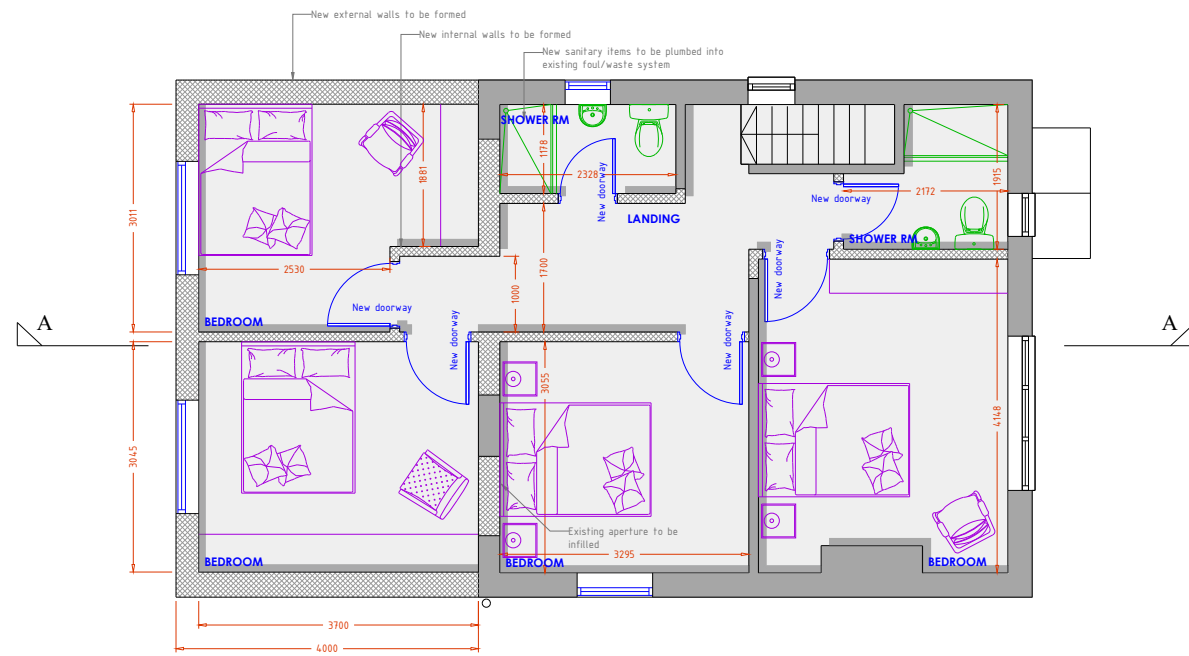

First Floor Plan

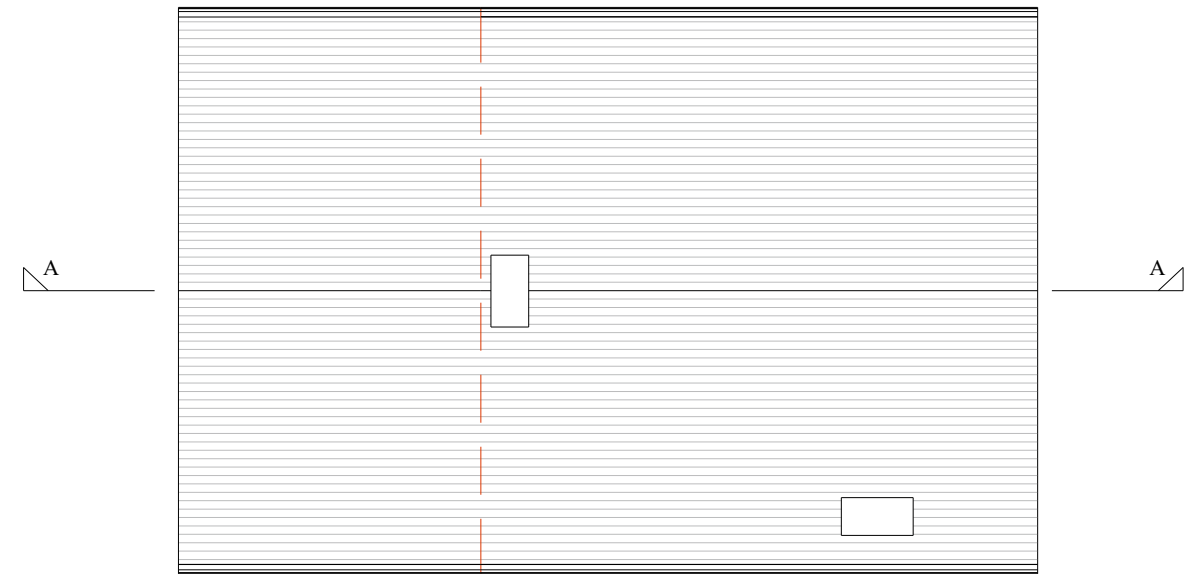

Roof Plan

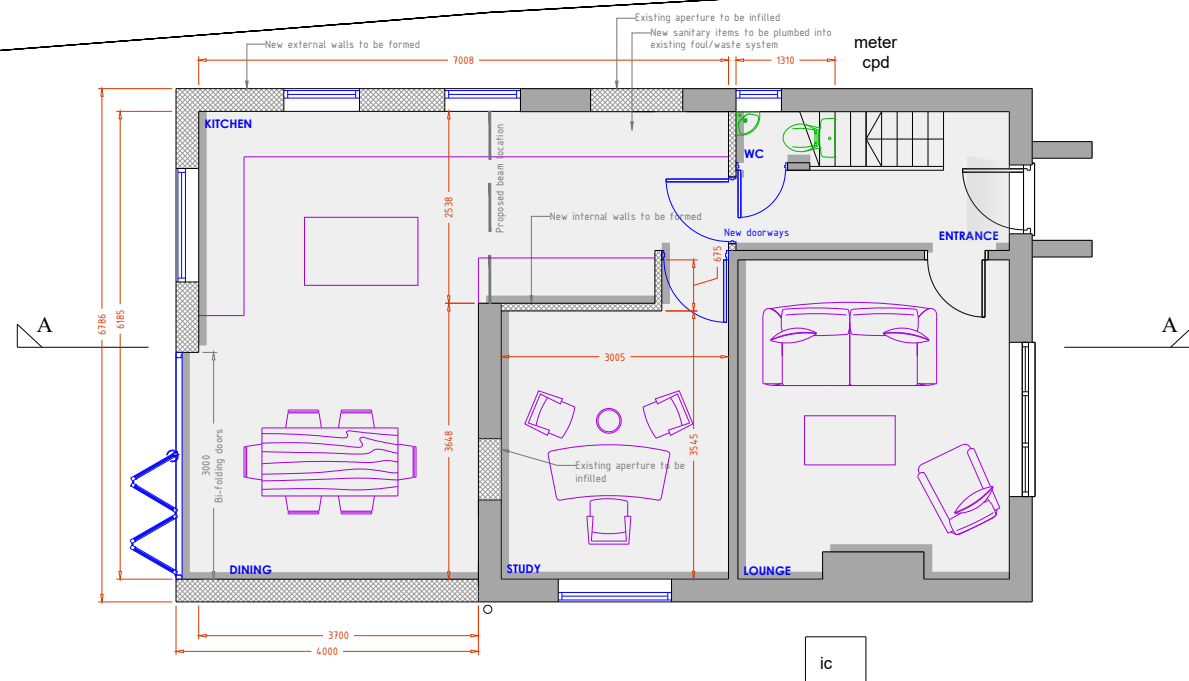


Ground Floor Plan




PROJECT TITLE Proposed Development at 57 Mill Lane Rustington West Sussex	DRAWING TITLE Proposed Plans		No	REVISION	DATE
	STATUS Planning Application				
	SCALE 1:100 @ A3	DATE 23/03/2021			
	DRAWN BY DE	DRAWING No PA-357-06			




East Facing Elevation

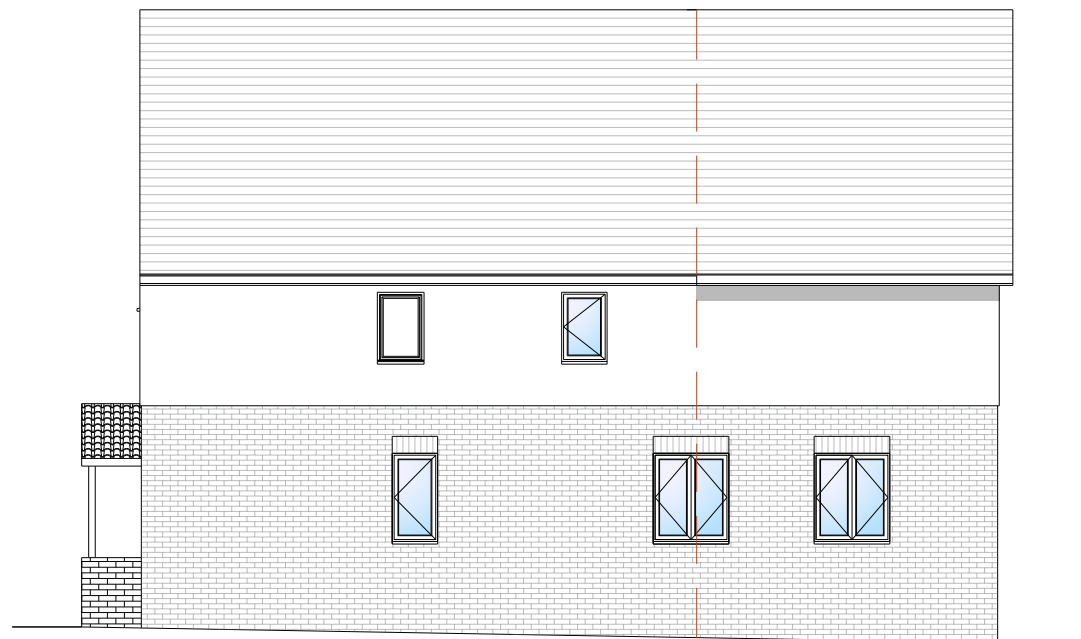


North Facing Elevation

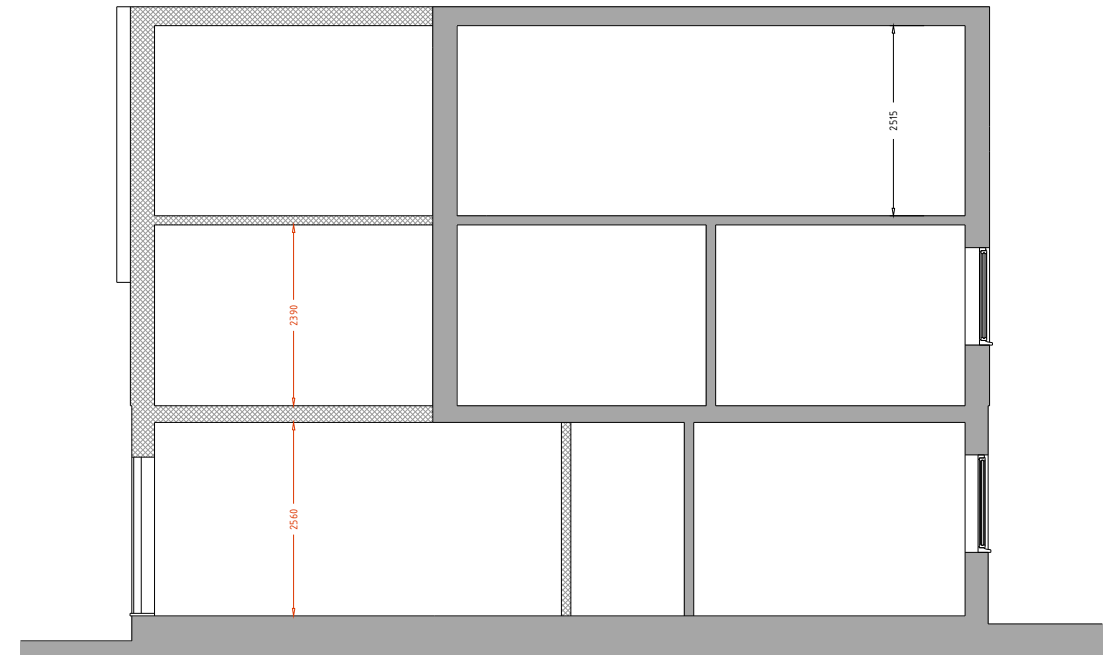

Section A - A

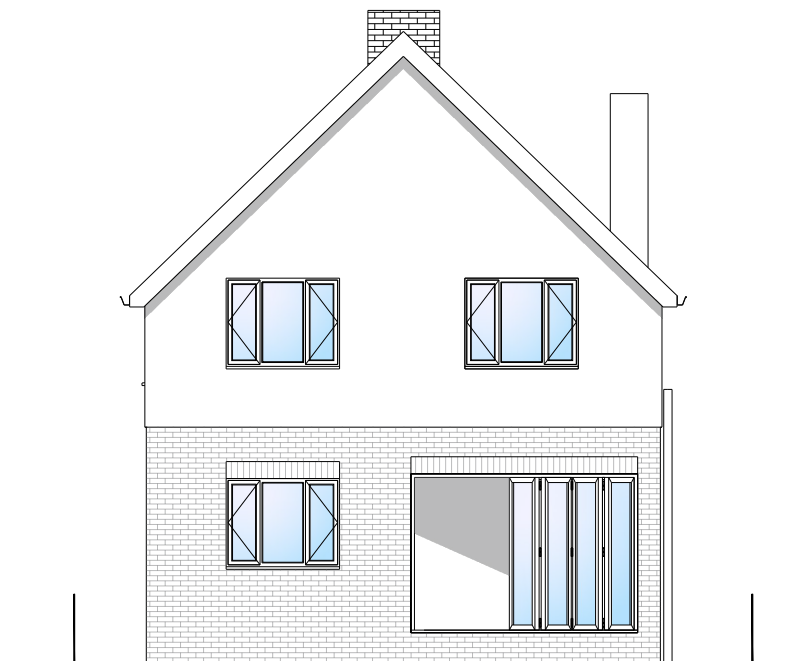

West Facing Elevation

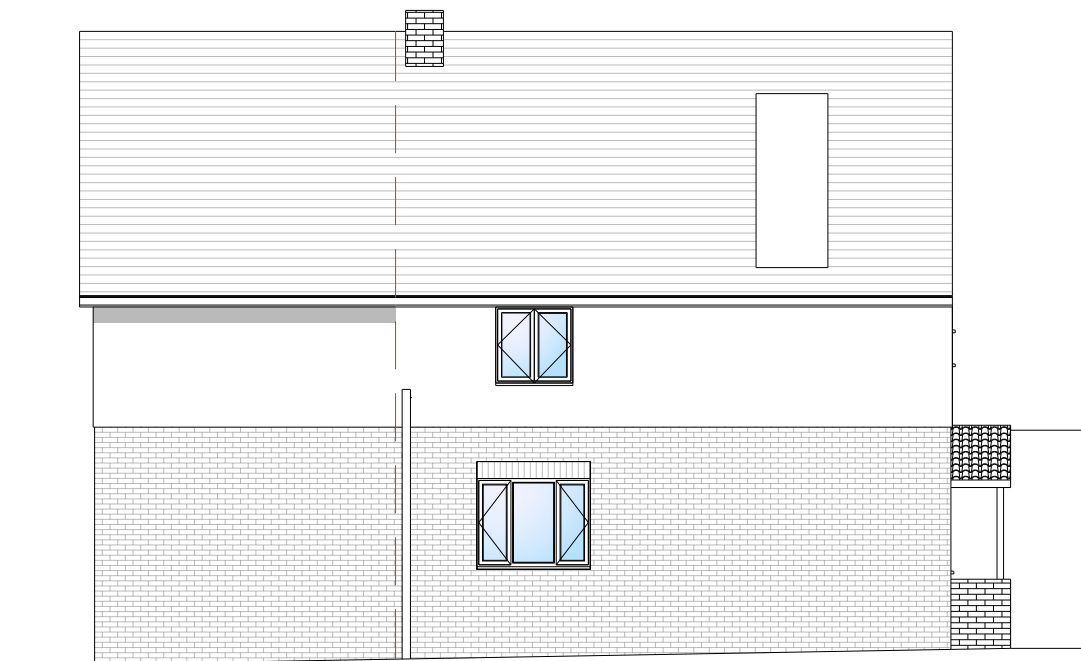

South Facing Elevation

Proposed Details:

Two Storey Extension

- 4m depth x full width of existing property
- Roof / RWP / Fascia's / Soffits to match existing
- New & Existing windows to be replaced with a double glazed alternative
- New low level brickwork walls to match existing
- New rendered finished walls to match existing
- New bi-folding doors to rear elevation
- New internal refurbishment / layout